


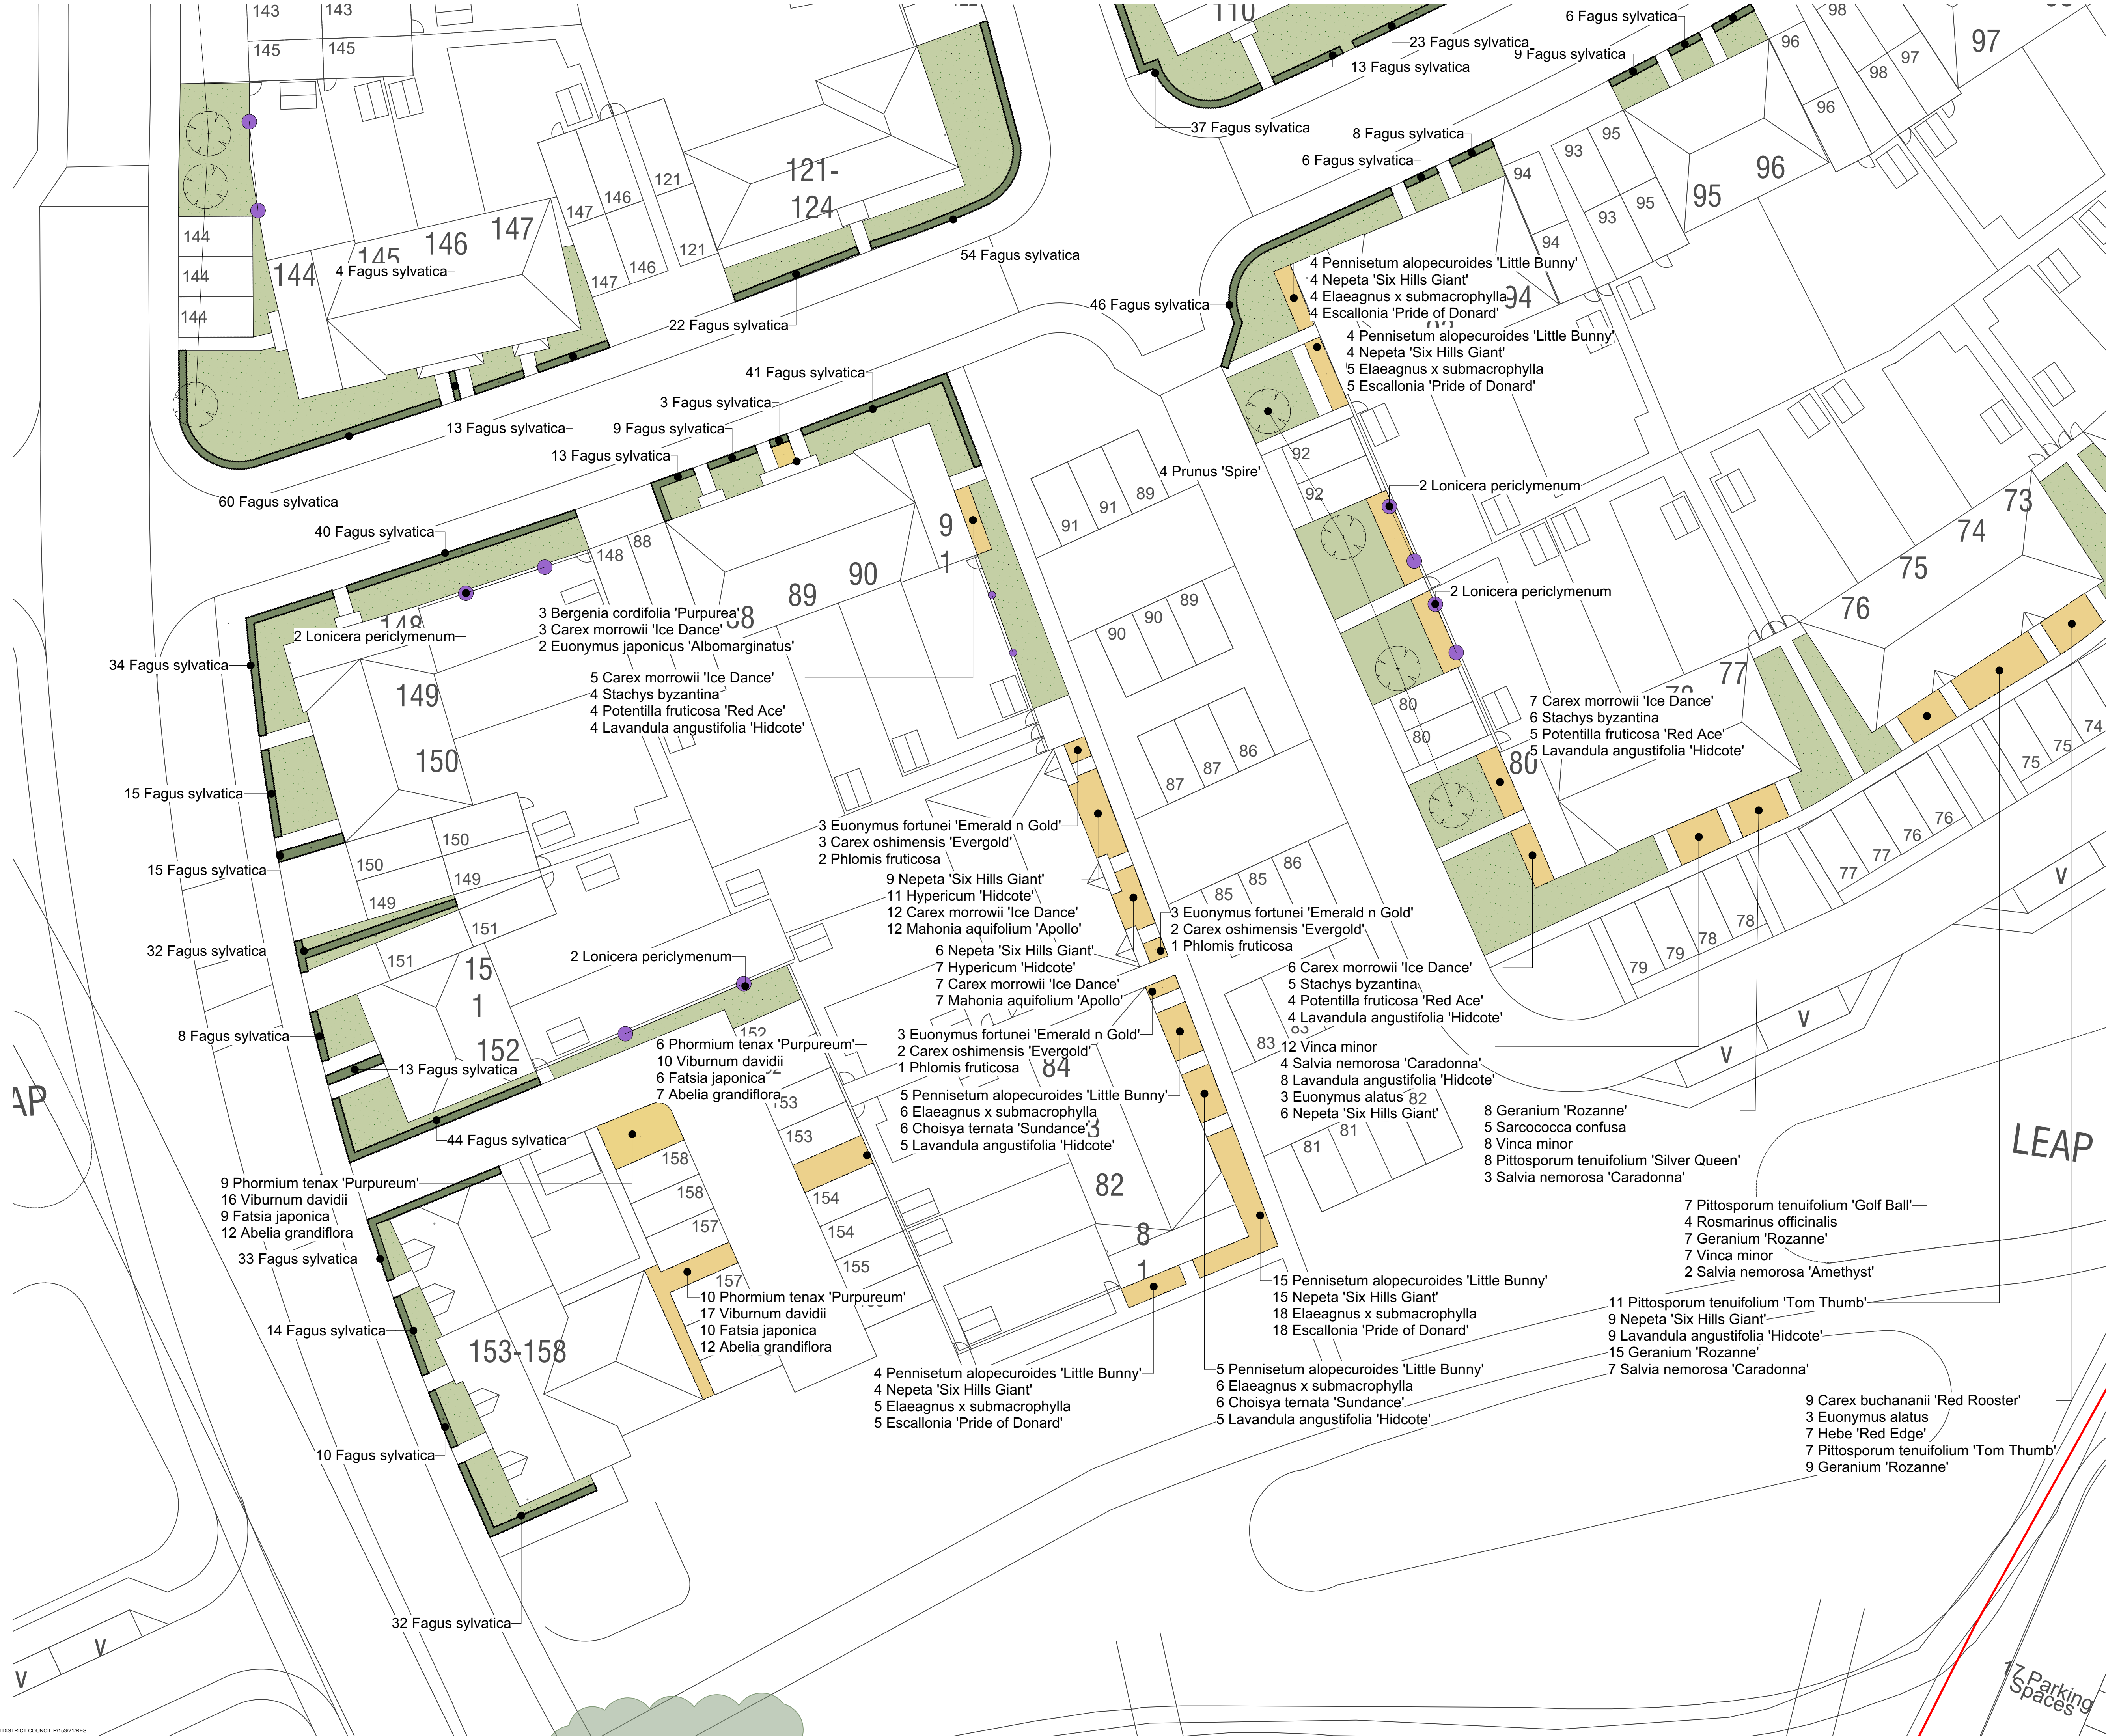

NOTES

This drawing is the property of FPCR Environment and Design Ltd and is issued on the condition it is not reproduced, retained or disclosed to any unauthorised person, either wholly or in part without written consent of FPCR Environment and Design Ltd.


0 5 10 15 20m

N

KEY

- Site Boundary
- Existing Vegetation
- Proposed Trees
(Heavy standard 12-14cm girth, 3.50-4.00m height)
- Proposed Ornamental Hedgerow
(Planted single row at 200mm centers at 5 plants per lineal meters)
- Proposed Ornamental Shrub Planting
- Proposed Wall Climber
- Amenity Turf

For planting schedule see 10095-FPCR-XX-XX-DR-L-0001

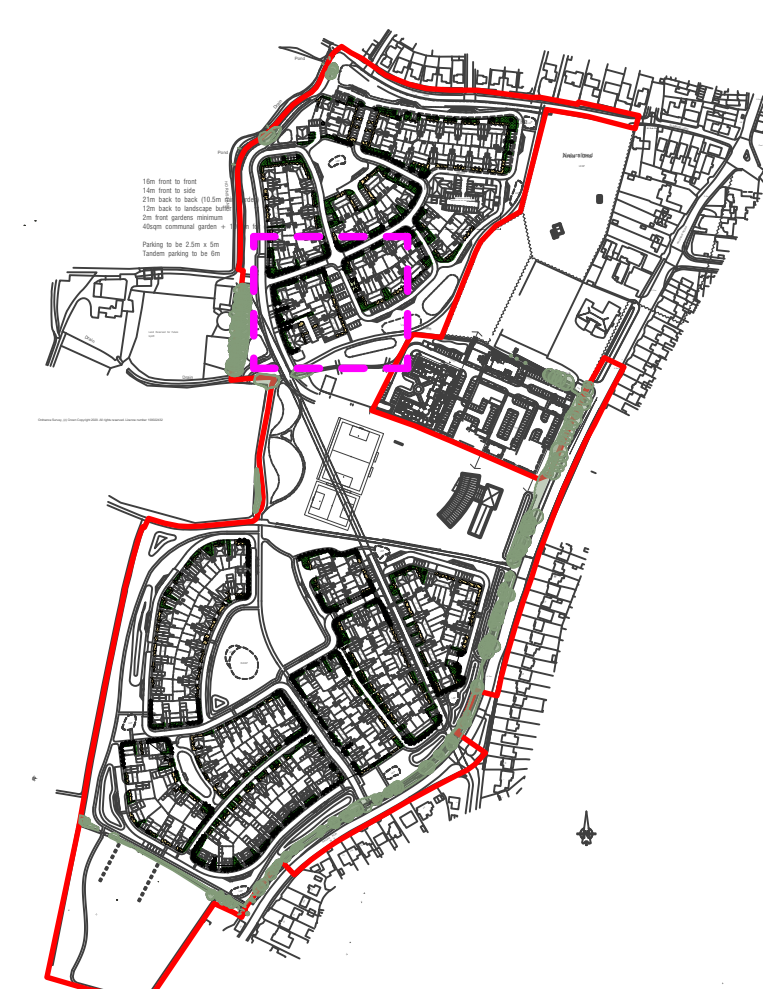

rev	date	description	dm	chk
P05	01/11/2023	Added climbers and amended species.	SDO	TCM
P04	13/10/2023	Amendments based on comments	PIM	TCM
P03	28/09/2023	Change of layout and amendments from comments.	SDO	TCM
P02	01/08/2023	Change of Layout.	SDO	TCM
P01	18.07.2023	First Issue.	SDO	TCM

client
Foreman Homes

project
Land West of Pagham Road
Pagham

drawing title
DETAILED ON-PLOT LANDSCAPE PLAN
(Sheet 9 of 13)

scale
1:200 @ A1

project number
10095

document number
10095-FPCR-XX-XX-DR-L-0010

Project Code: L:\10000\10095\LANDS\Drawings\10095 - Planting Plan P03.rvt

dm: SDO, chk: TM, date created: 18 JULY 2023, status: S3, issue: P05

masterplanning, environmental assessment, landscape design, urban design, ecology, architecture, arboriculture

FPCR Environment and Design Ltd
Lockington Hall
Derby
DE74 2RH

t: 01509 672772
e: mail@fpcr.co.uk
w: www.fpcr.co.uk