


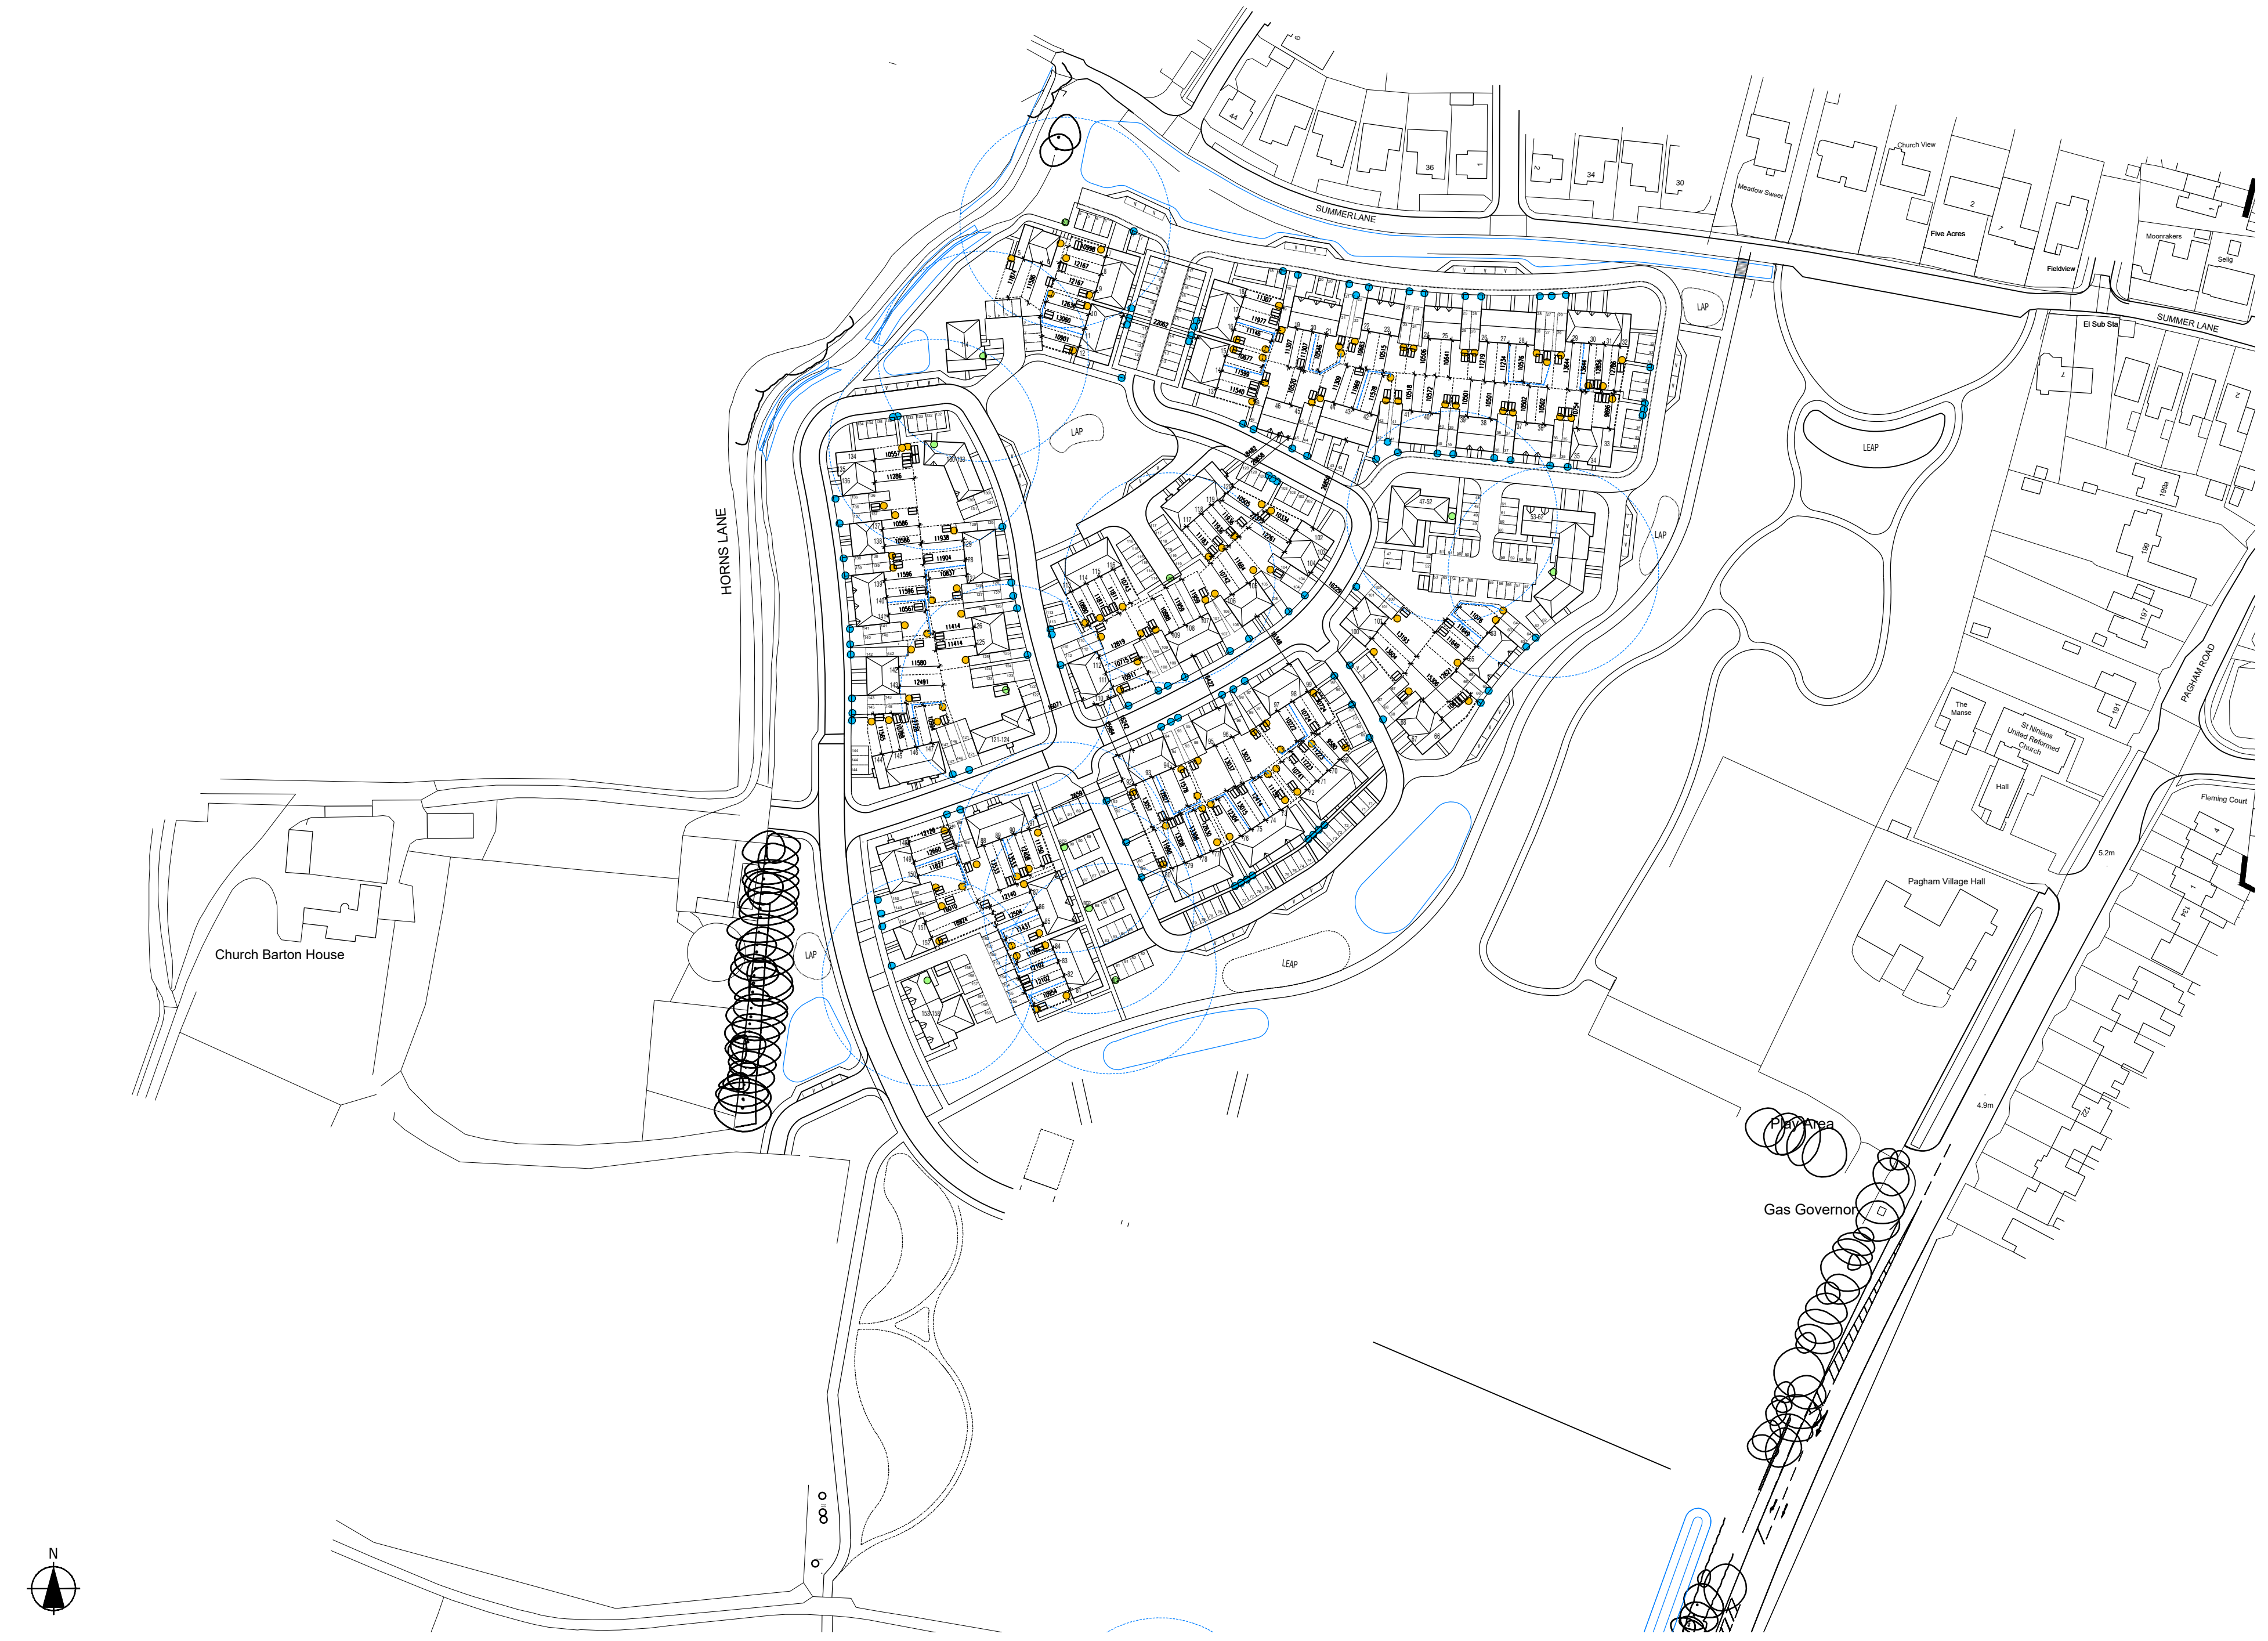

Please Note:

This drawing must only be scaled for planning purposes, dimensions to be checked on site and any discrepancies are to be highlighted to the Architect prior to construction.

Prior to the commencement of any works, the Contractor is to check and / or determine all construction details including checking existing site levels and dimensions.

This drawing is to be read in conjunction with all other project drawings, construction notes and / or project specifications including those by other project consultants and specialists. All discrepancies should be reported immediately.

Design subject to detail development / approval.
Measurements and accommodation schedules subject to amendments following coordinated input by others.
Costings cannot be finalised until approval / confirmation by relevant authorities and Client.

- Bin Storage
- Individual Bin Collection
- Bin Collection Points
- <25m Travel Distance



A Updated to amended site layout		15.11.23	VP/BM
Rev.	Description	DATE	DB / CB
Date Aug'23			
Drawn By/Checked By		DY/HJE	
Scale		1:1250 @ A2	
Revision		A	
Project		Land West of Pagham Road Pagham	
Title		Northern Refuse Strategy Plan	
Dwg#		21.129.106	
Status		Planning	

Furzehall Farm, Wickham Road
Fareham, Hampshire
PO16 7JH

01329 283 225
email@hgp-architects.co.uk
www.hgp-architects.co.uk

HGP Architects Ltd.
Copyright Reserved

Unit 1, Station Industrial Park
Duncan Road, Park Gate
Hampshire, SO31 1BX