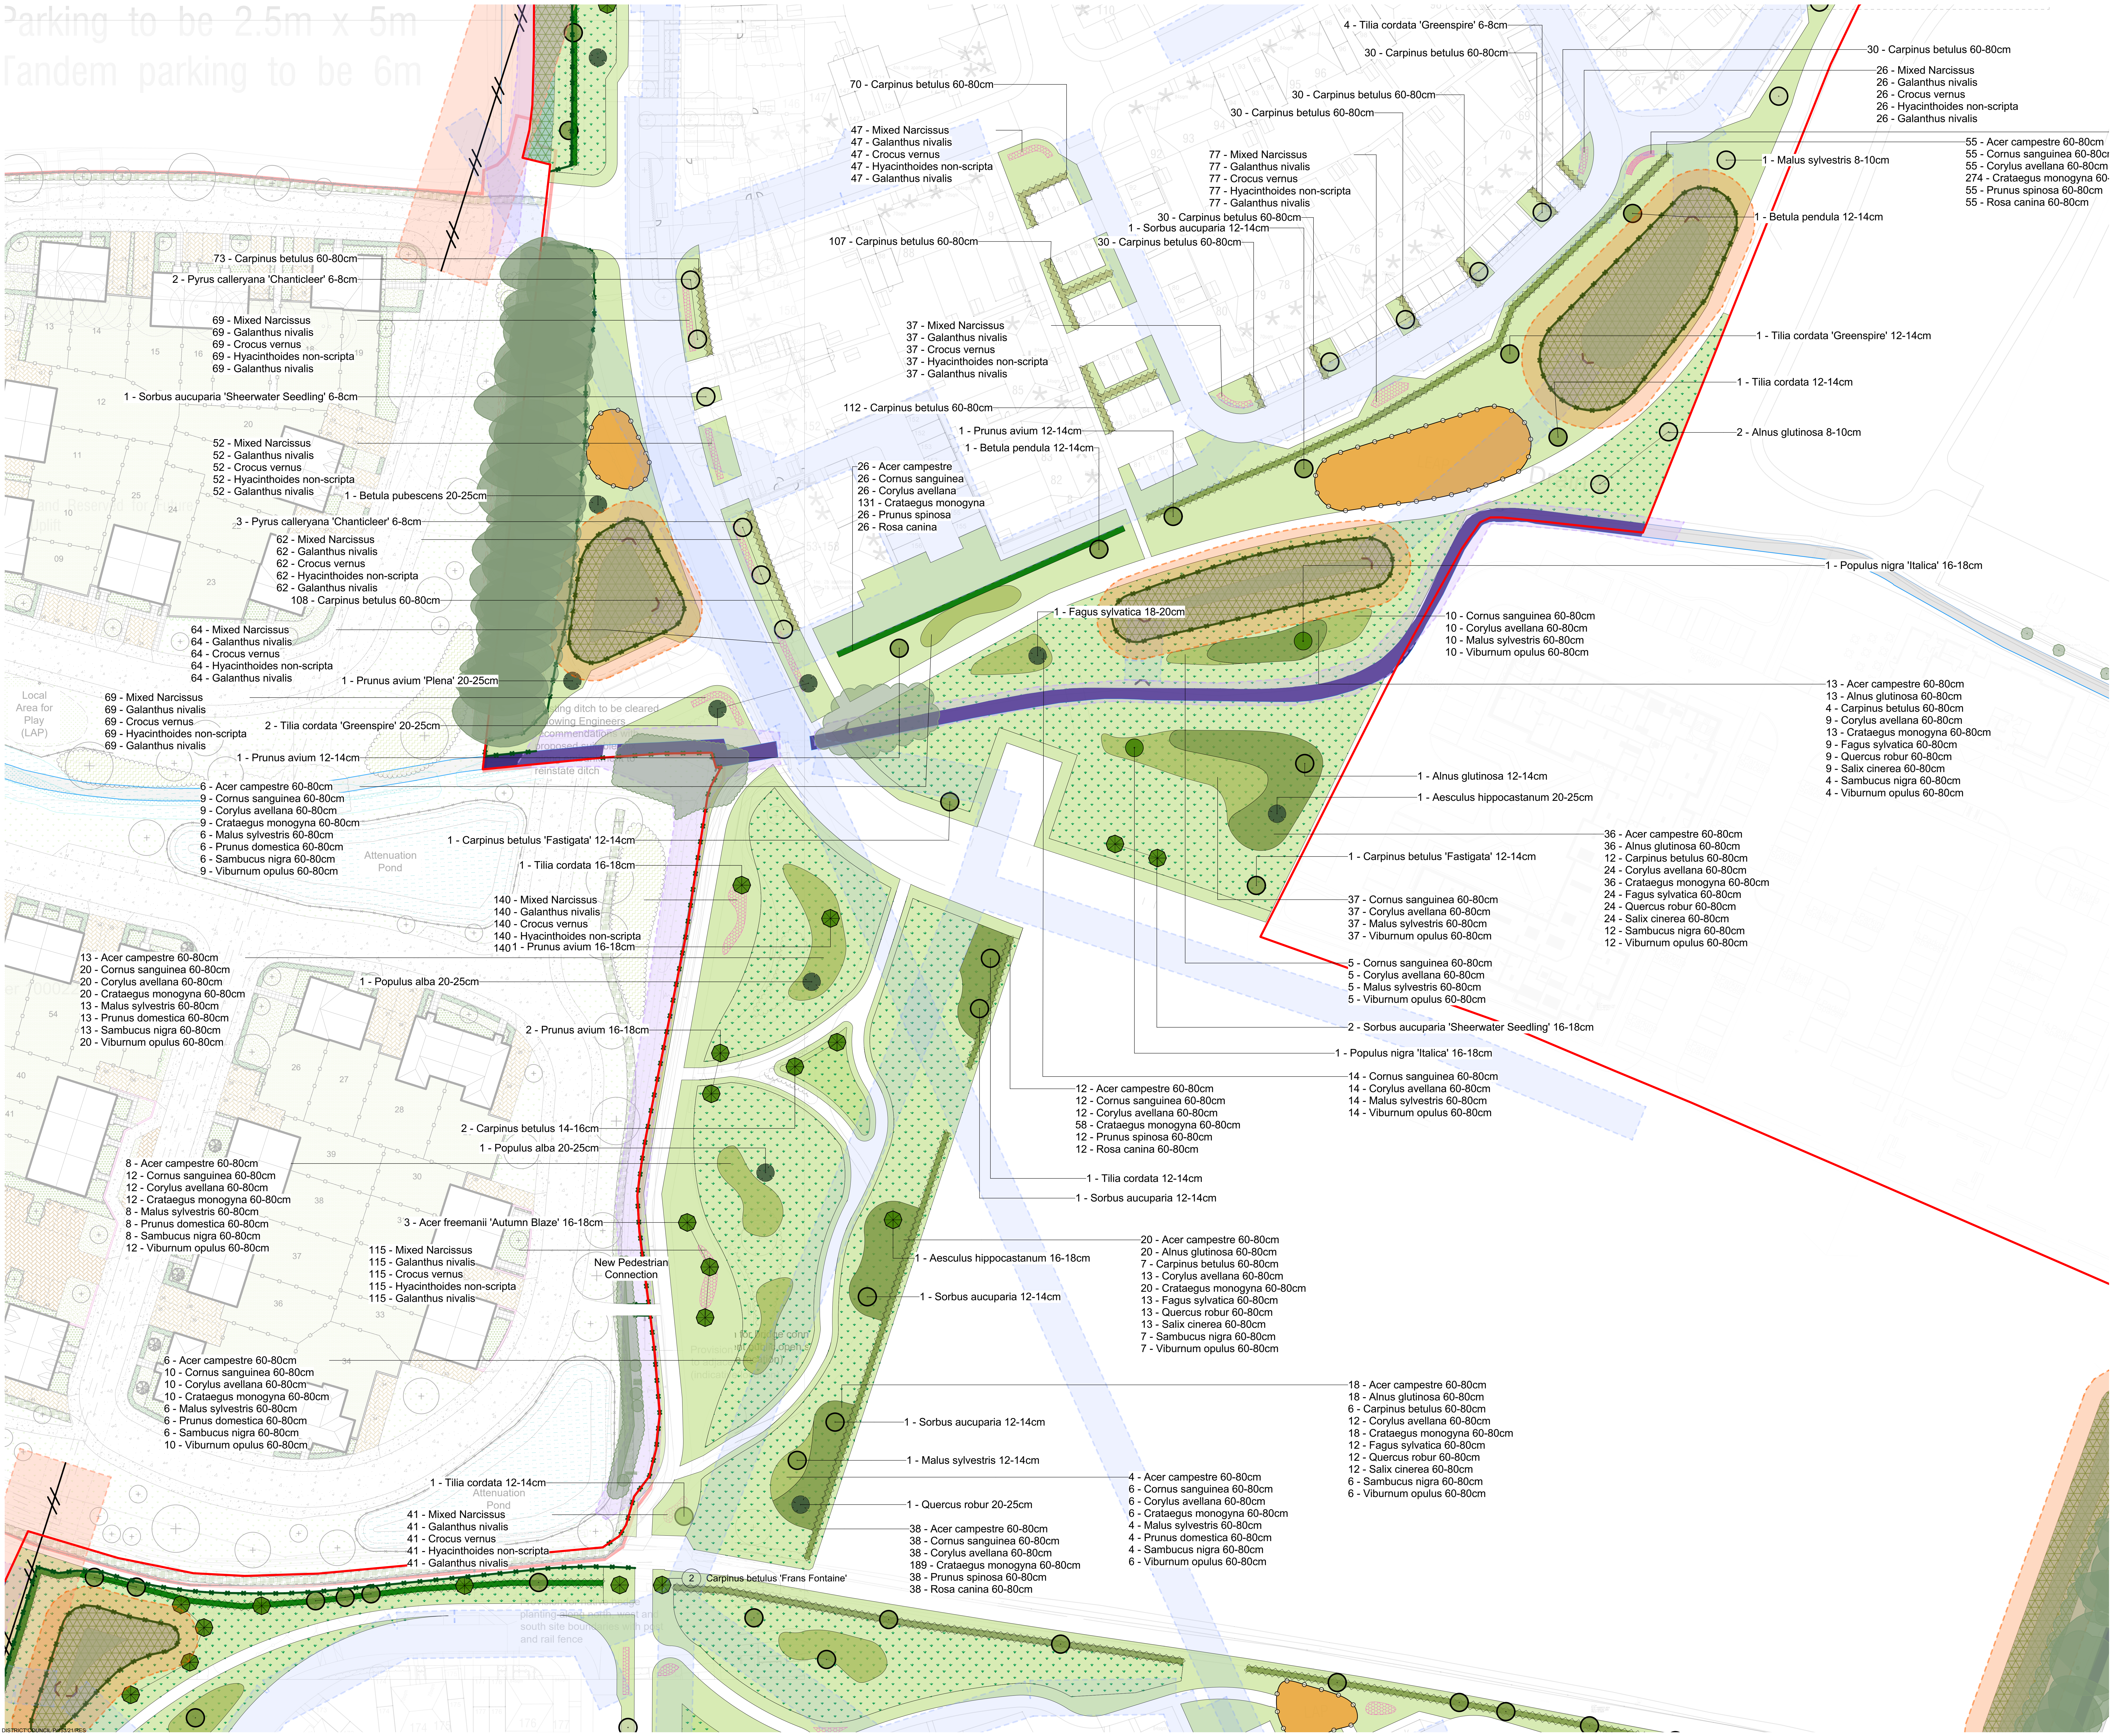
Parking to be 2.5m x 5m
Tandem parking to be 6m
73 - Carpinus betulus 60-80cm
2 - Pyrus calleryana 'Chanticleer' 6-8cm
69 - Mixed Narcissus
69 - Galanthus nivalis
69 - Crocus vernus
69 - Hyacinthoides non-scripta
69 - Galanthus nivalis
1 - Sorbus aucuparia 'Sheerwater Seedling' 6-8cm
52 - Mixed Narcissus
52 - Galanthus nivalis
52 - Crocus vernus
52 - Hyacinthoides non-scripta
52 - Galanthus nivalis
1 - Betula pubescens 20-25cm
3 - Pyrus calleryana 'Chanticleer' 6-8cm
62 - Mixed Narcissus
62 - Galanthus nivalis
62 - Crocus vernus
62 - Hyacinthoides non-scripta
62 - Galanthus nivalis
108 - Carpinus betulus 60-80cm
64 - Mixed Narcissus
64 - Galanthus nivalis
64 - Crocus vernus
64 - Hyacinthoides non-scripta
64 - Galanthus nivalis
1 - Prunus avium 'Plena' 20-25cm
Local Area for Play (LAP)
69 - Mixed Narcissus
69 - Galanthus nivalis
69 - Crocus vernus
69 - Hyacinthoides non-scripta
69 - Galanthus nivalis
2 - Tilia cordata 'Greenspire' 20-25cm
1 - Prunus avium 12-14cm
reinstate ditch
6 - Acer campestre 60-80cm
9 - Cornus sanguinea 60-80cm
9 - Corylus avellana 60-80cm
9 - Crataegus monogyna 60-80cm
6 - Malus sylvestris 60-80cm
6 - Prunus domestica 60-80cm
6 - Sambucus nigra 60-80cm
9 - Viburnum opulus 60-80cm
Attenuation Pond
1 - Carpinus betulus 'Fastigata' 12-14cm
1 - Tilia cordata 16-18cm
140 - Mixed Narcissus
140 - Galanthus nivalis
140 - Crocus vernus
140 - Hyacinthoides non-scripta
140
1 - Prunus avium 16-18cm
13 - Acer campestre 60-80cm
20 - Cornus sanguinea 60-80cm
20 - Corylus avellana 60-80cm
20 - Crataegus monogyna 60-80cm
13 - Malus sylvestris 60-80cm
13 - Prunus domestica 60-80cm
13 - Sambucus nigra 60-80cm
20 - Viburnum opulus 60-80cm
1 - Populus alba 20-25cm
2 - Prunus avium 16-18cm
2 - Carpinus betulus 14-16cm
1 - Populus alba 20-25cm
8 - Acer campestre 60-80cm
12 - Cornus sanguinea 60-80cm
12 - Corylus avellana 60-80cm
12 - Crataegus monogyna 60-80cm
8 - Malus sylvestris 60-80cm
8 - Prunus domestica 60-80cm
8 - Sambucus nigra 60-80cm
12 - Viburnum opulus 60-80cm
3 - Acer freemanii 'Autumn Blaze' 16-18cm
115 - Mixed Narcissus
115 - Galanthus nivalis
115 - Crocus vernus
115 - Hyacinthoides non-scripta
115 - Galanthus nivalis
New Pedestrian Connection
6 - Acer campestre 60-80cm
10 - Cornus sanguinea 60-80cm
10 - Corylus avellana 60-80cm
10 - Crataegus monogyna 60-80cm
6 - Malus sylvestris 60-80cm
6 - Prunus domestica 60-80cm
6 - Sambucus nigra 60-80cm
10 - Viburnum opulus 60-80cm
1 - Tilia cordata 12-14cm
Attenuation Pond
41 - Mixed Narcissus
41 - Galanthus nivalis
41 - Crocus vernus
41 - Hyacinthoides non-scripta
41 - Galanthus nivalis
2 Carpinus betulus 'Frans Fontaine'
70 - Carpinus betulus 60-80cm
47 - Mixed Narcissus
47 - Galanthus nivalis
47 - Crocus vernus
47 - Hyacinthoides non-scripta
47 - Galanthus nivalis
107 - Carpinus betulus 60-80cm
37 - Mixed Narcissus
37 - Galanthus nivalis
37 - Crocus vernus
37 - Hyacinthoides non-scripta
37 - Galanthus nivalis
112 - Carpinus betulus 60-80cm
1 - Prunus avium 12-14cm
1 - Betula pendula 12-14cm
26 - Acer campestre
26 - Cornus sanguinea
26 - Corylus avellana
131 - Crataegus monogyna
26 - Prunus spinosa
26 - Rosa canina
1 - Fagus sylvatica 18-20cm
4 - Tilia cordata 'Greenspire' 6-8cm
30 - Carpinus betulus 60-80cm
30 - Carpinus betulus 60-80cm
30 - Carpinus betulus 60-80cm
77 - Mixed Narcissus
77 - Galanthus nivalis
77 - Crocus vernus
77 - Hyacinthoides non-scripta
77 - Galanthus nivalis
30 - Carpinus betulus 60-80cm
1 - Sorbus aucuparia 12-14cm
30 - Carpinus betulus 60-80cm
30 - Carpinus betulus 60-80cm
26 - Mixed Narcissus
26 - Galanthus nivalis
26 - Crocus vernus
26 - Hyacinthoides non-scripta
26 - Galanthus nivalis
1 - Malus sylvestris 8-10cm
55 - Acer campestre 60-80cm
55 - Cornus sanguinea 60-80c
55 - Corylus avellana 60-80cm
274 - Crataegus monogyna 60-
55 - Prunus spinosa 60-80cm
55 - Rosa canina 60-80cm
1 - Betula pendula 12-14cm
1 - Tilia cordata 'Greenspire' 12-14cm
1 - Tilia cordata 12-14cm
2 - Alnus glutinosa 8-10cm
1 - Populus nigra 'Italica' 16-18cm
10 - Cornus sanguinea 60-80cm
10 - Corylus avellana 60-80cm
10 - Malus sylvestris 60-80cm
10 - Viburnum opulus 60-80cm
13 - Acer campestre 60-80cm
13 - Alnus glutinosa 60-80cm
4 - Carpinus betulus 60-80cm
9 - Corylus avellana 60-80cm
13 - Crataegus monogyna 60-80cm
9 - Fagus sylvatica 60-80cm
9 - Quercus robur 60-80cm
9 - Salix cinerea 60-80cm
4 - Sambucus nigra 60-80cm
4 - Viburnum opulus 60-80cm
1 - Alnus glutinosa 12-14cm
1 - Aesculus hippocastanum 20-25cm
36 - Acer campestre 60-80cm
36 - Alnus glutinosa 60-80cm
12 - Carpinus betulus 60-80cm
24 - Corylus avellana 60-80cm
36 - Crataegus monogyna 60-80cm
24 - Fagus sylvatica 60-80cm
24 - Quercus robur 60-80cm
24 - Salix cinerea 60-80cm
12 - Sambucus nigra 60-80cm
12 - Viburnum opulus 60-80cm
1 - Carpinus betulus 'Fastigata' 12-14cm
37 - Cornus sanguinea 60-80cm
37 - Corylus avellana 60-80cm
37 - Malus sylvestris 60-80cm
37 - Viburnum opulus 60-80cm
5 - Cornus sanguinea 60-80cm
5 - Corylus avellana 60-80cm
5 - Malus sylvestris 60-80cm
5 - Viburnum opulus 60-80cm
2 - Sorbus aucuparia 'Sheerwater Seedling' 16-18cm
1 - Populus nigra 'Italica' 16-18cm
12 - Acer campestre 60-80cm
12 - Cornus sanguinea 60-80cm
12 - Corylus avellana 60-80cm
58 - Crataegus monogyna 60-80cm
12 - Prunus spinosa 60-80cm
12 - Rosa canina 60-80cm
14 - Cornus sanguinea 60-80cm
14 - Corylus avellana 60-80cm
14 - Malus sylvestris 60-80cm
14 - Viburnum opulus 60-80cm
1 - Tilia cordata 12-14cm
1 - Sorbus aucuparia 12-14cm
1 - Aesculus hippocastanum 16-18cm
1 - Sorbus aucuparia 12-14cm
20 - Acer campestre 60-80cm
20 - Alnus glutinosa 60-80cm
7 - Carpinus betulus 60-80cm
13 - Corylus avellana 60-80cm
20 - Crataegus monogyna 60-80cm
13 - Fagus sylvatica 60-80cm
13 - Quercus robur 60-80cm
13 - Salix cinerea 60-80cm
7 - Sambucus nigra 60-80cm
7 - Viburnum opulus 60-80cm
1 - Sorbus aucuparia 12-14cm
1 - Malus sylvestris 12-14cm
1 - Quercus robur 20-25cm
38 - Acer campestre 60-80cm
38 - Cornus sanguinea 60-80cm
38 - Corylus avellana 60-80cm
189 - Crataegus monogyna 60-80cm
38 - Prunus spinosa 60-80cm
38 - Rosa canina 60-80cm
18 - Acer campestre 60-80cm
18 - Alnus glutinosa 60-80cm
6 - Carpinus betulus 60-80cm
12 - Corylus avellana 60-80cm
18 - Crataegus monogyna 60-80cm
12 - Fagus sylvatica 60-80cm
12 - Quercus robur 60-80cm
12 - Salix cinerea 60-80cm
6 - Sambucus nigra 60-80cm
6 - Viburnum opulus 60-80cm
4 - Acer campestre 60-80cm
6 - Cornus sanguinea 60-80cm
6 - Corylus avellana 60-80cm
6 - Crataegus monogyna 60-80cm
4 - Malus sylvestris 60-80cm
4 - Prunus domestica 60-80cm
4 - Sambucus nigra 60-80cm
6 - Viburnum opulus 60-80cm

NOTES

This drawing is the property of FPCR Environment and Design Ltd and is issued on the condition it is not reproduced, retained or disclosed to any unauthorised person, either wholly or in part without written consent of FPCR Environment and Design Ltd.

Ordnance Survey base mapping - supplied by client.

0 10 20 30 40m

N

KEY

- Site Boundary
- Existing Vegetation to be Retained
- Existing Vegetation to be Removed
- Proposed Drainage Easements (see drainage drawings D1915-PL302I Proposed FW & SW Drainage Strategy (South) Sht 1 & 2 and (North) Sht 1 & 2)
- Existing Ditch Easements (3m offset from top of bank)
- Proposed SUDs Pond Easements (3m offset from the top of bank)
- Overhead Cables (8m easement no tree planting within)
- Headwalls
- Play Area
- Native Woodland Planting
- Native Shrub Planting
- Individual Semi-mature Trees
- Individual Extra Heavy StandardTrees
- Individual Heavy StandardTrees
- Individual StandardTrees
- Orchard Trees
- Triple Staggered Native Hedgerows
- Double Staggered Native Hedgerows
- Single Species Hedgerows
- Amenity Grassland (to be Naturescape NL4 'Hardwearing Lawn Mixture' or similar approved)
- Meadow Grassland (to be Naturescape N1 'General Purpose Meadow Mixture' or similar approved)
- Wetland Grassland (to be Naturescape N7 'Wetland Meadow Mixture' or similar approved)
- Areas to hold permanent water
- Amenity Planting Mix
- Bulb Planting within Long Grass Areas
- Allotments

For planting schedule and notes see 10095-FPCR-XX-XX-DR-L-0015

rev	date	description	drn	chk
P06	24/10/2023	Fencing extended on western boundary.	SDO	TCM
P05	13/10/2023	Label removed from plan	PIM	TCM
P04	12/10/2023	Changed tree sizes added fencing	SDO	TCM
P03	26/09/2023	New layout + amendemnts from comments.	SDO	TCM

fpcr

masterplanning ■
environmental assessment ■
landscape design ■
urban design ■
ecology ■
architecture ■
arboriculture ■

FPCR Environment and Design Ltd
Lockington Hall
Lockington
Derby
DE74 2RH

t: 01509 672772
e: mail@fpcr.co.uk
w: www.fpcr.co.uk

client
Foreman Homes

project
Land West of Pagham Road,
Pagham

drawing title
DETAILED POS LANDSCAPE PROPOSALS
(Sheet 2 of 5)

scale
1:500 @ A1

drn chk
CC TCM

date created
18 July 2023

project number
10095

status
S3

issue
P06

document number
10095-FPCR-XX-XX-DR-L-0017
Project Code - Originator - Zone - Level - Type - Role - Drawing Number

File: L:\10000\10095\LANDS\Drawings\10095 - Planting Plan POS P05.vwx