



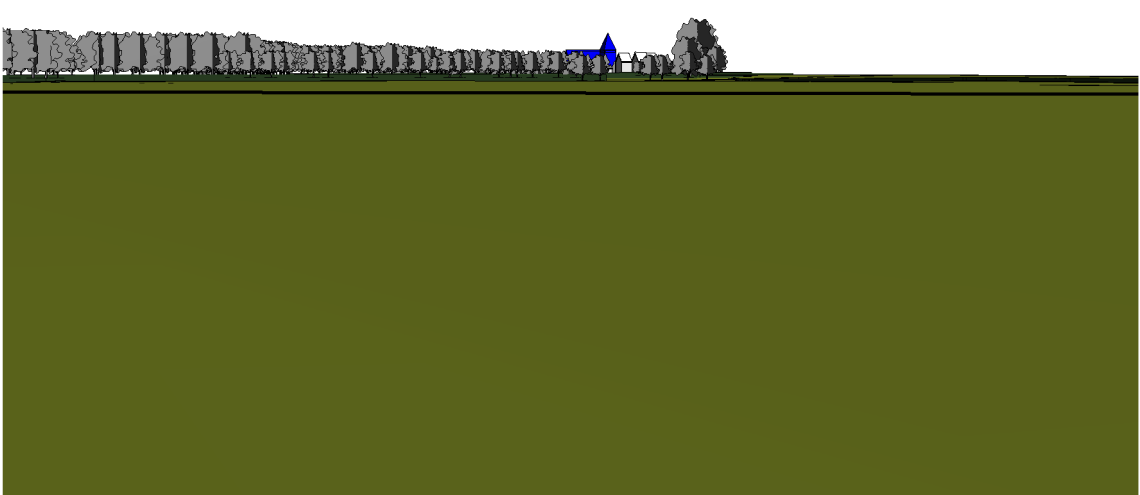


1 Existing View From PRoW Point 1

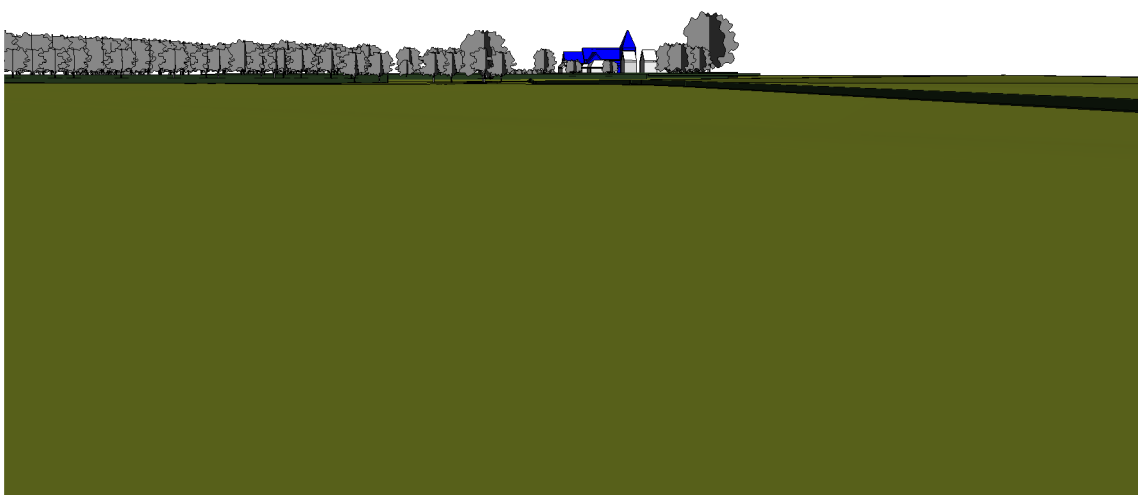


2 Existing View From PRoW Point 2




3 Existing View From PRoW Point 3

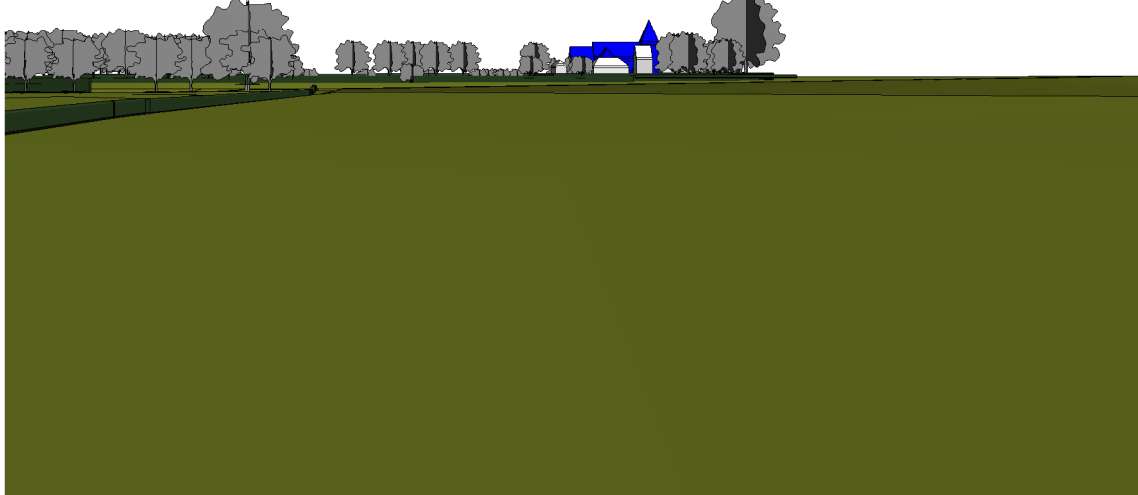


4 Existing View From PRoW Point 4

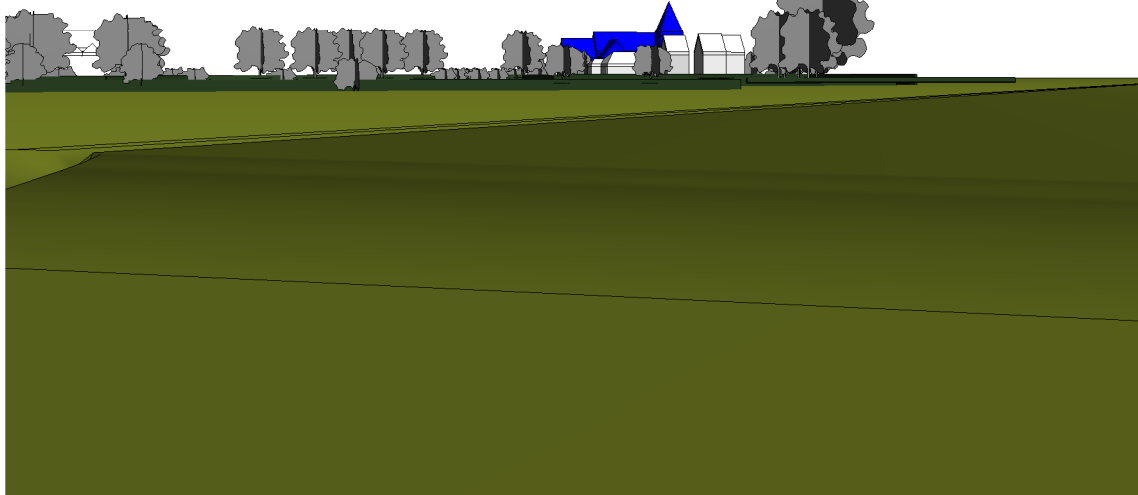


5 Existing View From PRoW Point 5

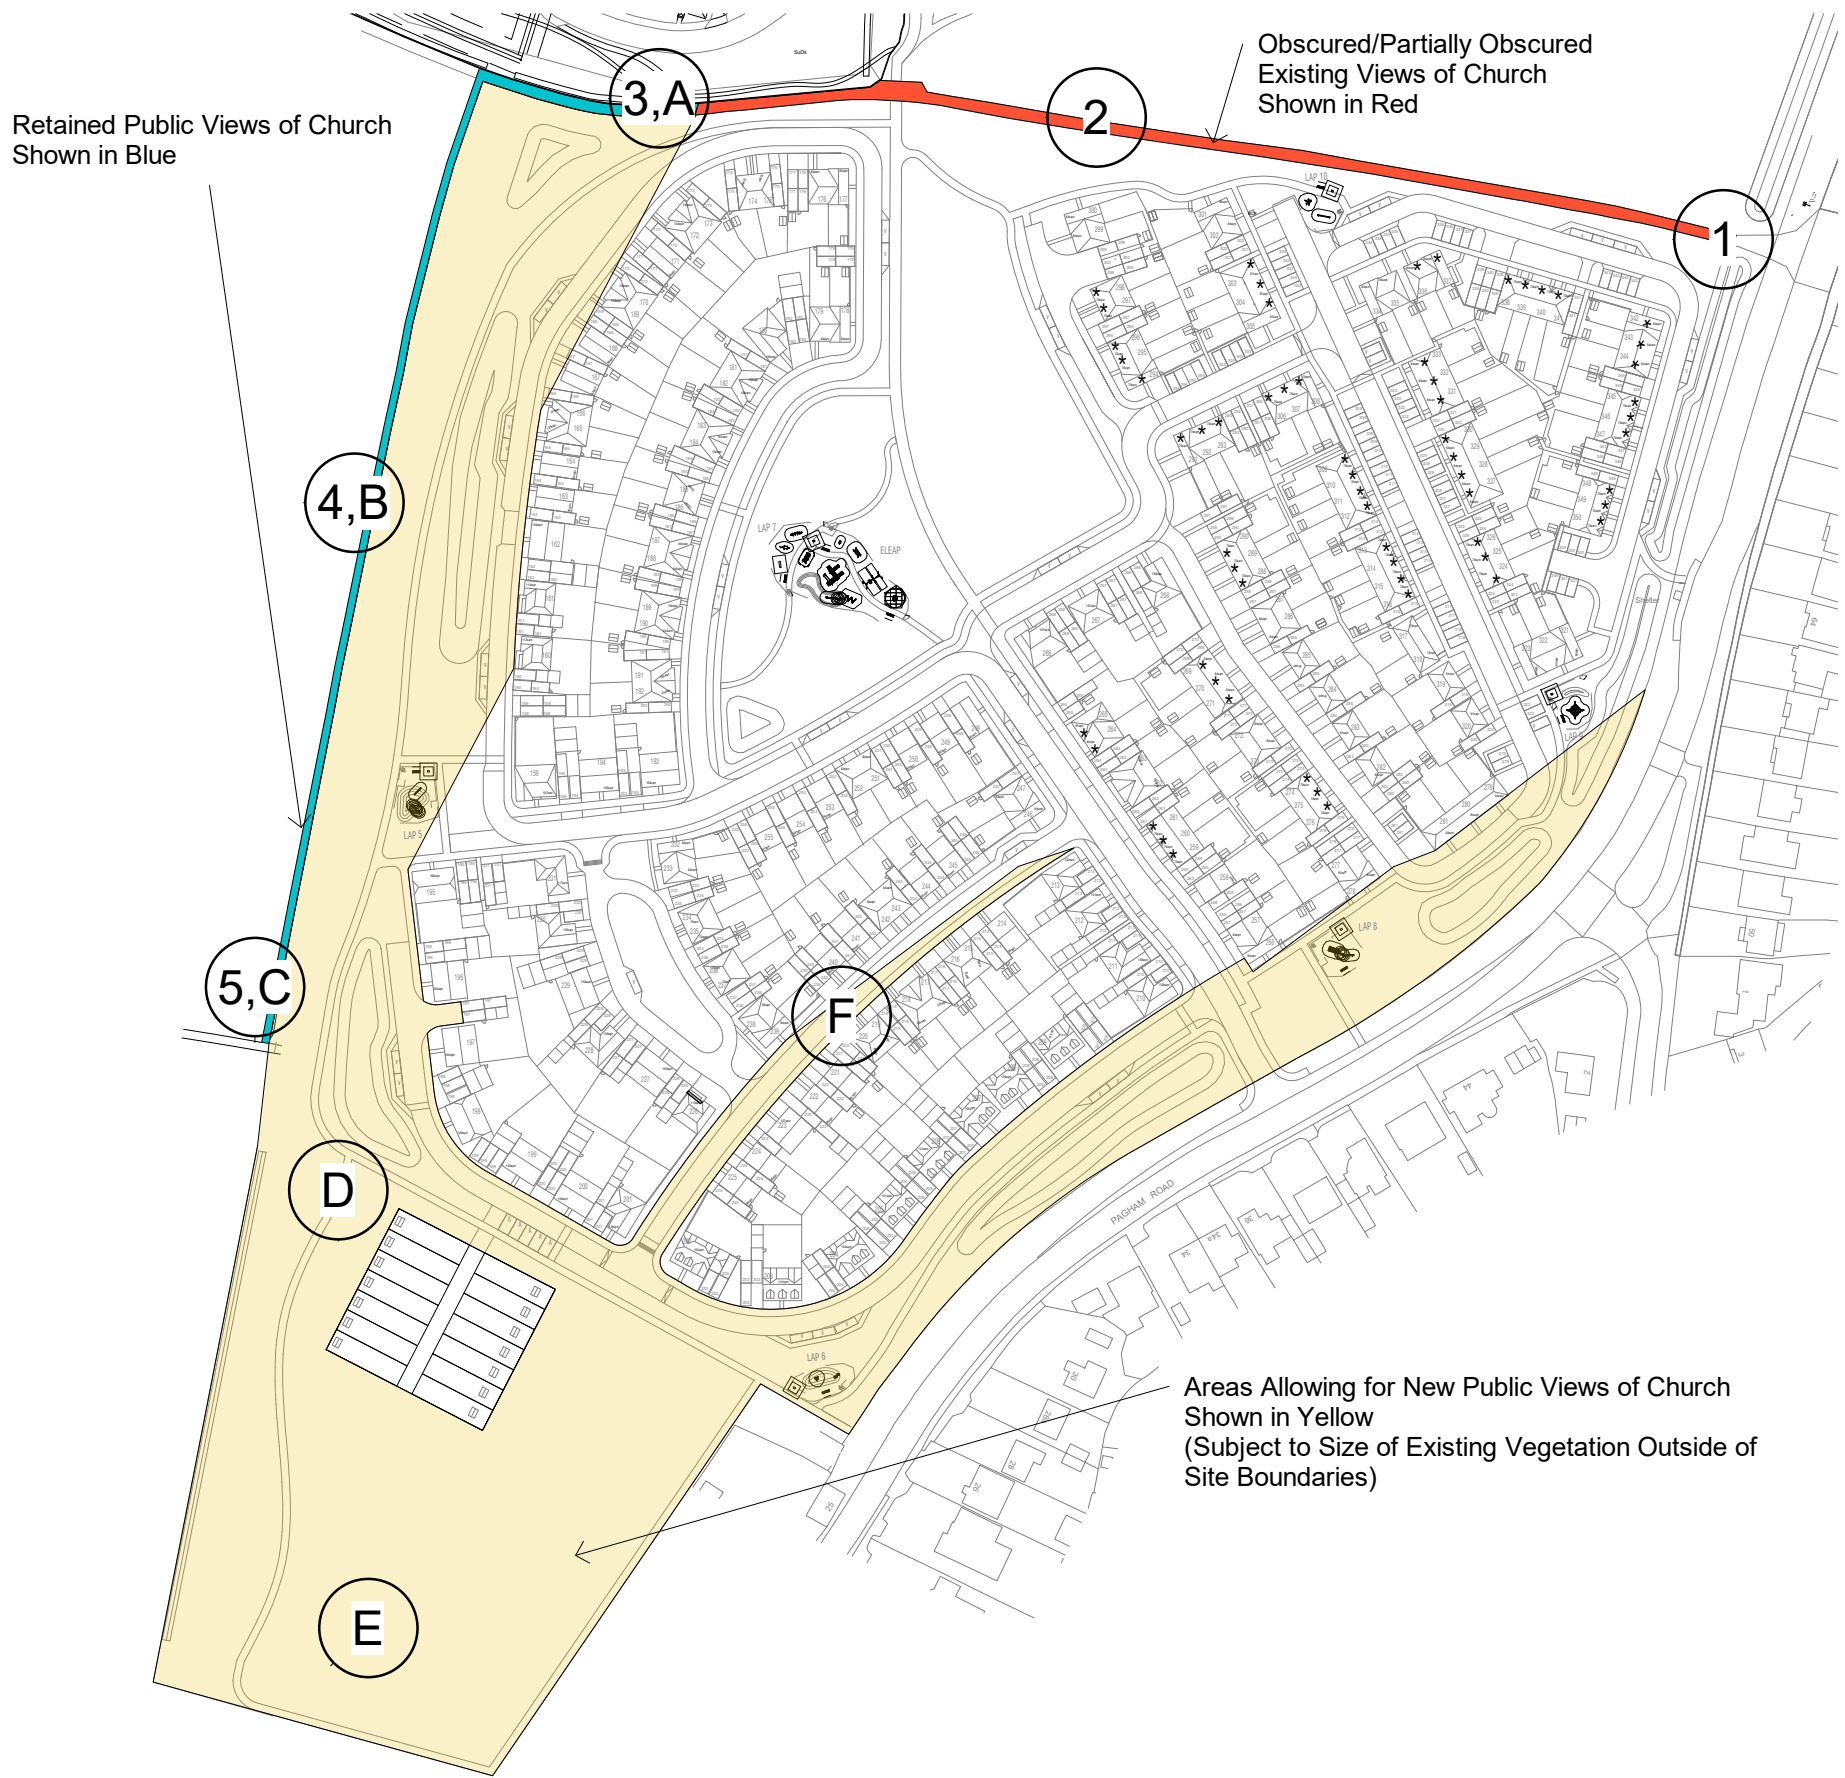

Location of 3D Views
1 : 2000

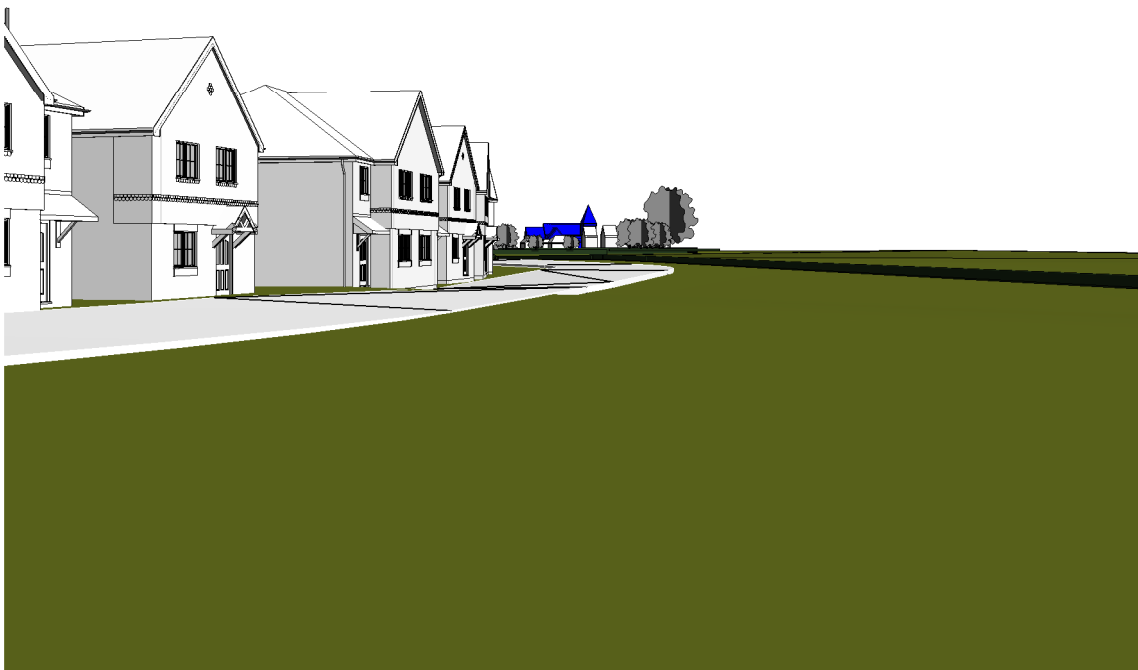


A Proposed View from ProW Point 3

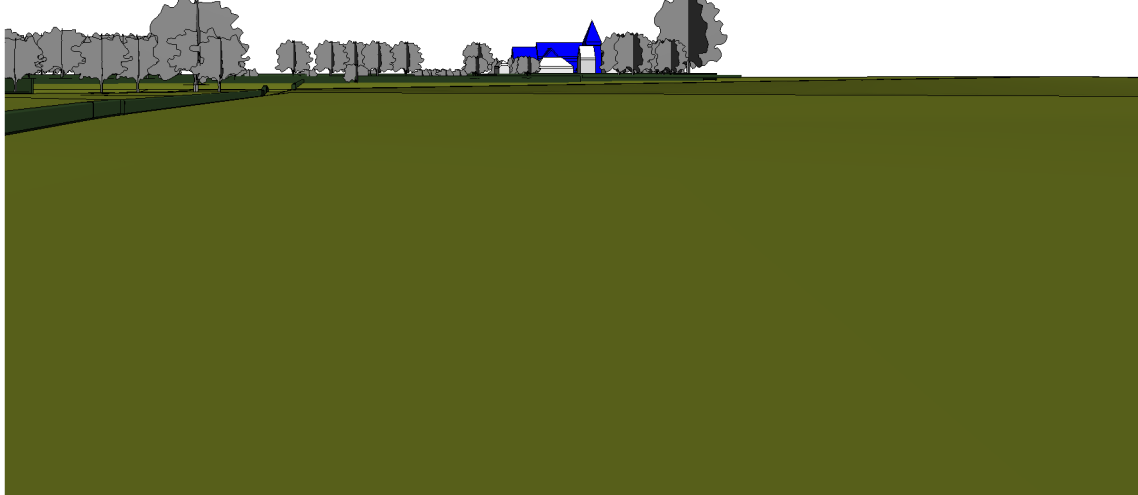


B Proposed View from ProW Point 4



C Proposed View From PRoW Point 5

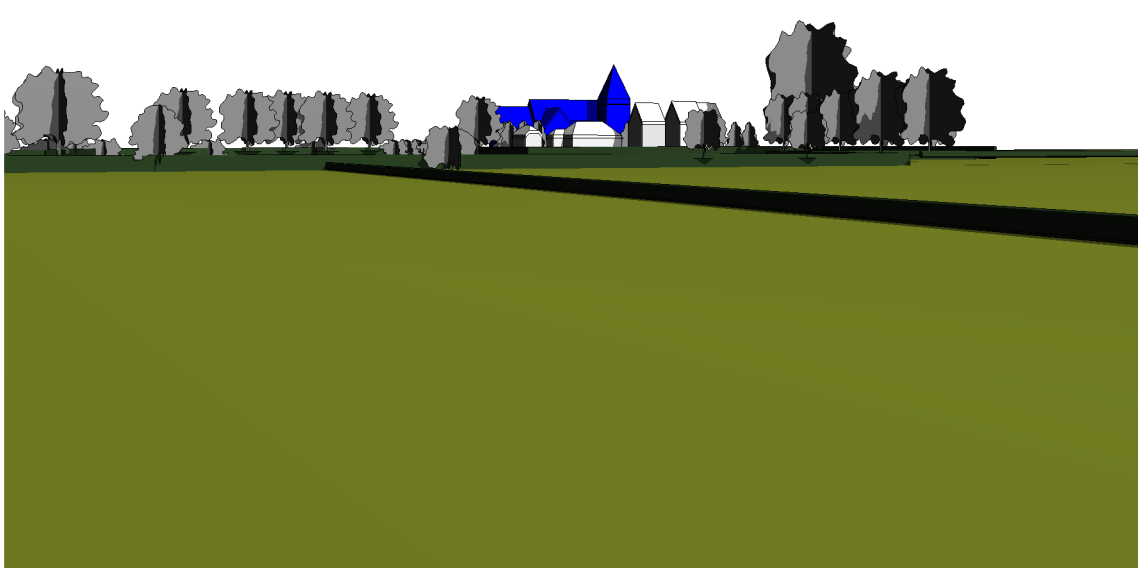

D Proposed View From POS Point D

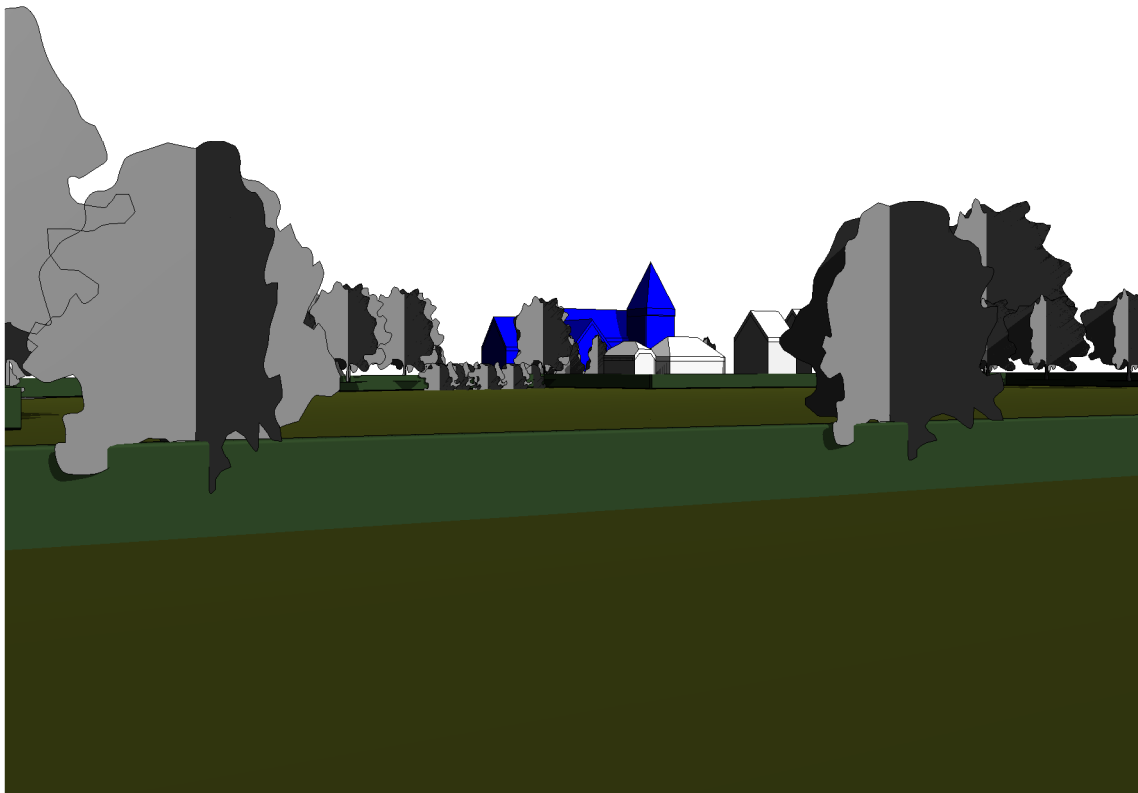

E Proposed View From POS Point E



F Proposed View from Internal Road

Please Note:

Drawing to be scaled for planning purposes only, dimensions to be checked on site and any discrepancies are to be highlighted to the Architect prior to construction.

Topographical / Ordnance Survey information shown has been prepared by a third party, HGP accept no responsibility for accuracy or completeness of the survey.

This drawing is to be read in conjunction with all other project drawings, construction notes and / or project specifications including those by other project consultants and specialists. All discrepancies should be reported immediately.

Design subject to detail development / approval. Measurements and accommodation schedules subject to amendments following coordinated input by others. Costings cannot be finalised until approval / confirmation by relevant authorities and Client.

Previous Area of Publicly Accessible Land with Views of Church: 1,555m²

Proposed Area of Publicly Accessible Land with Views of Church: 36,597m²

Legend

Please note these are illustrative views only and do not show the proposed landscaping scheme.

Existing Trees shown in grey. For proposed trees, please refer to Landscape Architect's Drawings.

Existing Church shown in blue.