


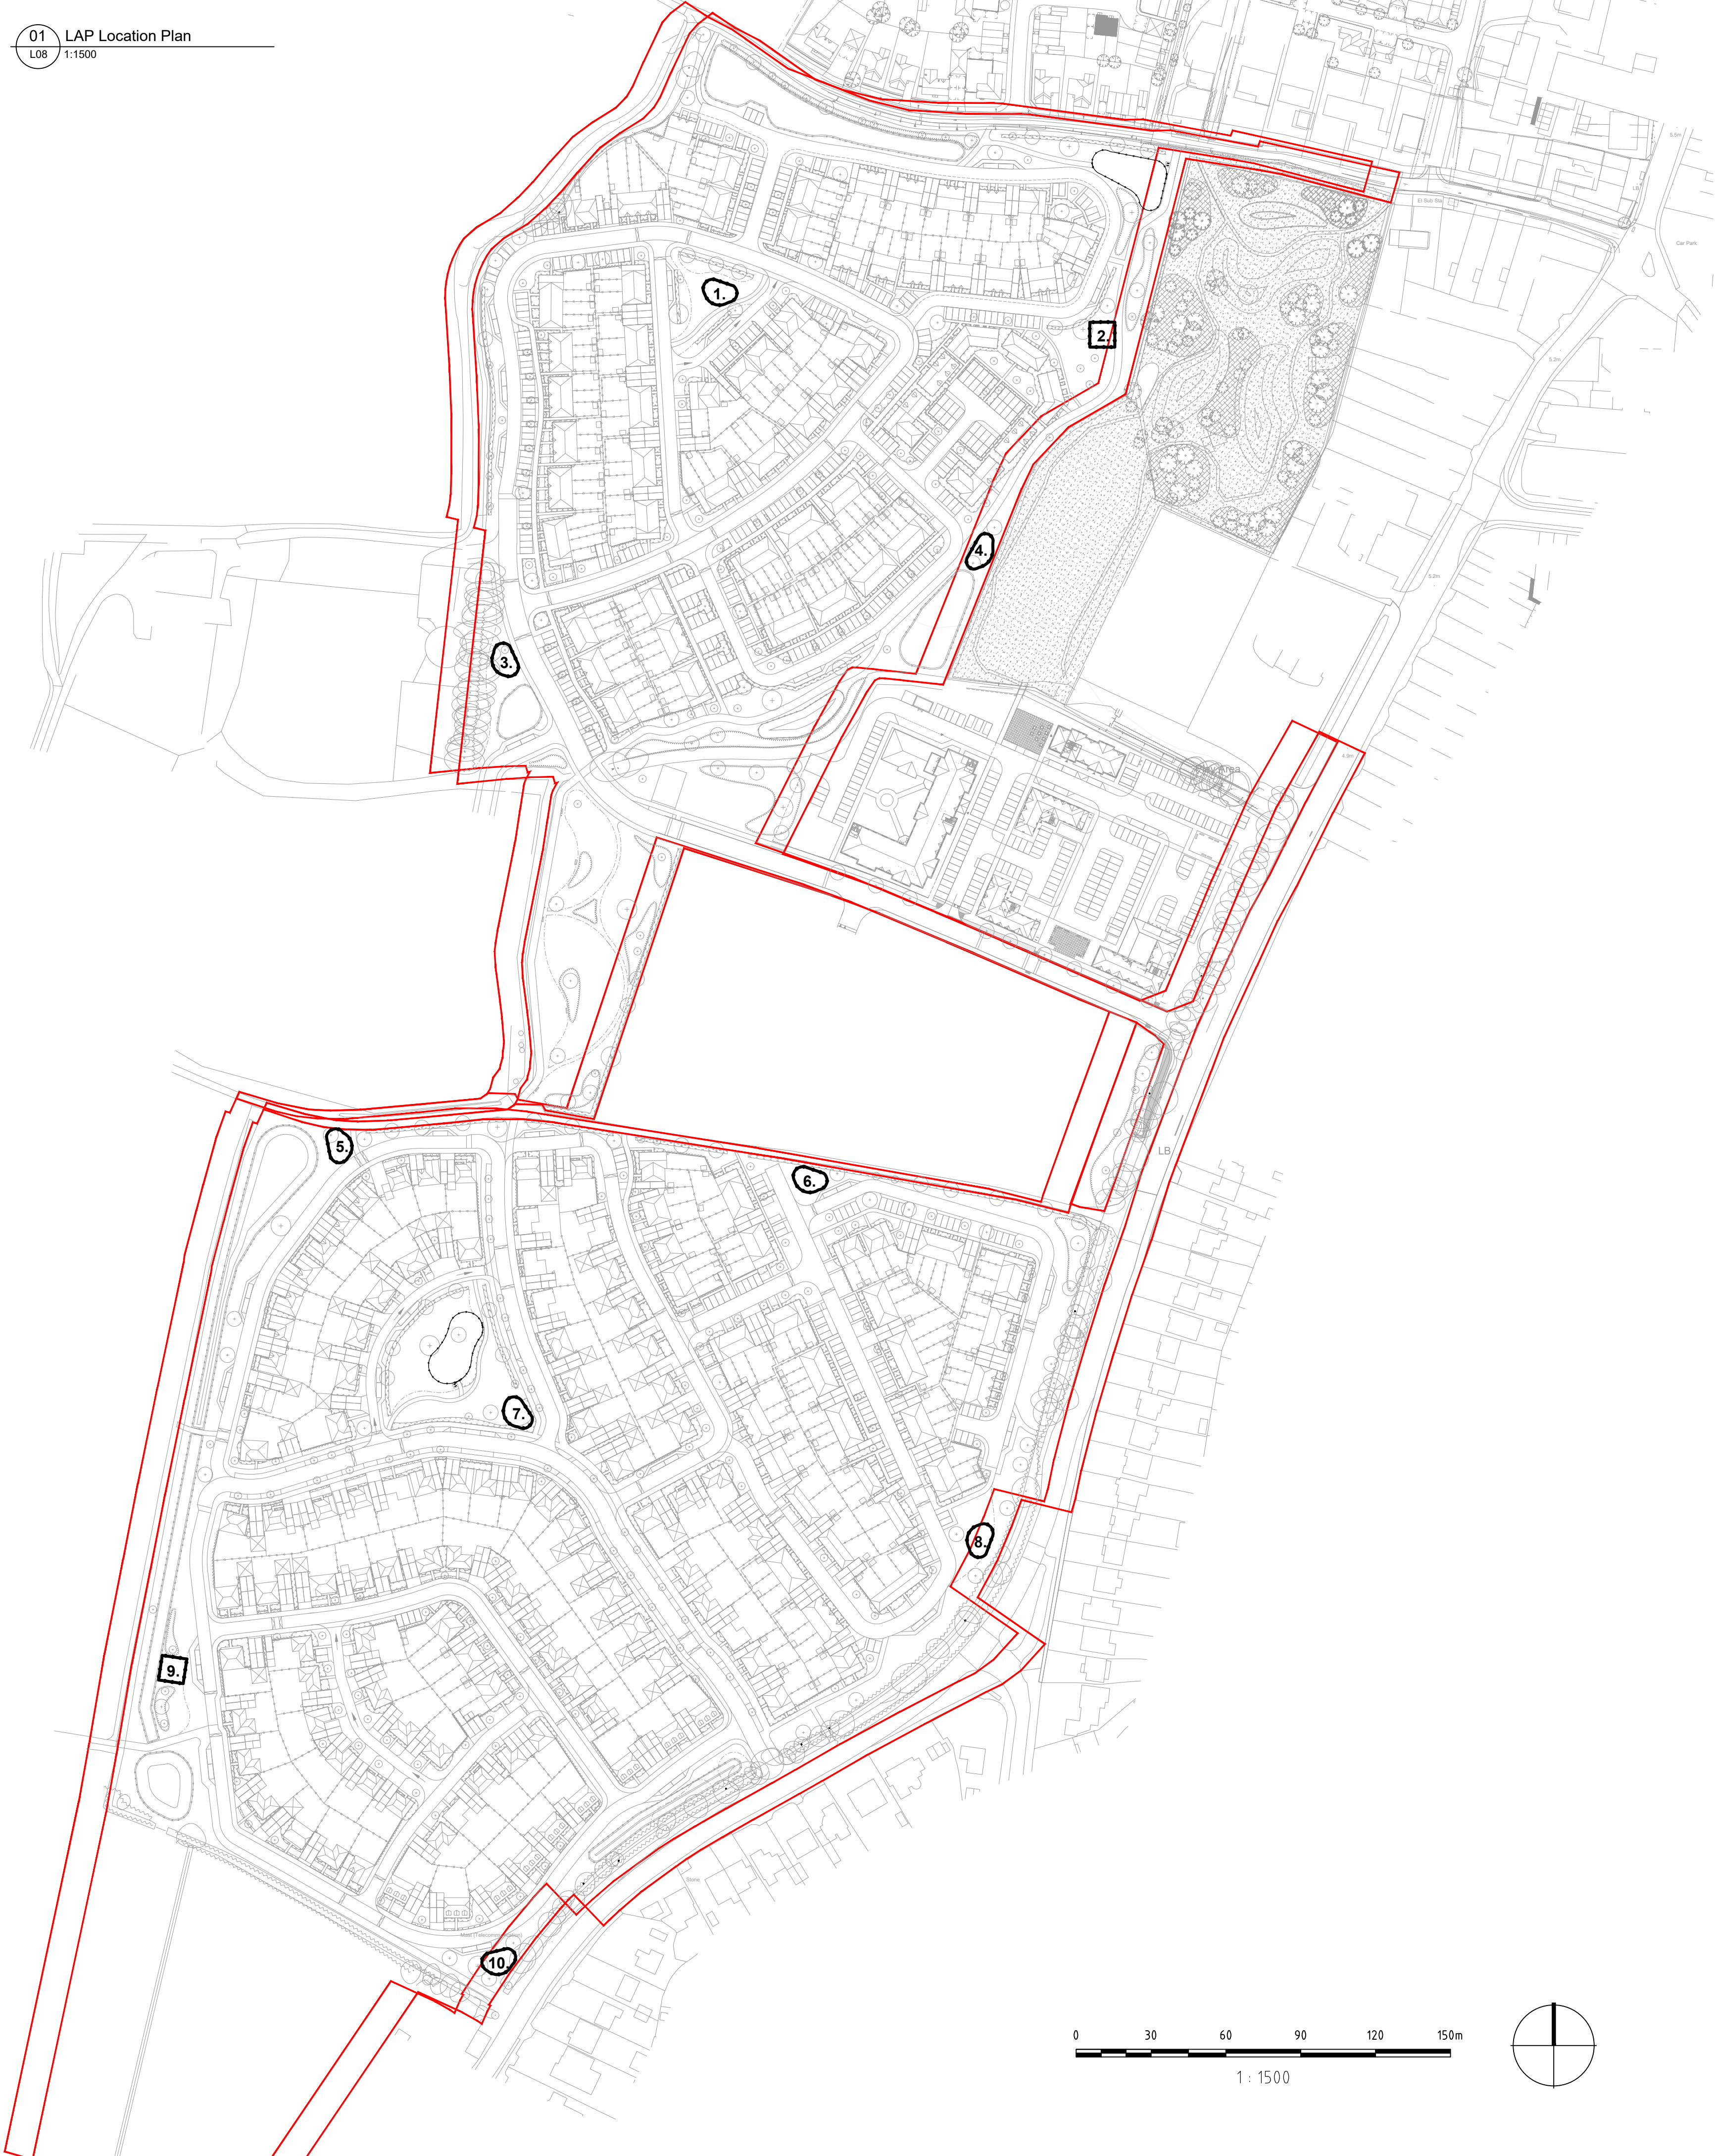


LAP (Local Area of Play) - Design Approach


Given the semi-rural nature of the site, the LAP (Local Area of Play) installations seek to create a play trail feature that is uniform across the wider site. Set amongst the wider recreational provision, the LAP's offer opportunities for younger children (toddlers / infants) to engage with the environment. Following Field

Following the play design principles published by Fields in Trust (formerly the National Playing Fields Association) the LAP design will include the following characteristics:

- It is intended primarily for children up to the age of 6, though it will be used by older children at different times of the day or evening;
- It is within 1 minute walking time of the child's home;
- It is best positioned beside a pedestrian route that is well used;
- It occupies a well-drained, reasonably flat site surfaced with grass or a hard surface;
- The recommended minimum activity zone is 100 sq m;
- A buffer zone of 5 metres minimum depth normally separates the activity zone and the forward-most part of the nearest dwelling that faces the LAP.

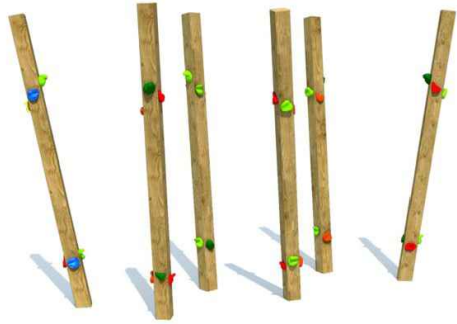


1. Traversing Trees

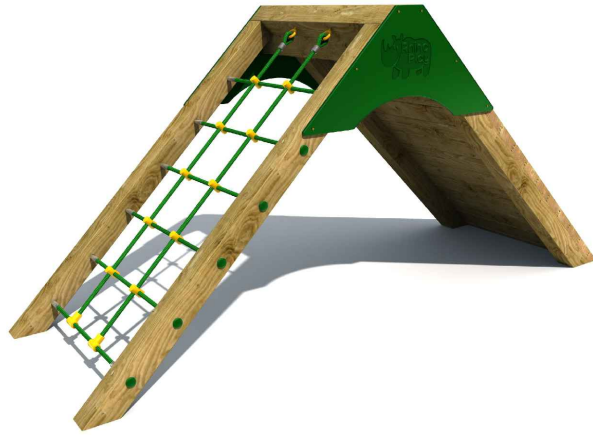


2. Ramp and Net




3. Burma Bridge

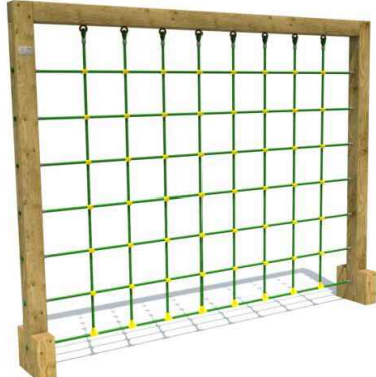

4. Vertical Net Climber

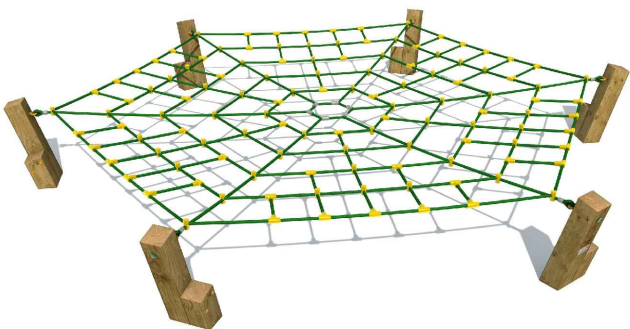


5. Spider Web Crawl

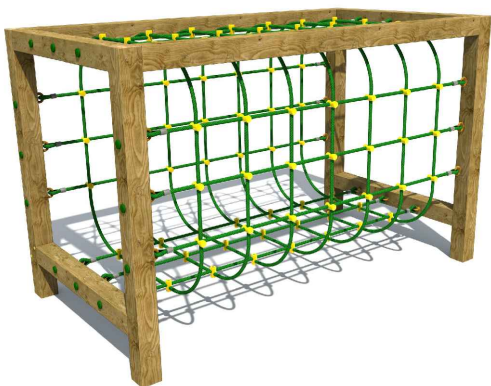

6. Tunnel Net




7. Rubber Log Posts - arranged for storytelling ring / circle for picnic. 7 No. in total

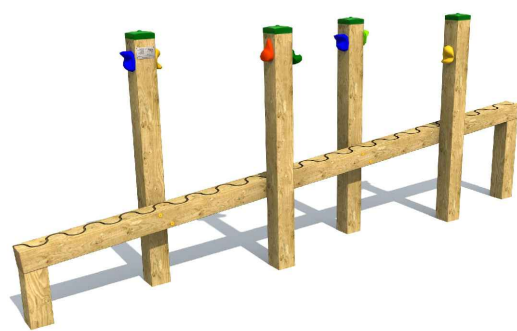

8. Inclined Balance Weaver



9. Split Traverse Wall

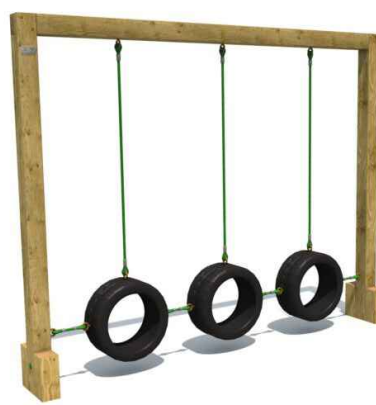

10. Tyre Cross Challenge



11. Grass Matting*



12. Rubber Mulch*

* NOTE:
Safety Surfacing as required exact finish to be agreed.

NOTES:

1. This drawing is to be read in conjunction with all relevant contract drawings and specifications with any conflicting information to be brought to the attention of Deacon Design before works commence on site.
2. Do not scale from this drawing. (except for planning application purposes only) always work to noted dimensions.
3. All given dimensions in mm.
4. Safety surfacing and play equipment to be in accordance with latest BSEN1176 & 77 recommendations. Trim Trail equipment supplied by *Rhinoplay* or similar and approved.

www.rhinoplay.co.uk/
info@rhinoplay.co.uk

Rhino Play SW
Unit 21 Bulleigh,
Barton Farm,
Ipplepen, TQ12 5UA
Tel: 01803 873711

FINAL

DATE	DRAWN	DESCRIPTION OF REVISION	REVISION LETTER	CHECKED BY

FOR PLANNING



DEACON DESIGN
Landscape Architecture | Masterplanning | Urban Design
12a The Square, Wickham, Hampshire PO17 5JQ
Tel: 01329 557 820 Email: info@deacondesign.co.uk
Copyright Deacon Design

PROJECT TITLE:	Land at Summer Lane, Pagham
PROJECT NUMBER:	DD494
DRAWING SCALE:	1:1500
PAPER SIZE:	A1
DRAWING TITLE:	LAP Play Equipment Trail
DRAWING NUMBER:	L08
REVISION LETTER:	-
DRAWING FILE LOCATION:	Z:\Dropbox (Deacon Design)\03 PROJECTS 400+DD494_Summer Lane, Pagham\04-Drawings\Autocad\L-Landscape Design\DD494\06-08 Play Areas.dwg