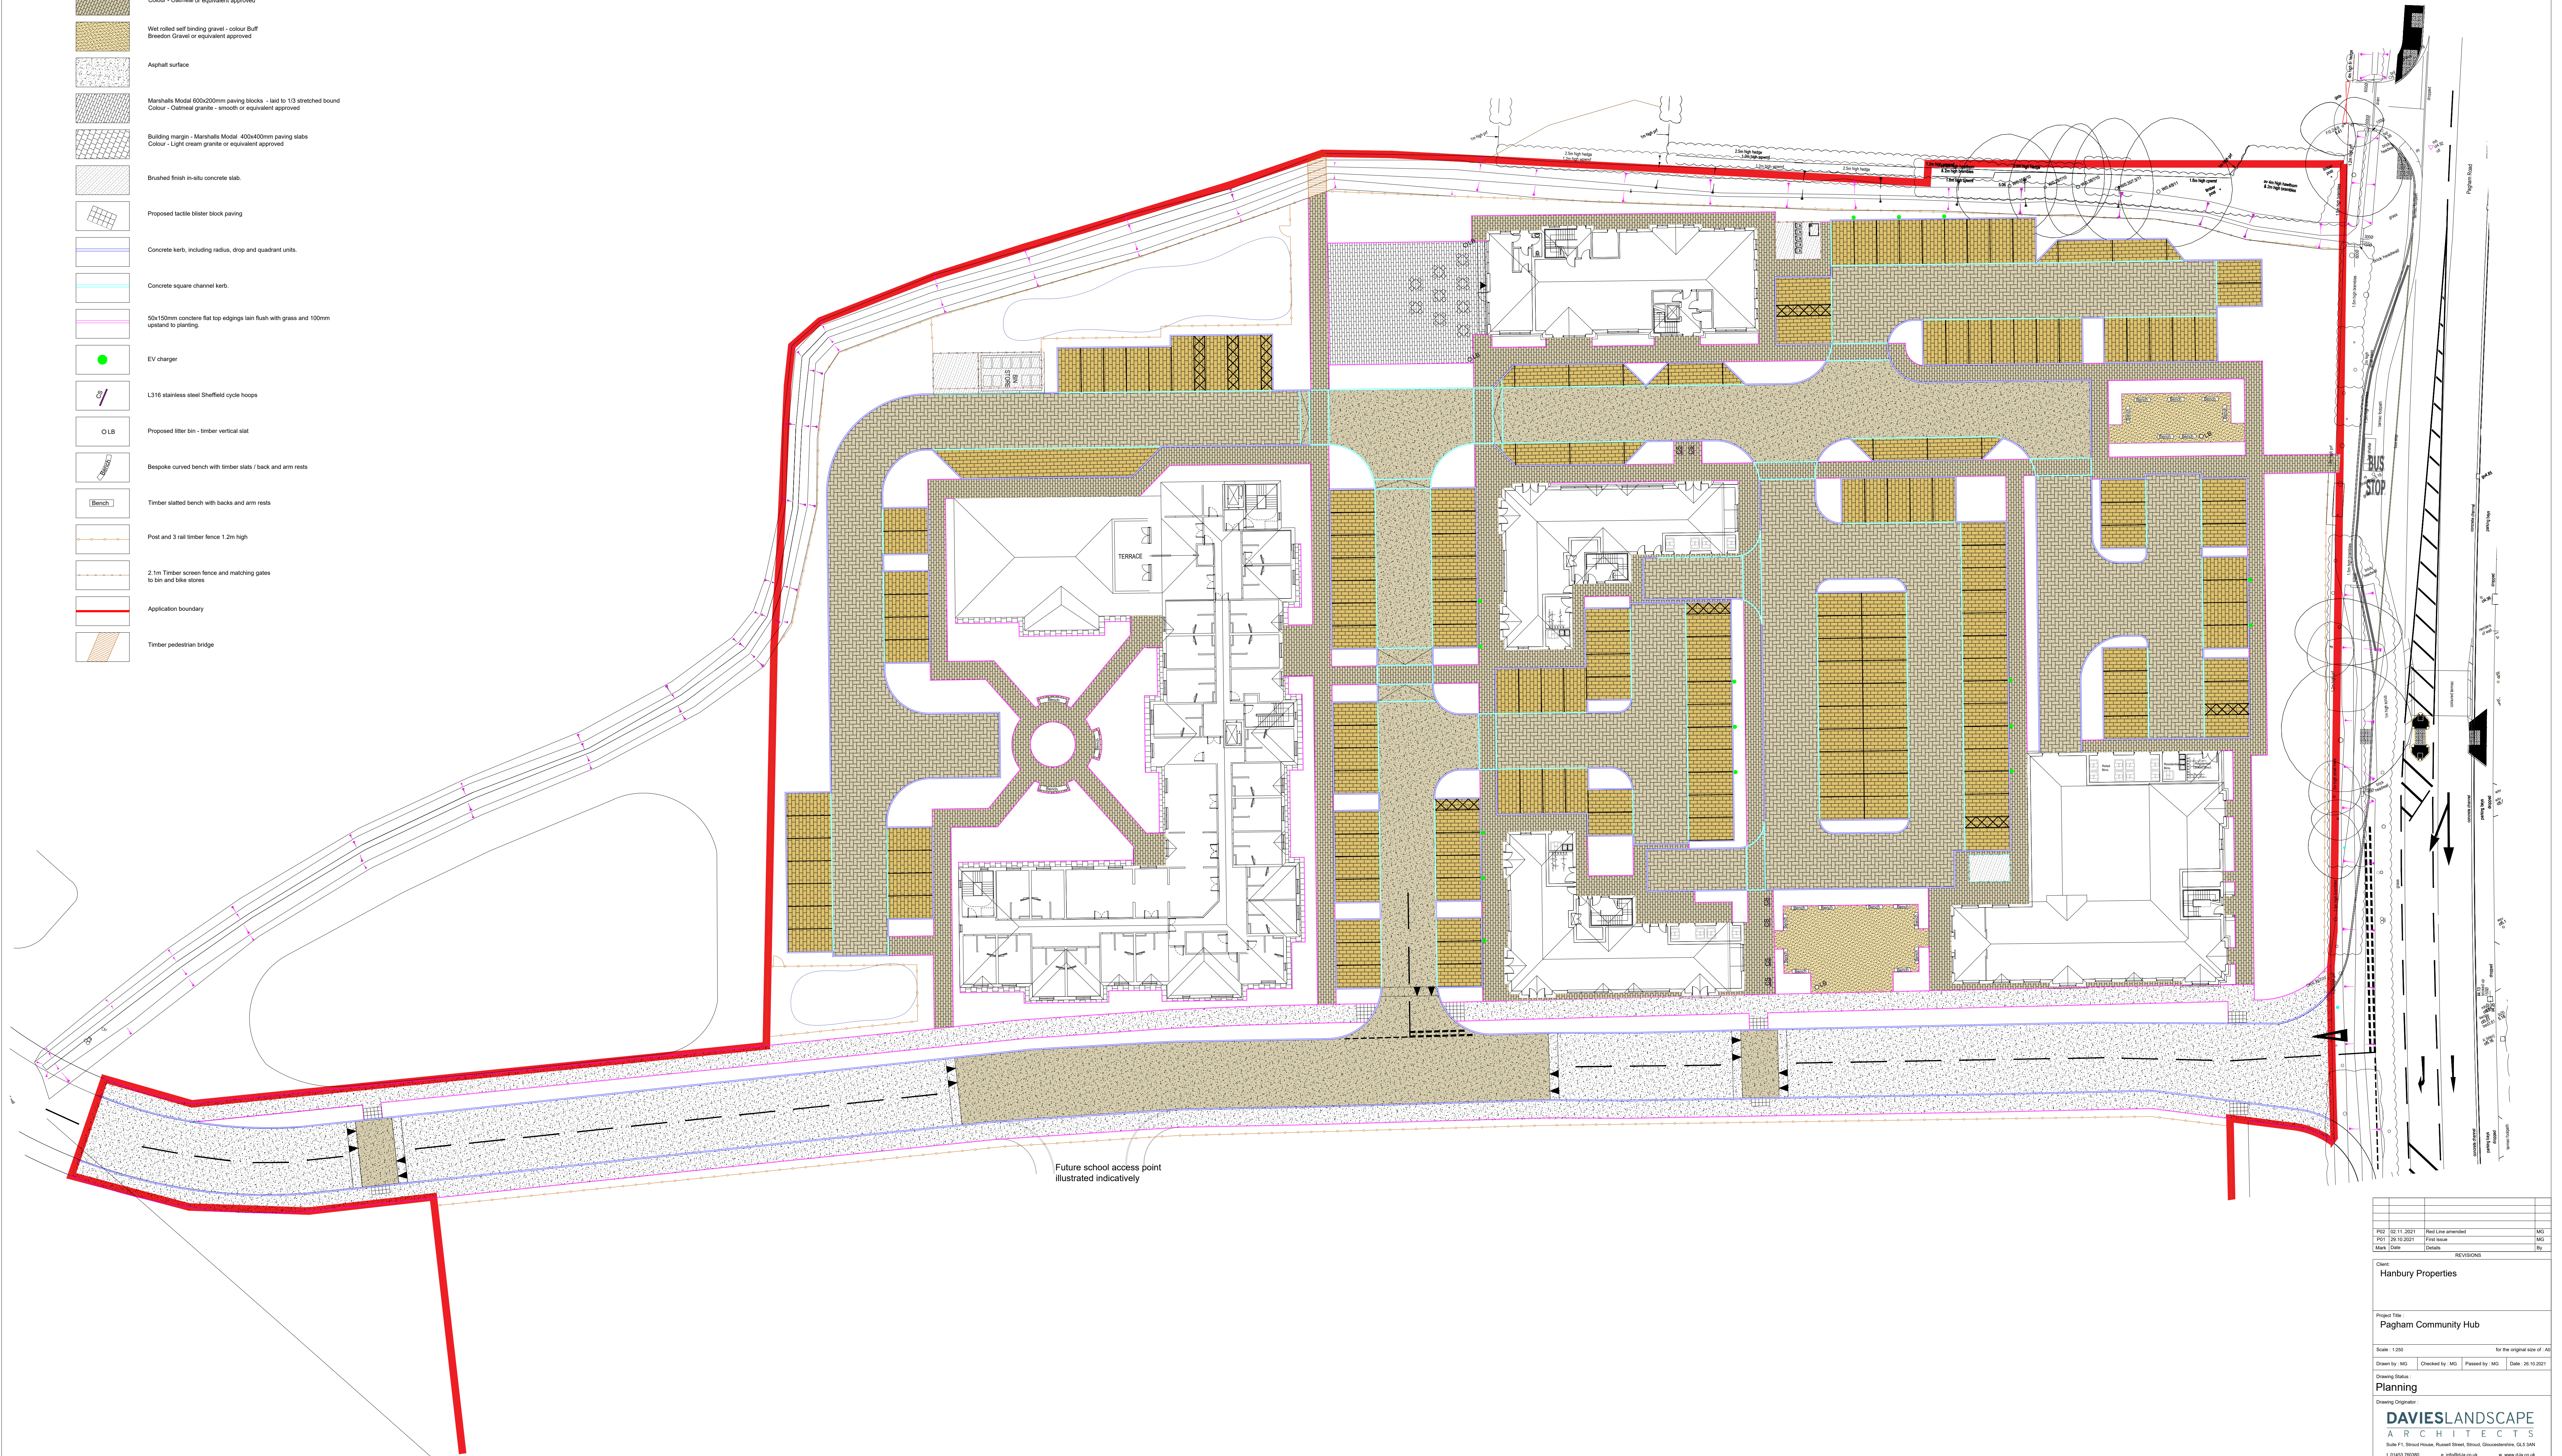


	Marshall's Modal 200x100mm paving blocks - laid to Herringbone Mix or Diamond / Indian granite / Indian granite 40% / 30% / 30% or equivalent approved
	Vehicular Coloured asphalt Colour: Light Buff Tarmac: Ultrafloc or equivalent approved
	Marshall's Modal 300x200mm paving blocks - laid to 1/2 stretched bound Colour - Oatmeal / Indian granite 60 / 40% mix or equivalent approved
	Marshall's Modal 300x100mm paving blocks - laid to 1/3 stretched bound Colour - Oatmeal or equivalent approved
	Wet rolled self binding gravel - colour: Buff (Breedon Gravel or equivalent approved)
	Asphalt surface
	Marshall's Modal 600x200mm paving blocks - laid to 1/3 stretched bound Colour - Oatmeal - smooth or equivalent approved
	Building margin - Marshall's Modal 400x400mm paving slabs Colour - Light cream granite or equivalent approved
	Brushed finish in-situ concrete slab.
	Proposed tactile blister block paving
	Concrete kerb, including radius, drop and quadrant units.
	Concrete square channel kerb.
	50x150mm concrete flat top edgings laid flush with grass and 100mm upstand to planting.
	EV charger
	L316 stainless steel Sheffield cycle hoops
	Proposed litter bin - timber vertical slat
	Bespoke curved bench with timber slats / back and arm rests
	Timber slat bench with backs and arm rests
	Post and 3 rail timber fence 1.2m high
	2.1m Timber screen fence and matching gates to bin and bike stores
	Application boundary
	Timber pedestrian bridge

[illegible]