



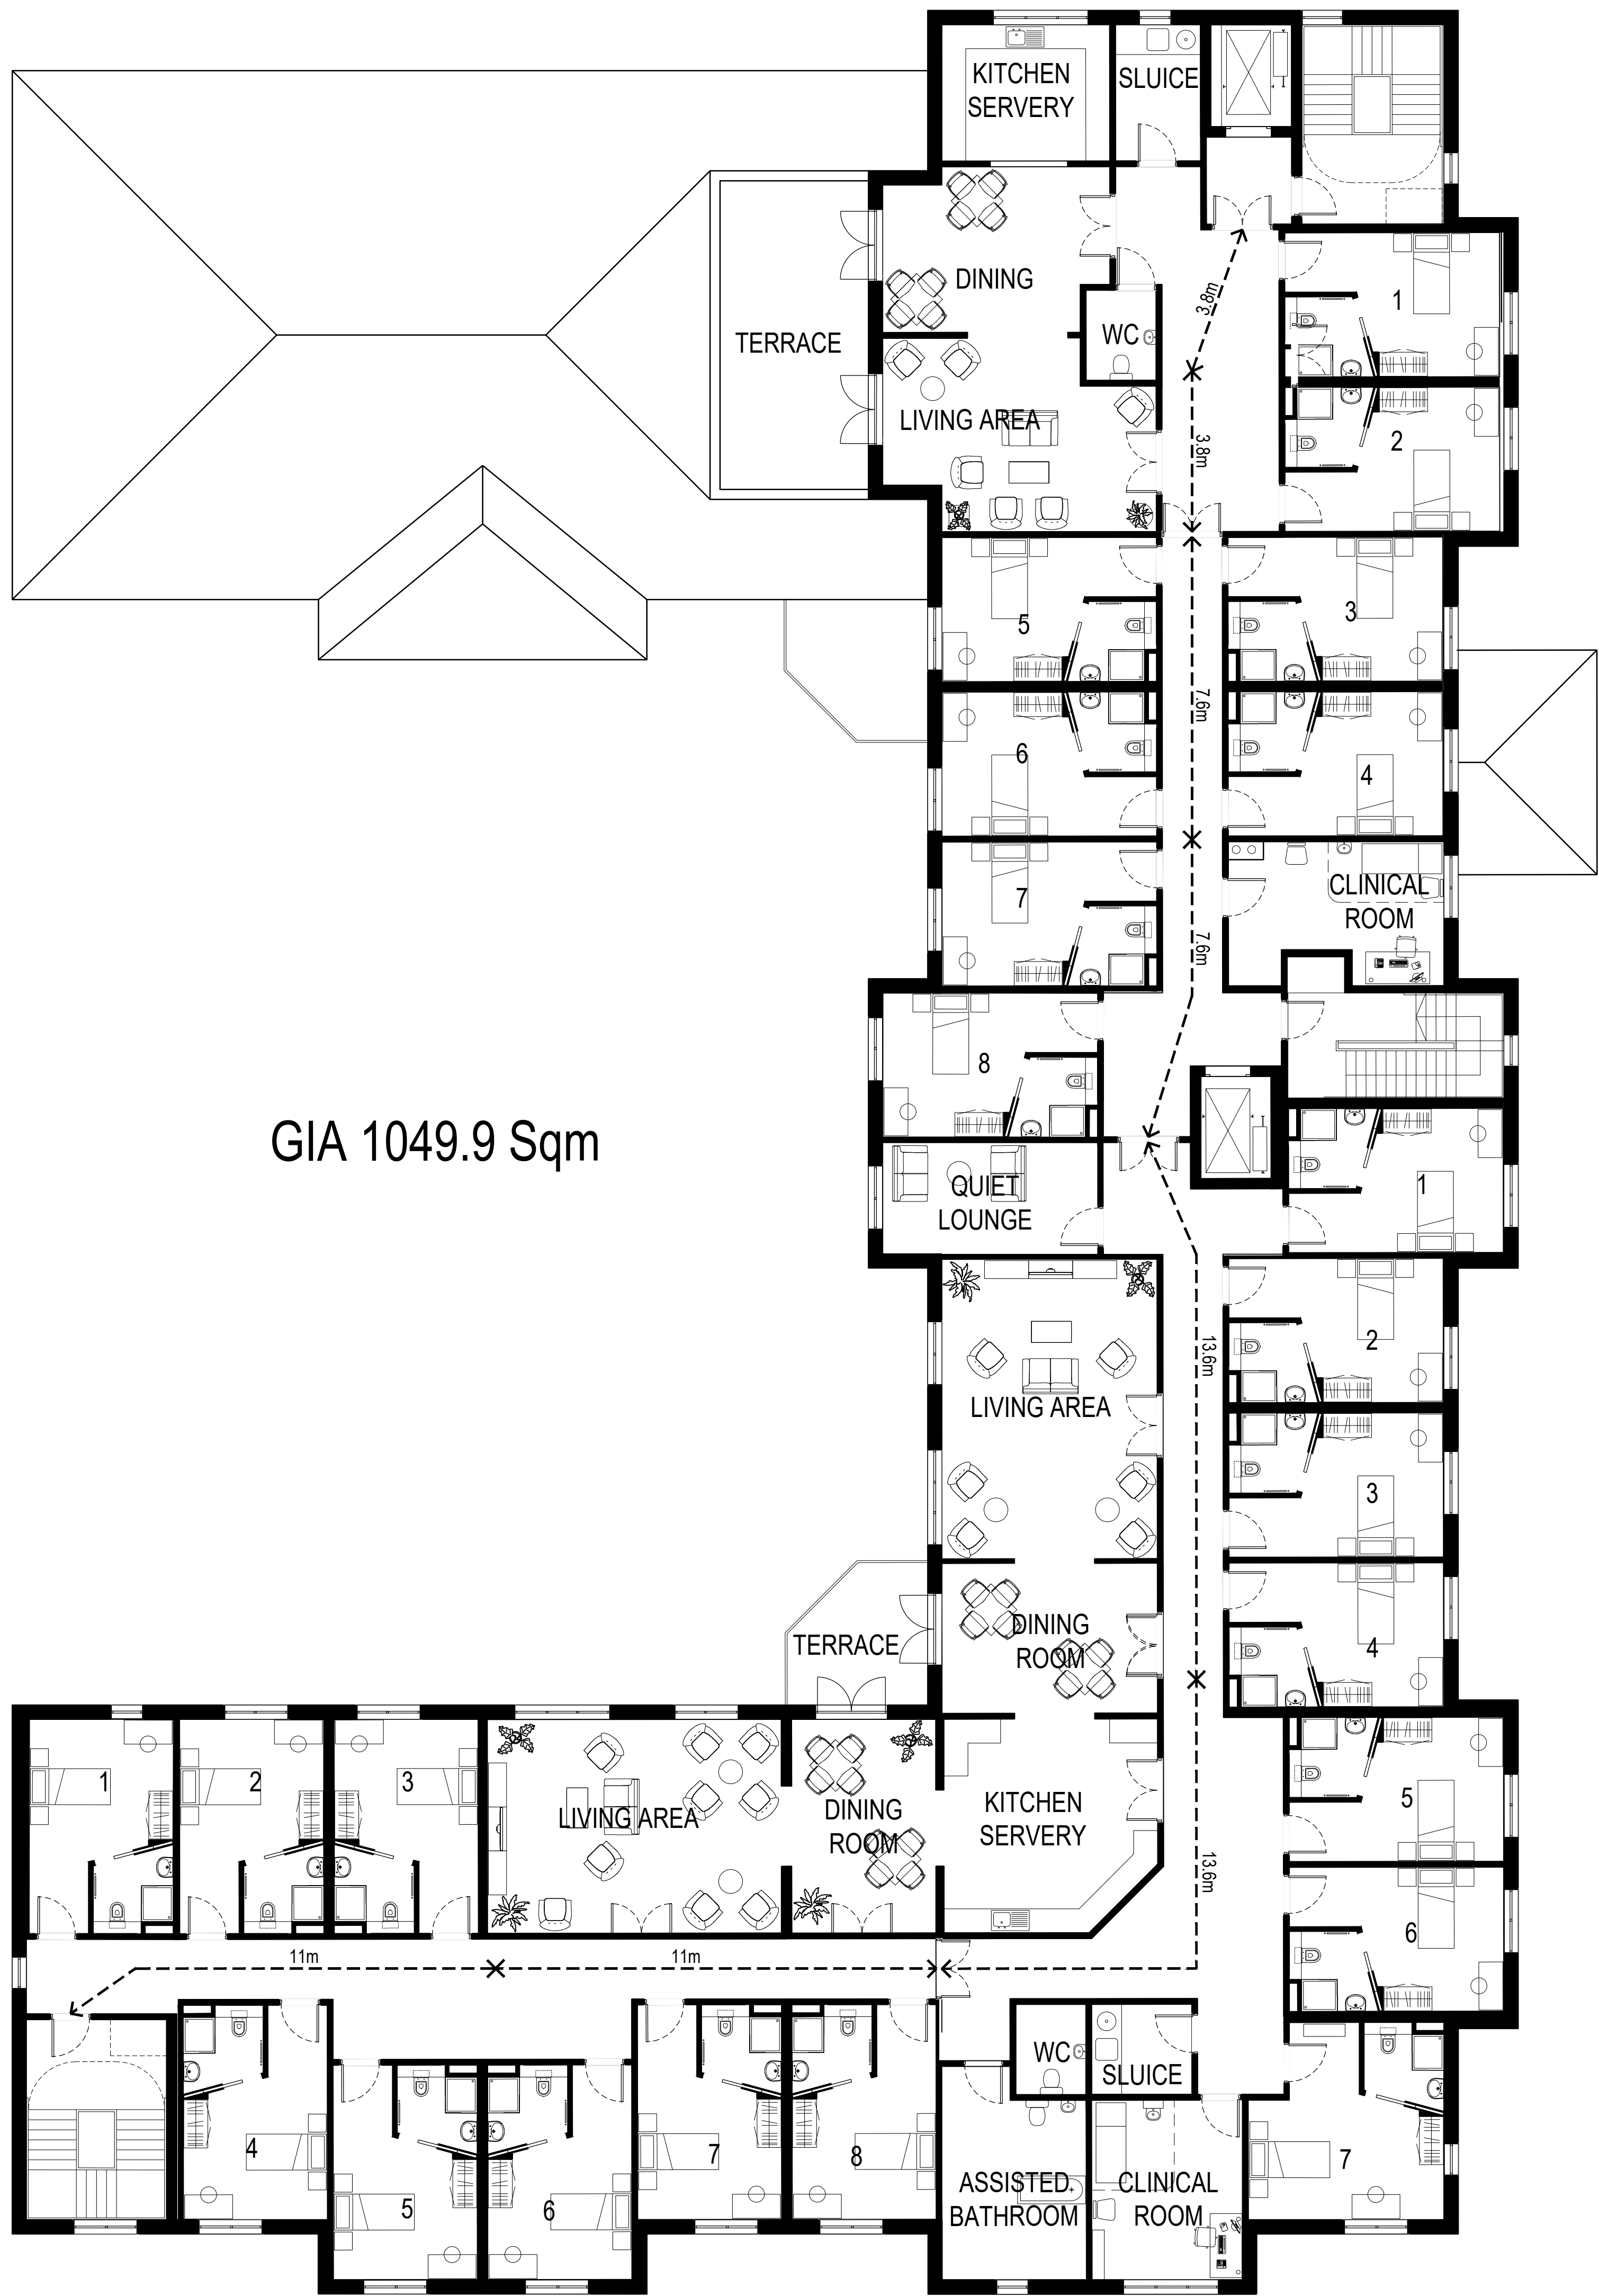

PROPOSED SECOND FLOOR

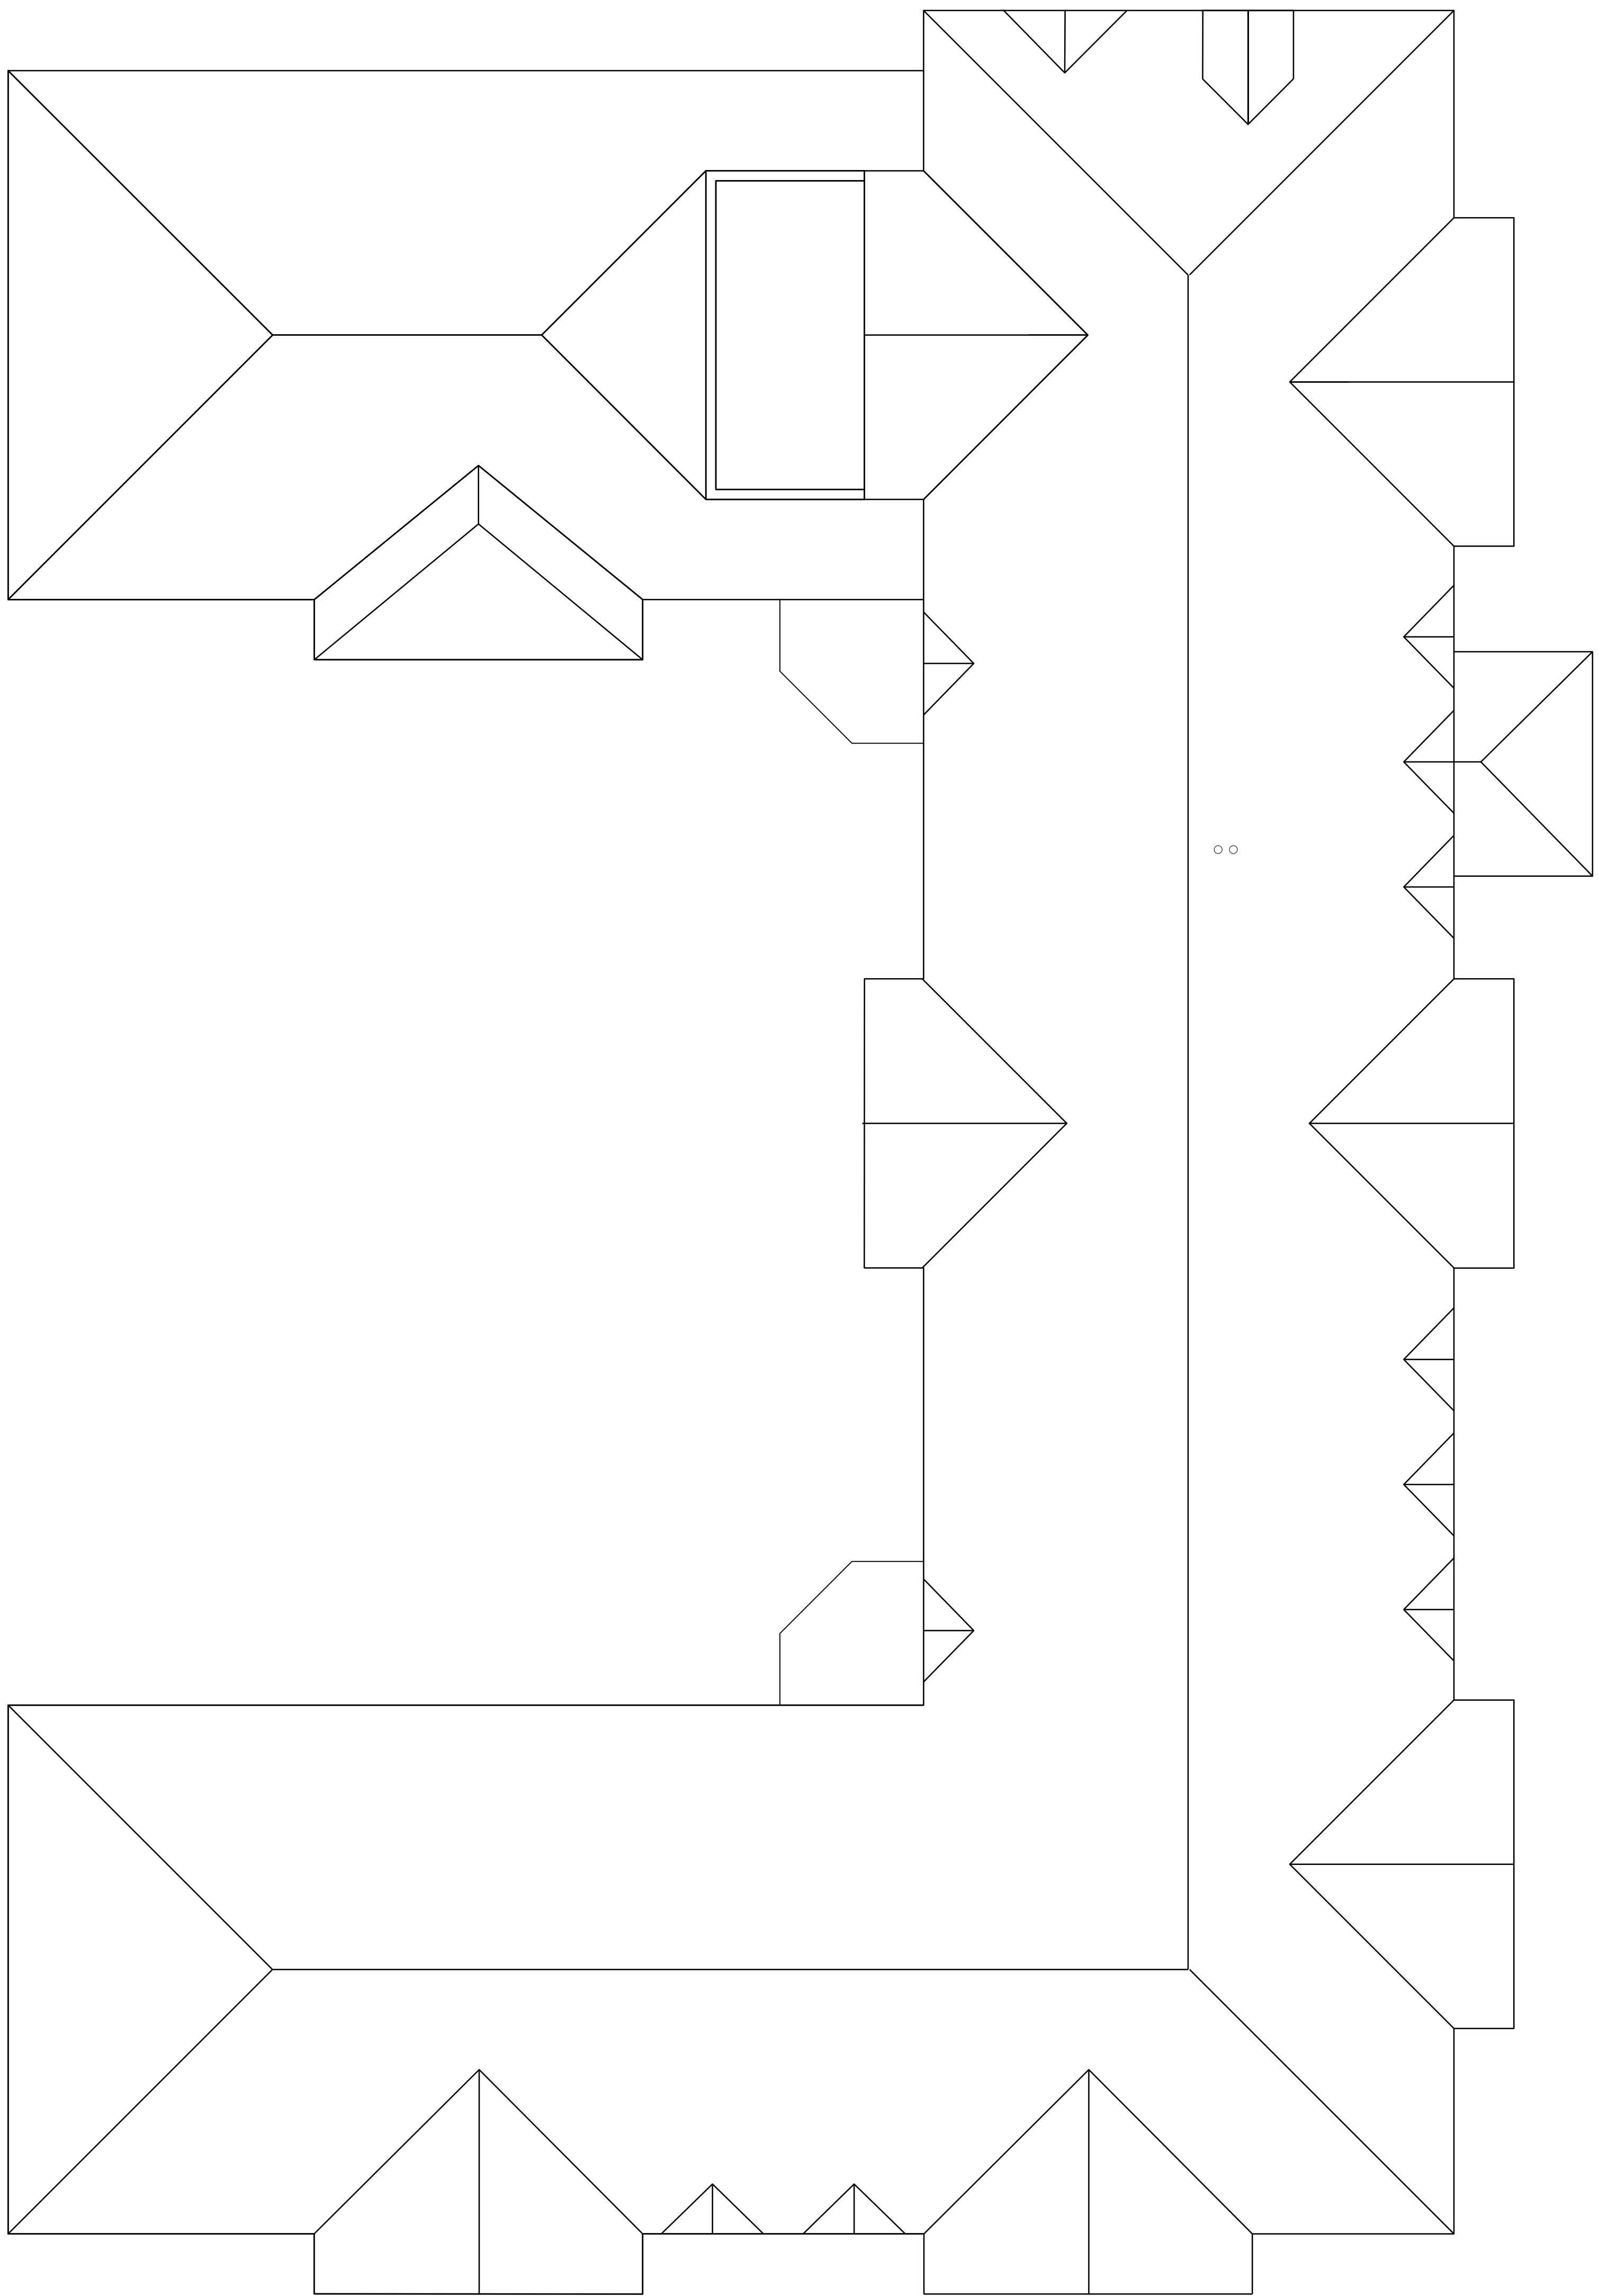

PROPOSED ROOF PLAN

