


Legend

- Marshall's Model 200x100mm paving blocks - laid to Herringbone
Mix of Oatmeal / Indian granite / Indian granite 40% / 30% / 30%
or equivalent approved
- Vehicular Coloured asphalt
Colour Light Buff
Tarmac UltraColour or equivalent approved
- Marshall's Model 300x200mm paving blocks - laid to 1/2 stretched bound
Colour - Oatmeal / Indian granite 60 / 40% mix or equivalent approved
- Marshall's Model 300x100mm paving blocks - laid to 1/3 stretched bound
Colour - Oatmeal or equivalent approved
- Wet rolled self binding gravel - colour Buff
Brescon Gravel or equivalent approved
- Asphalt surface
- Marshall's Model 600x200mm paving blocks - laid to 1/3 stretched bound
Colour - Oatmeal granite - smooth or equivalent approved
Colour - Light cream granite or equivalent approved
- Brushed finish in-situ concrete slab
- Proposed tactile blister block paving
- Concrete kerb, including radius, drop and quadrant units
- Concrete square channel kerb
- 50x150mm concrete flat top edgings bin flush with grass and 100mm
upstand to planting
- EV charger
- L316 stainless steel Sheffield cycle hoops
- Proposed litter bin - timber vertical slit
- Bespoke curved bench with timber slats / back and arm rests
- Timber slatted bench with backs and arm rests
- Post and 3 rail timber fence 1.2m high
- 2.1m Timber screen fence and matching gates
to bin and bike zones
- Application boundary
- Timber pedestrian bridge
- 1.2m high bow top fence and
rollable gates to match
Powder coated - Black

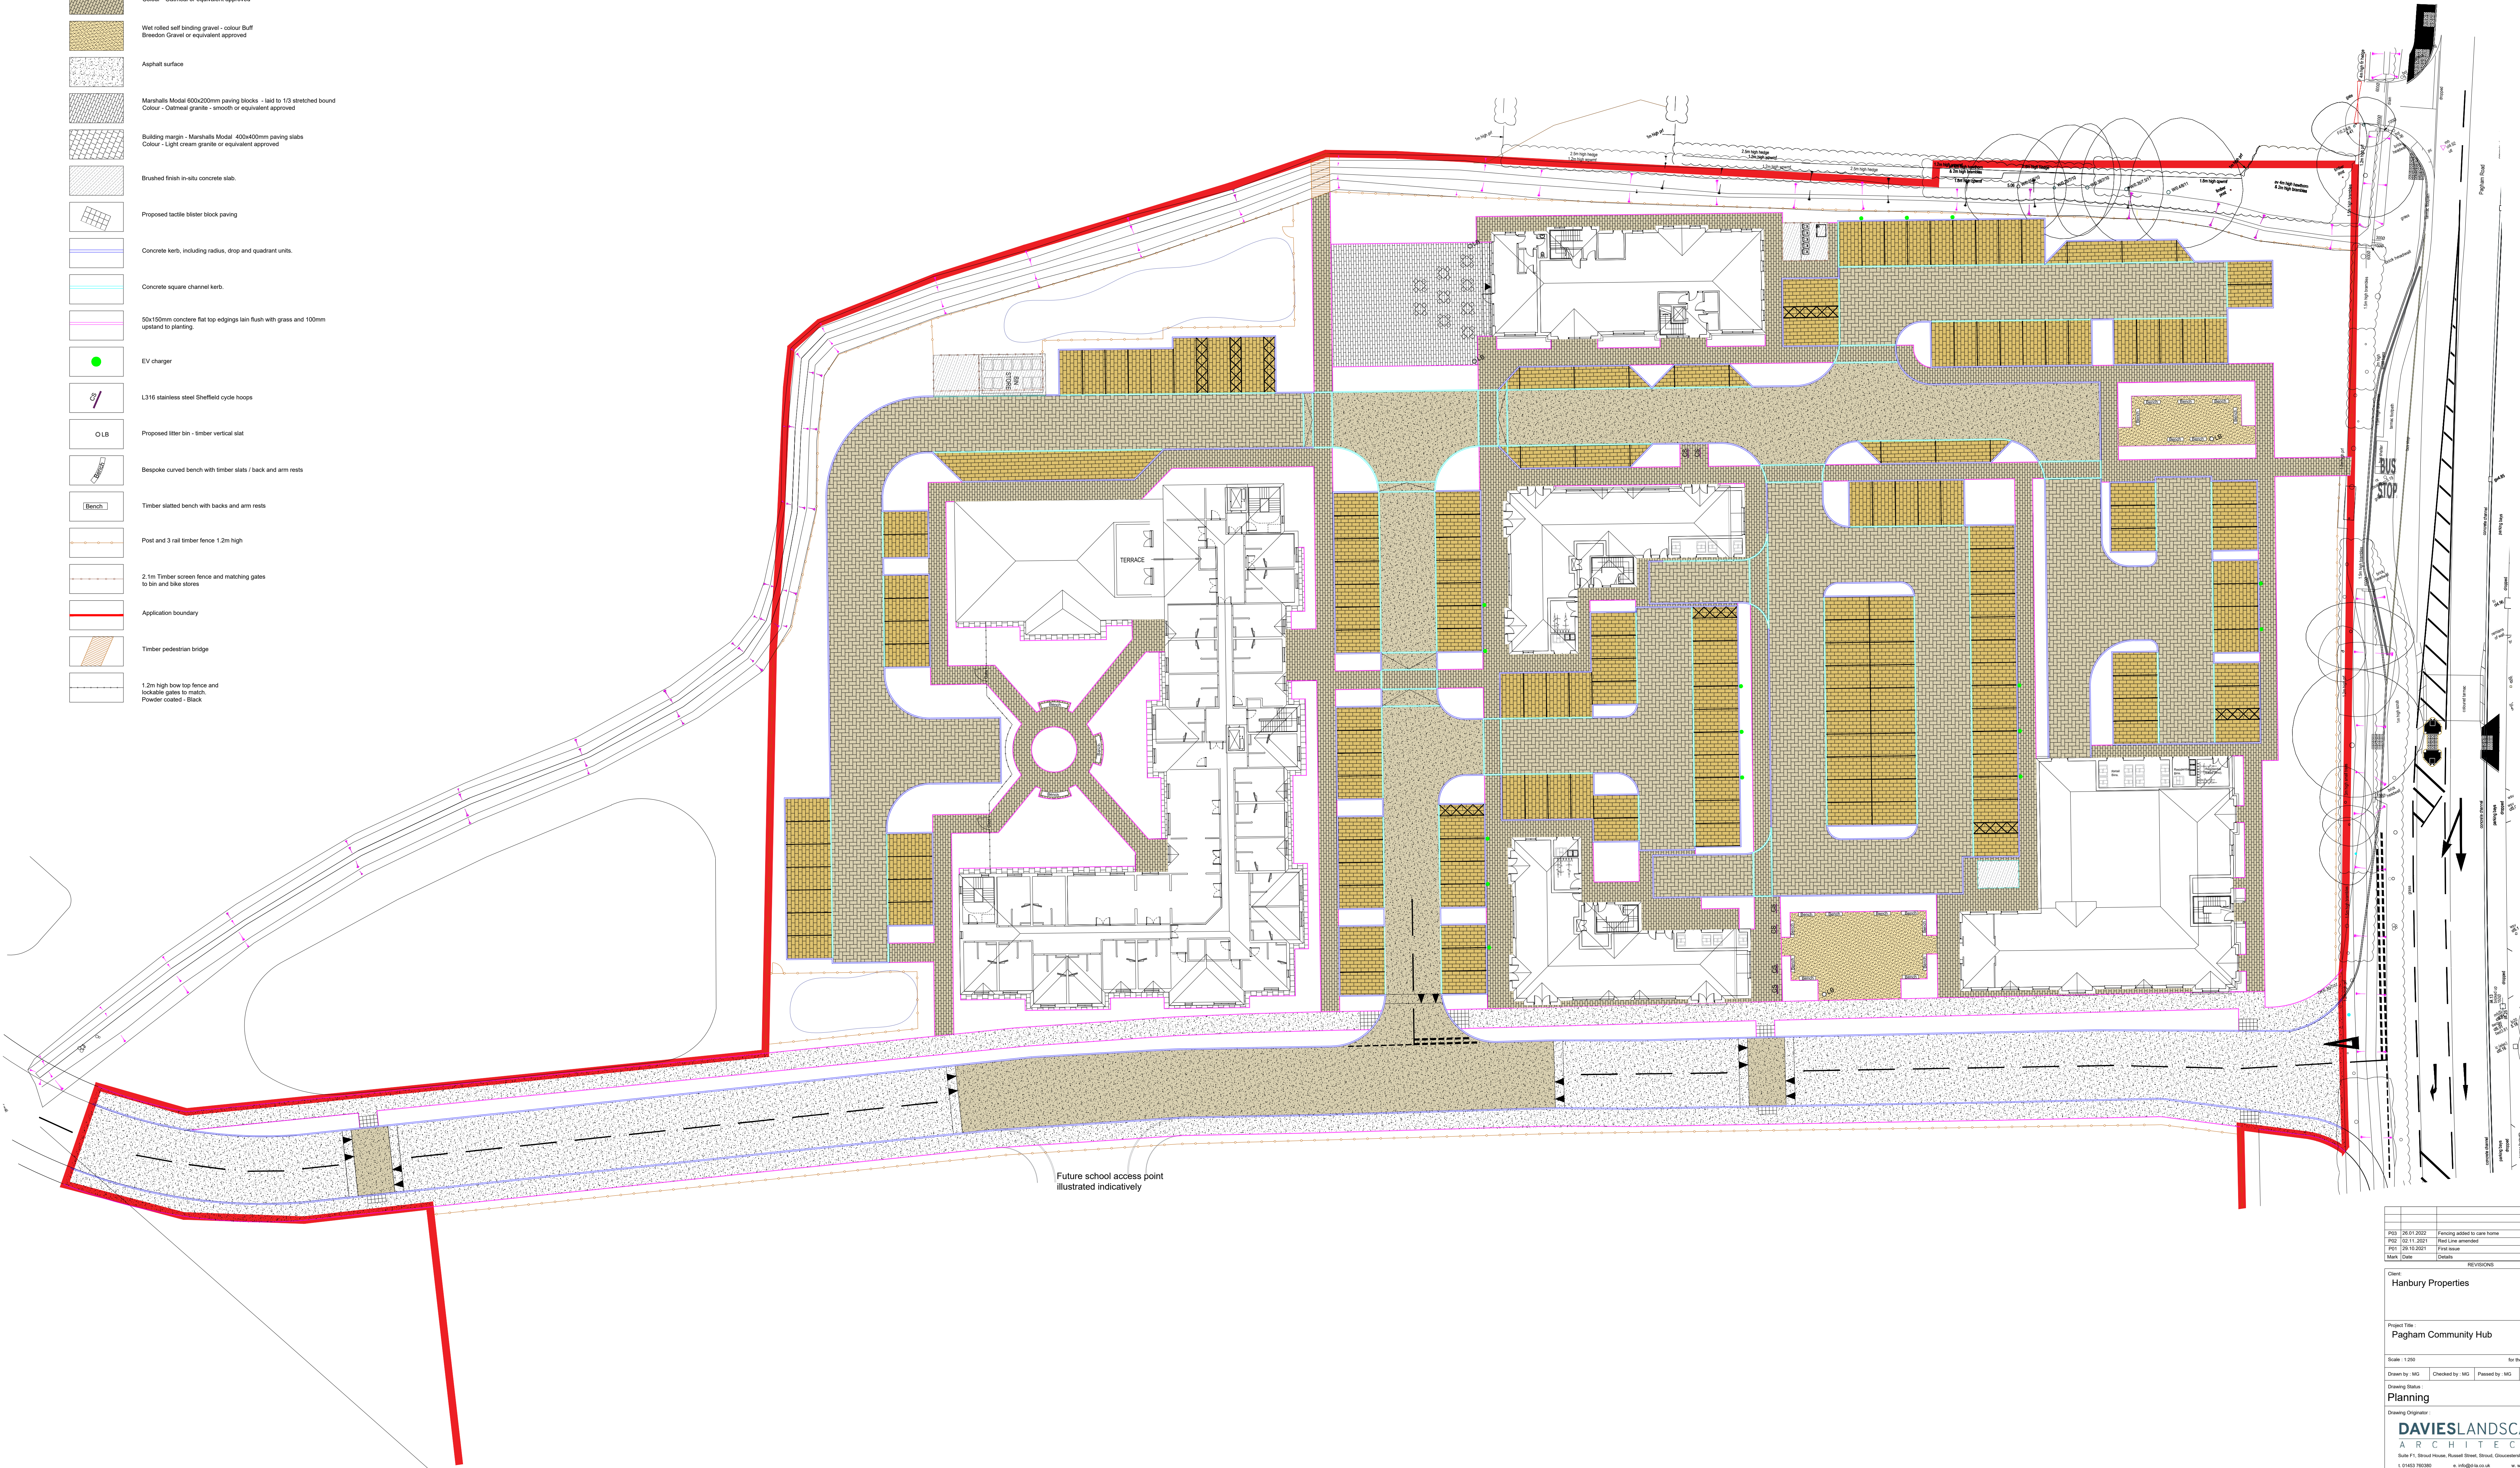

