



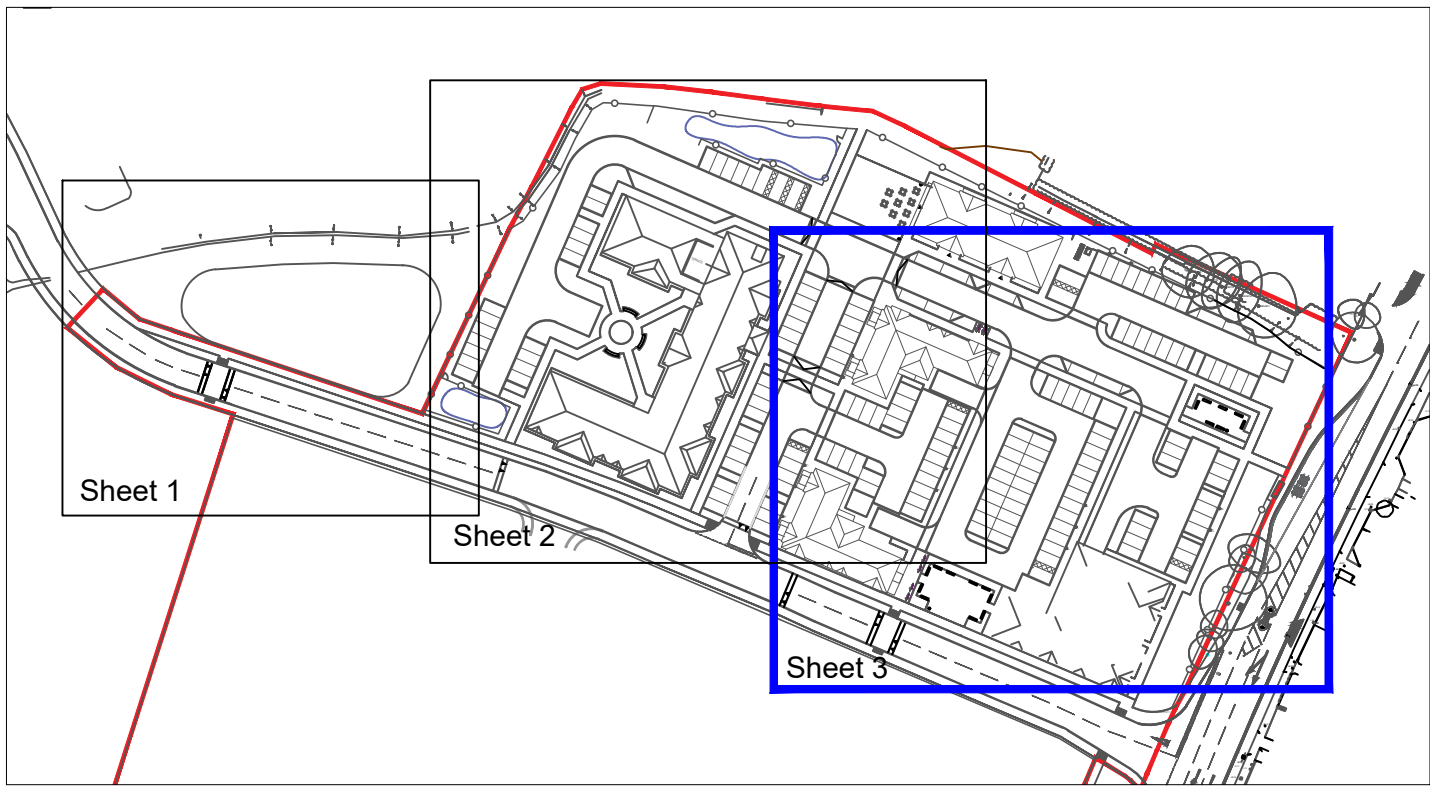

Location Map NTS

Legend

- Proposed Amenity grass sward
- Proposed wild flora mix
Emorsgate seeds - EM2
Standard general purpose meadow mixture
- Proposed wild flora mix for pond edge
Emorsgate seeds - EP1 - Pond Edge Mixture
- Proposed suds pond -
with marginal and aquatic planting
- Proposed buffer planting
- Proposed trees
- Proposed shrub planting
- Proposed hedgerow

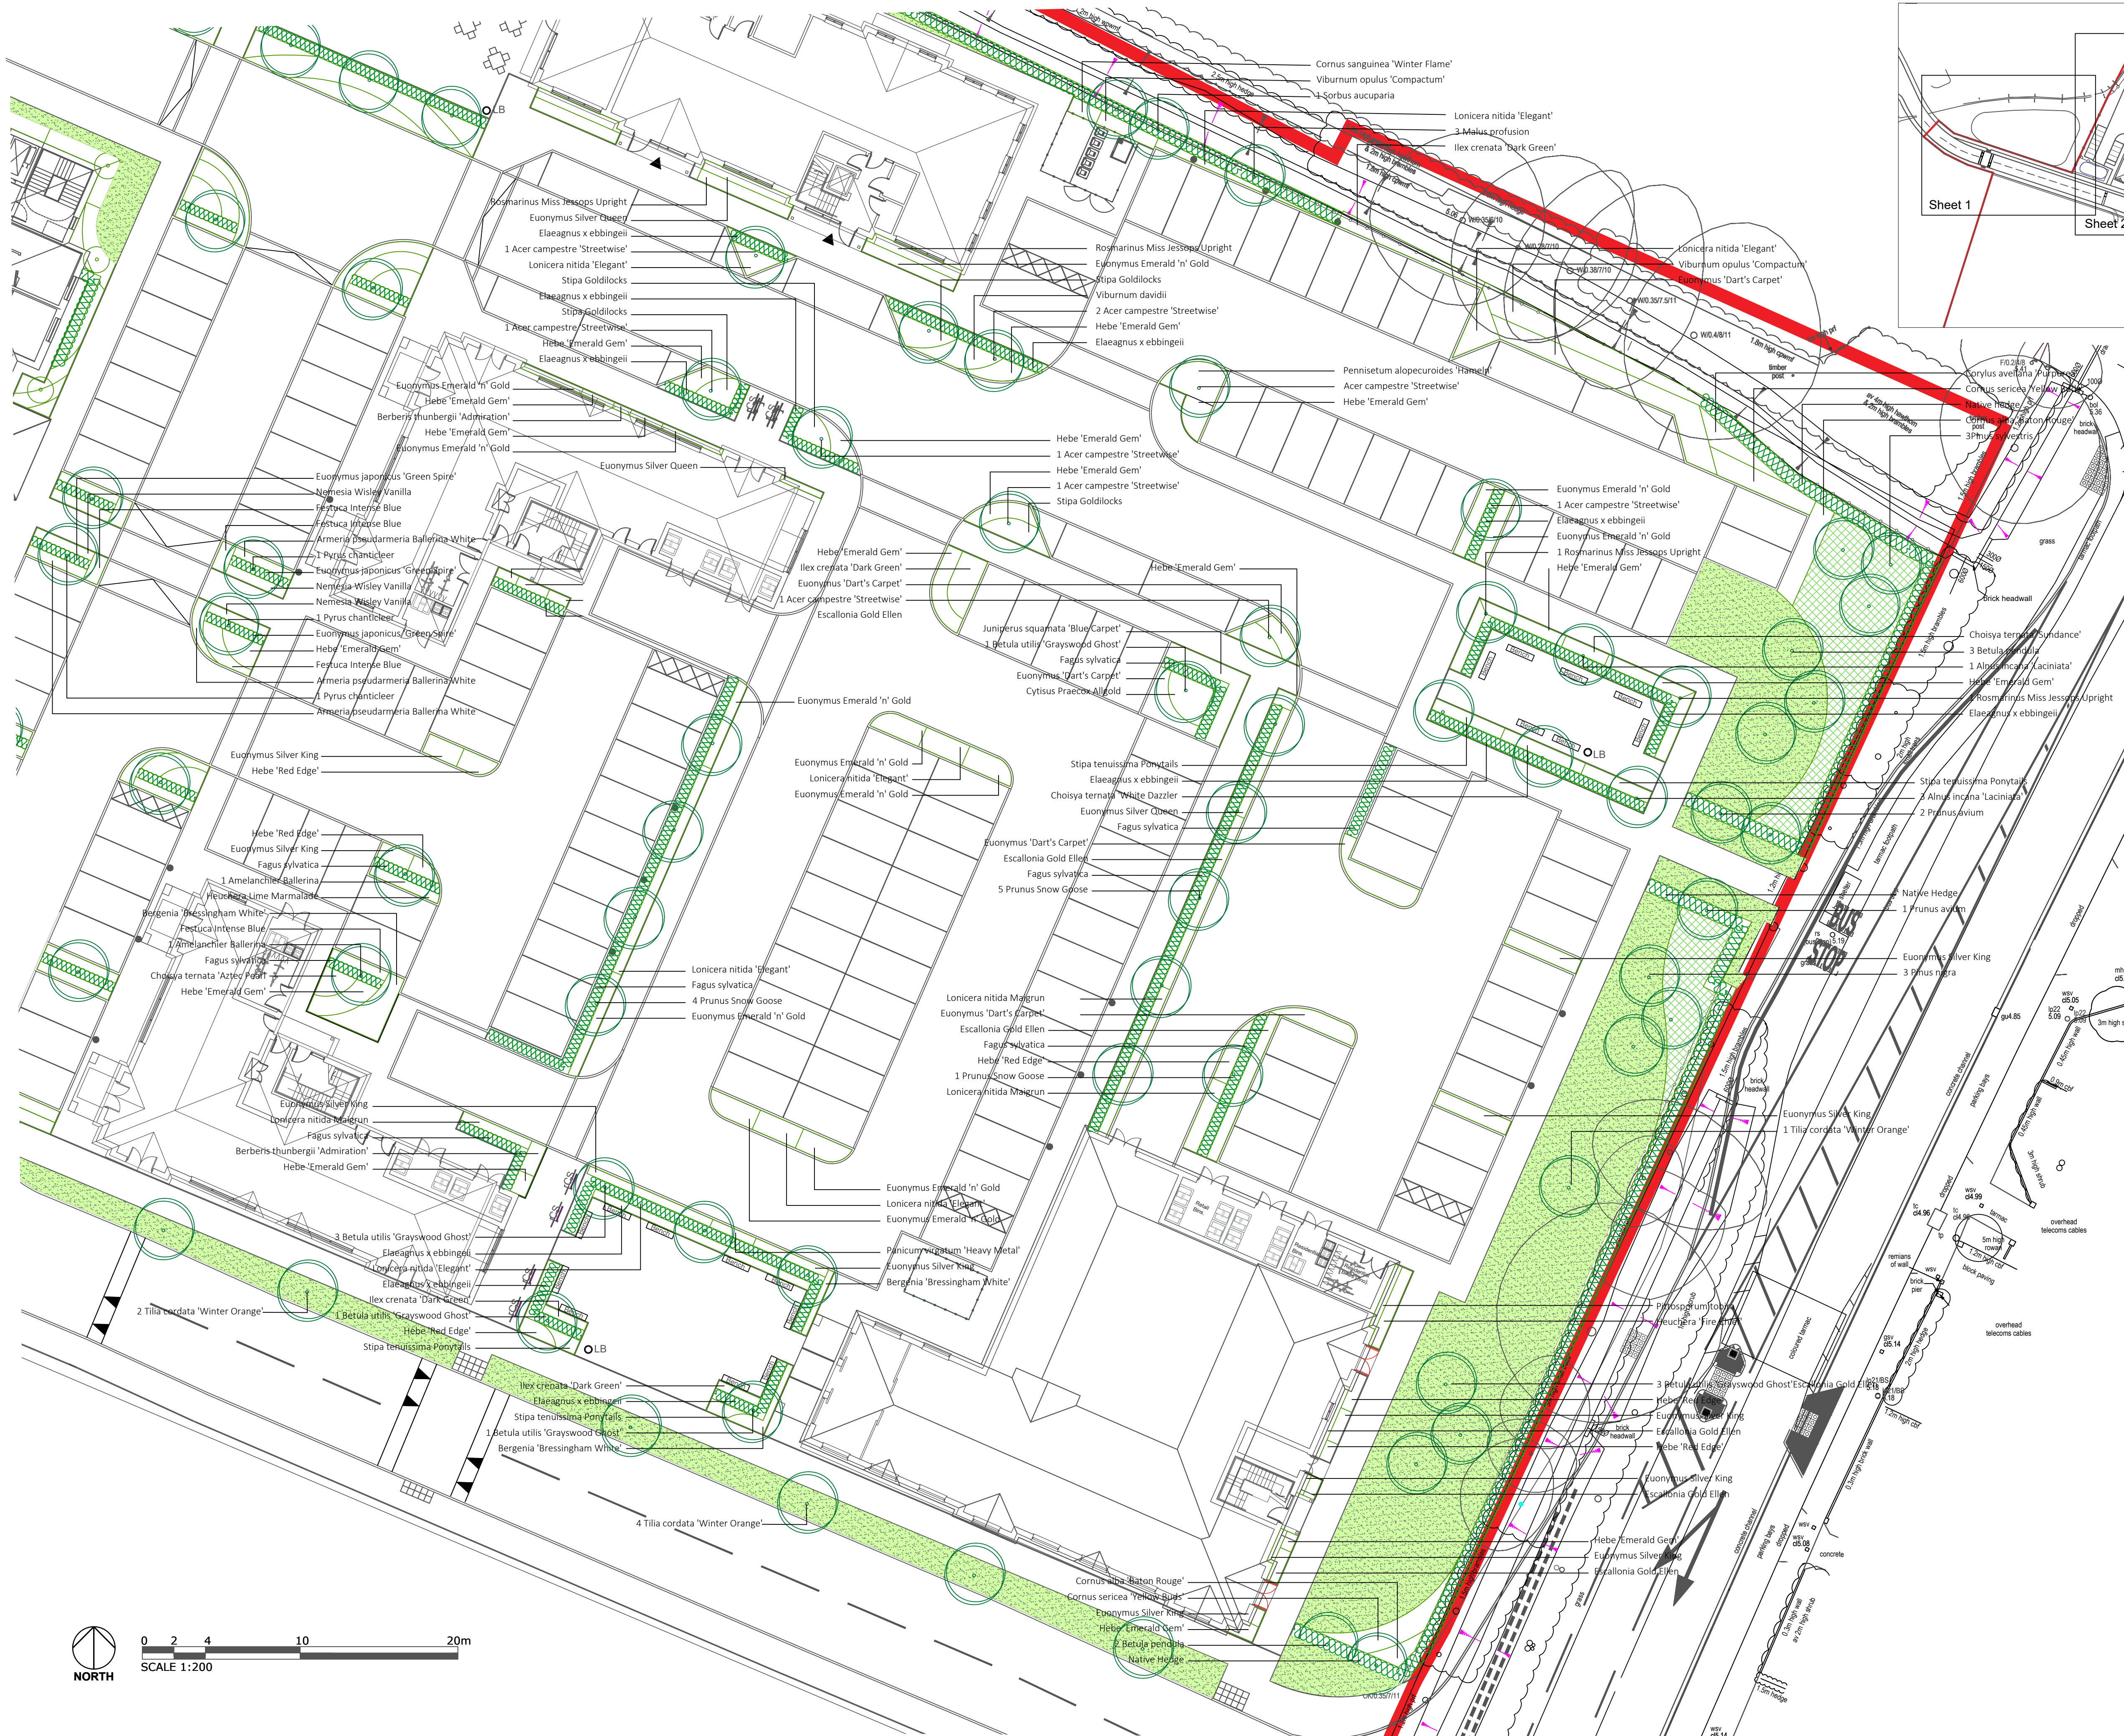

PO2	01.11.2021	Trees added	ME
PO1	28.10.2021	Final Issue	ME
Mark	Date	Details	By
REVISIONS			

Client:
Hanbury Properties

Project Title:
Pagham Community Hub

Scale: 1:200 for the original size of: A1

Drawn by: MG Checked by: MG Passed by: MG Date 26.10.2021

Drawing Status:
Planning

Drawing Originator:
DAVIESLANDSCAPE ARCHITECTS
Suite F1, Stroud House, Russell Street, Stroud, Gloucestershire, GL5 3AN
T: 01453 760390 E: info@dl-ia.co.uk W: www.dl-ia.co.uk

Drawing Title:
Proposed Soft Landscape Sheet 3 of 3

Job No.	Client	Design	Volume	Level	Type	Check	Number	Revision
2068	DLA	-	-	-	-	L	03	PO2

DO NOT SCALE FROM THIS DRAWING

Y:\server\DATA\PROJECT FILES\2068 Pagham Community Hub\RM\landscape\Drawings\Planning\DLA-2068-L-02_03 and 06-RevPO2-Proposed Soft Landscape.dwg