
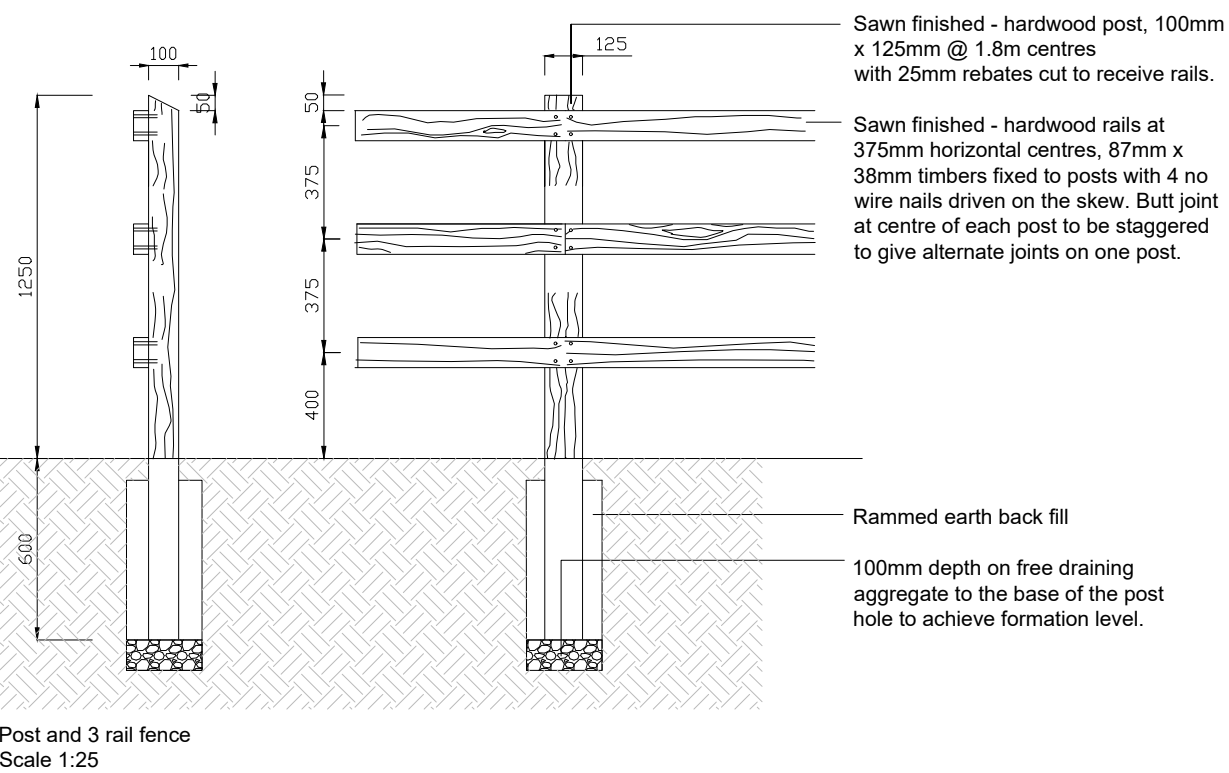
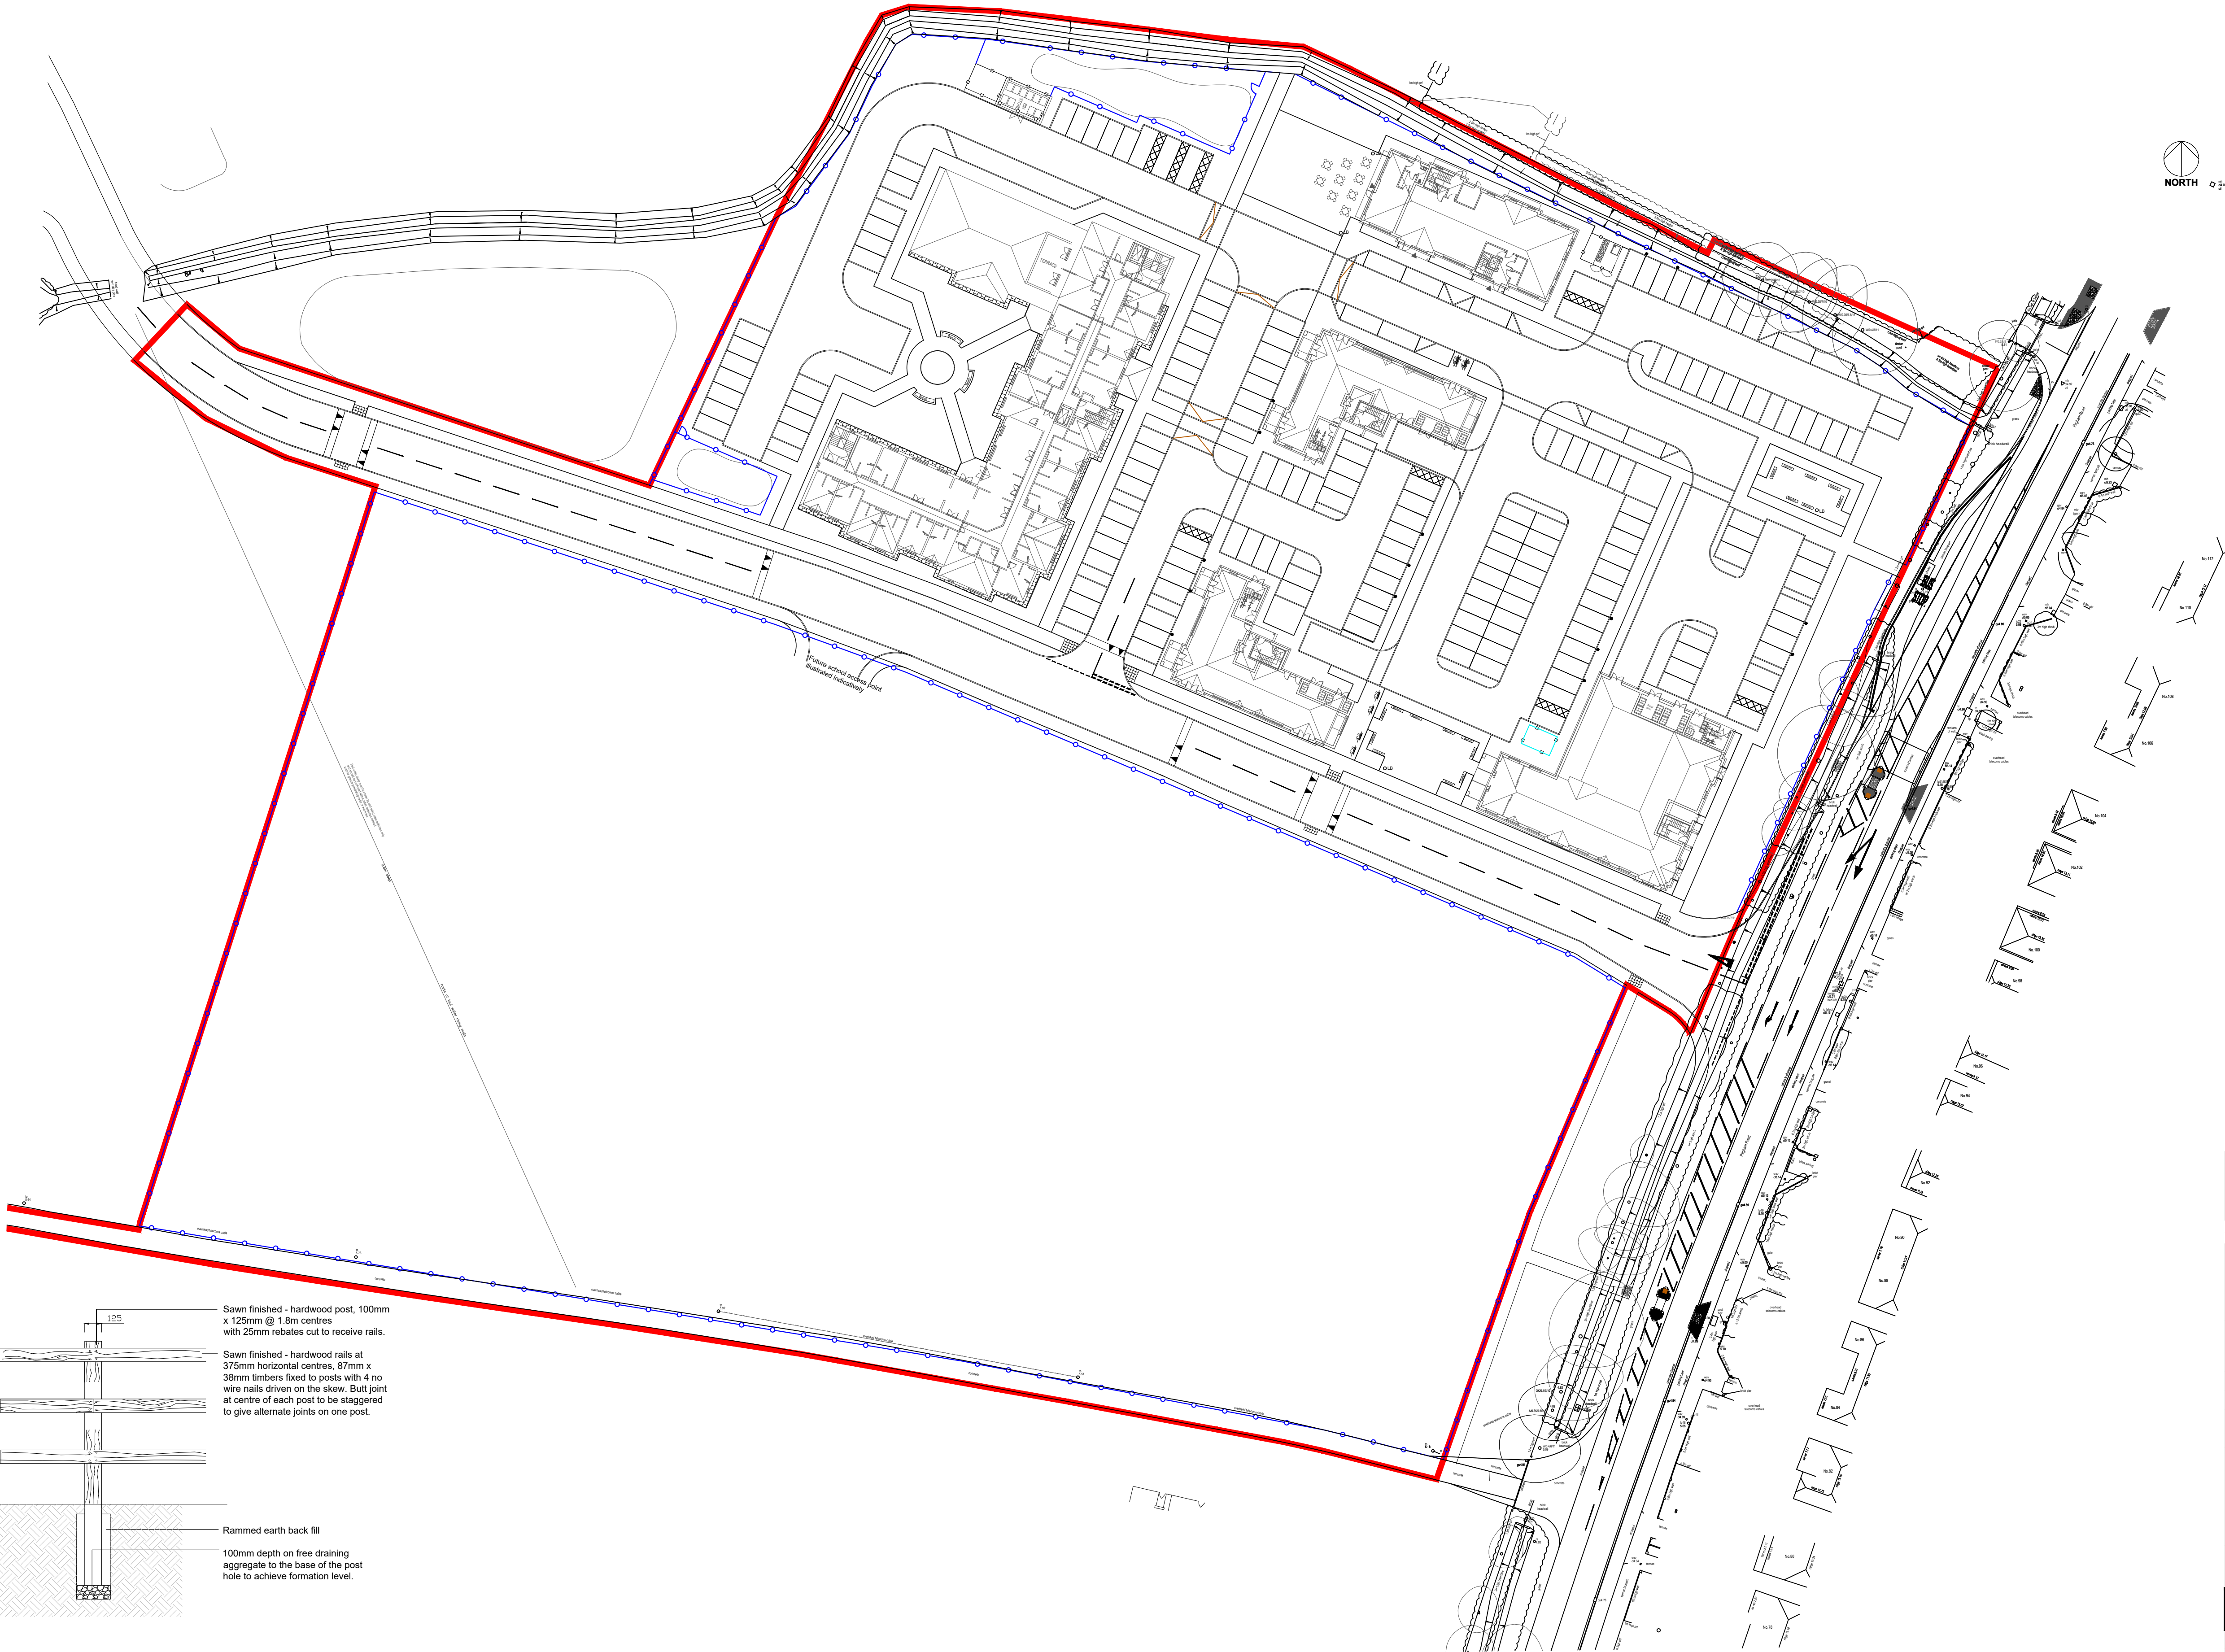
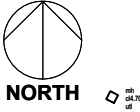


Legend

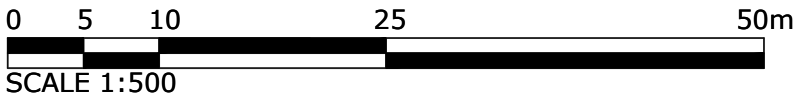

Post and 3 rail fence
Scale 1:25

REVISIONS	
Mark	Date
P01	01.11.2021

Client:
Hanbury Properties

Project Title:
Pagham Community Hub

Scale: 1:500 for the original size of A0

Drawn by: MG Checked by: MG Passed by: MG Date: 01.11.2021

Drawing Status:
Planning

Drawing Originator:

DAVIESLANDSCAPE
ARCHITECTS
Suite F1, Stroud House, Russell Street, Stroud, Gloucestershire, GL5 3AN
t: 01453 760380 e: info@dl-ia.co.uk w: www.dl-ia.co.uk

Drawing Title:
Proposed Fencing

Job No	Drawing	Project	Origin	Volume	Level	Type	Discp	Number	Revision
2068	2068	DLA	-	-	-	L	07	P01	

DO NOT SCALE FROM THIS DRAWING

V:\Server DATA\PROJECT FILES\2068 Pagham Community Hub
RM\Landscaping\Drawings\Planning\DLA-2068-L-07-RevP01-Proposed Fencing.dwg