


Appendix 4

Swept Path Analysis – Refuse Collection Vehicle – Residential Element

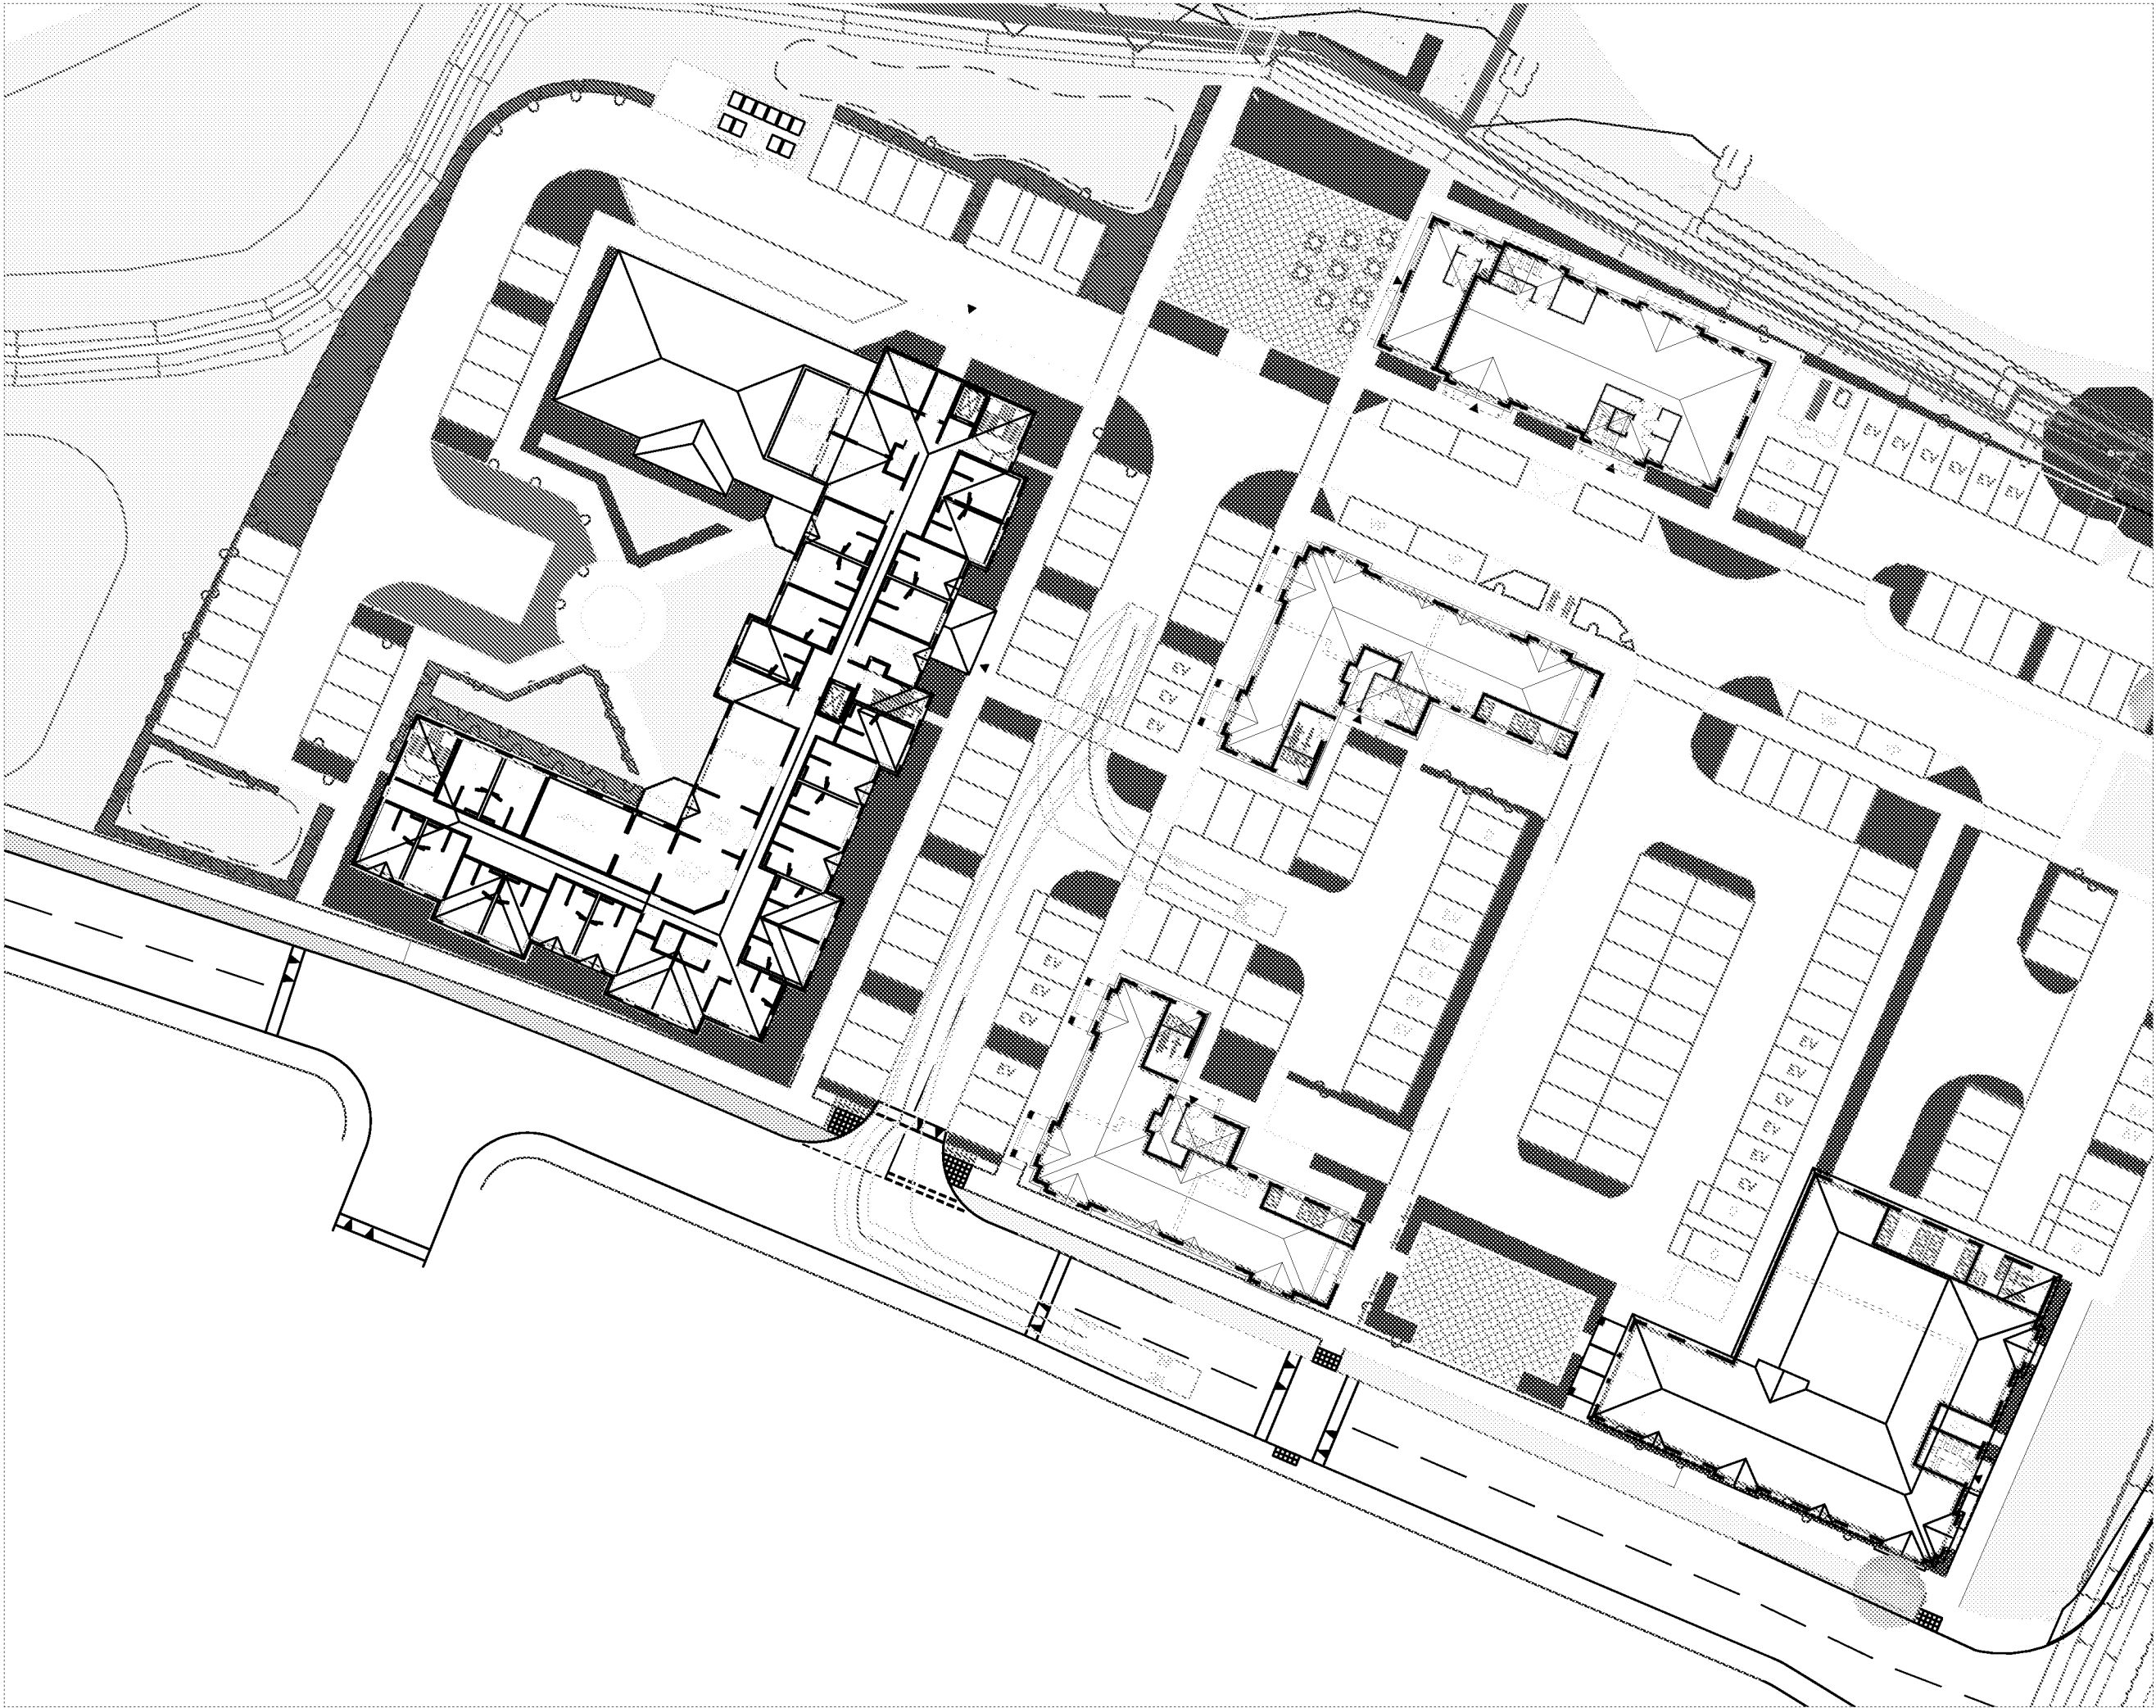

NOTES:
© Crown copyright and database rights 2021 OS Licence
100054544.

ISSUE	REVISION	BY	DATE

Iveco ML 180

Width	: 2.47
Track	: 2.45
Lock to Lock Time	: 6.0
Steering Angle	: 51.5

PROJECT:

PAGHAM PHASE C RM

CLIENT:

HANBURY (PM) LIMITED

PROJECT REF:	DRAWING NUMBER:	SCALE (AT A3):
2152	TR07	1:500

SHEET NUMBER:

SHEET NUMBER 1 OF 3

SCALE BAR:


0m 5m 10m 15m 20m

HighgateTransportation
www.highgatetransportation.co.uk
First Floor, 43-45 Park Street
Bristol BS1 5NL
01179 349 121
© Highgate Transportation Limited

TITLE:

REFUSE VEHICLE SWEEP PATH
ANALYSIS - RESIDENTIAL

DATE:	DRAWN BY:	CHECKED:
27.10.21	BL	DT

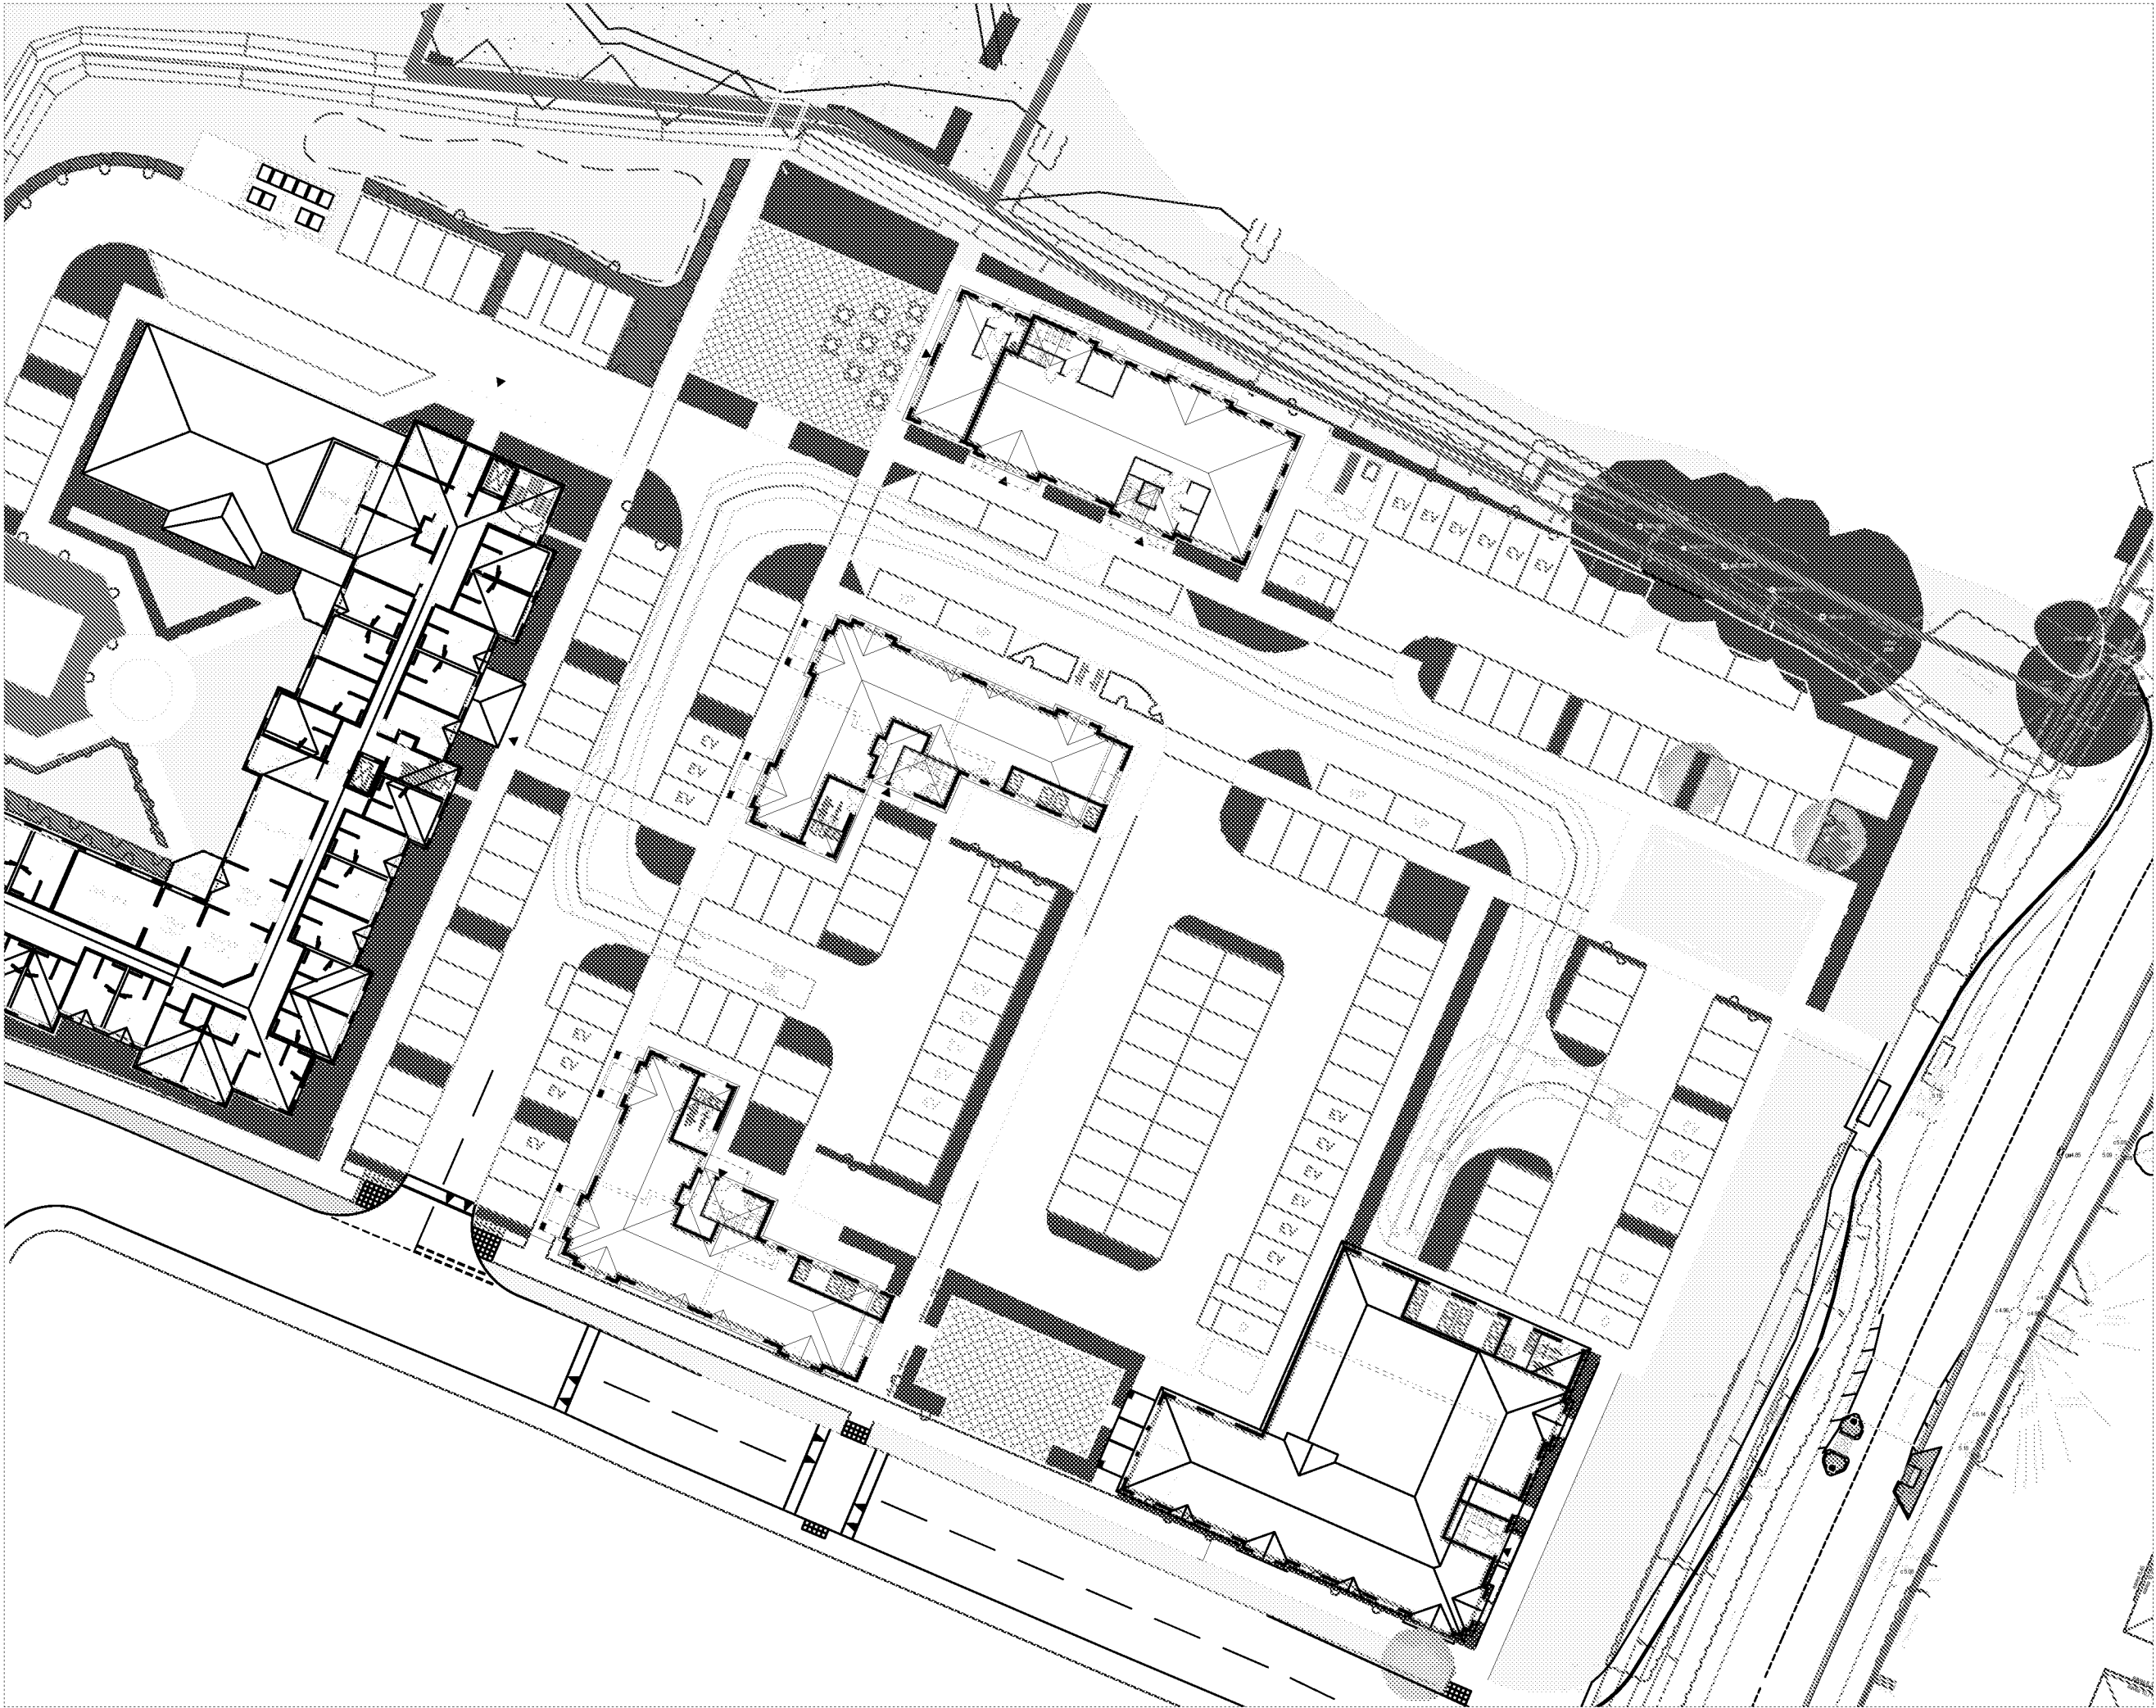

NOTES:
© Crown copyright and database rights 2021 OS Licence 100054544.

ISSUE	REVISION	BY	DATE

11.00
1.36 6.57

Iveco ML 180

metres

Width : 2.47

Track : 2.45

Lock to Lock Time : 6.0

Steering Angle : 51.5

PROJECT:

PAGHAM PHASE C RM

CLIENT:

HANBURY (PM) LIMITED

PROJECT REF:	DRAWING NUMBER:	SCALE (AT A3):
2152	TR07	1:500

SHEET NUMBER:

SHEET NUMBER 2 OF 3

SCALE BAR:

0m 5m 10m 15m 20m

Highgate*Transportation*

www.highgatetransportation.co.uk

First Floor, 43-45 Park Street

Bristol BS1 5NL


01179 349 121

© Highgate Transportation Limited

TITLE:

REFUSE VEHICLE SWEEP PATH
ANALYSIS - RESIDENTIAL

DATE:	DRAWN BY:	CHECKED:
27.10.21	BL	DT

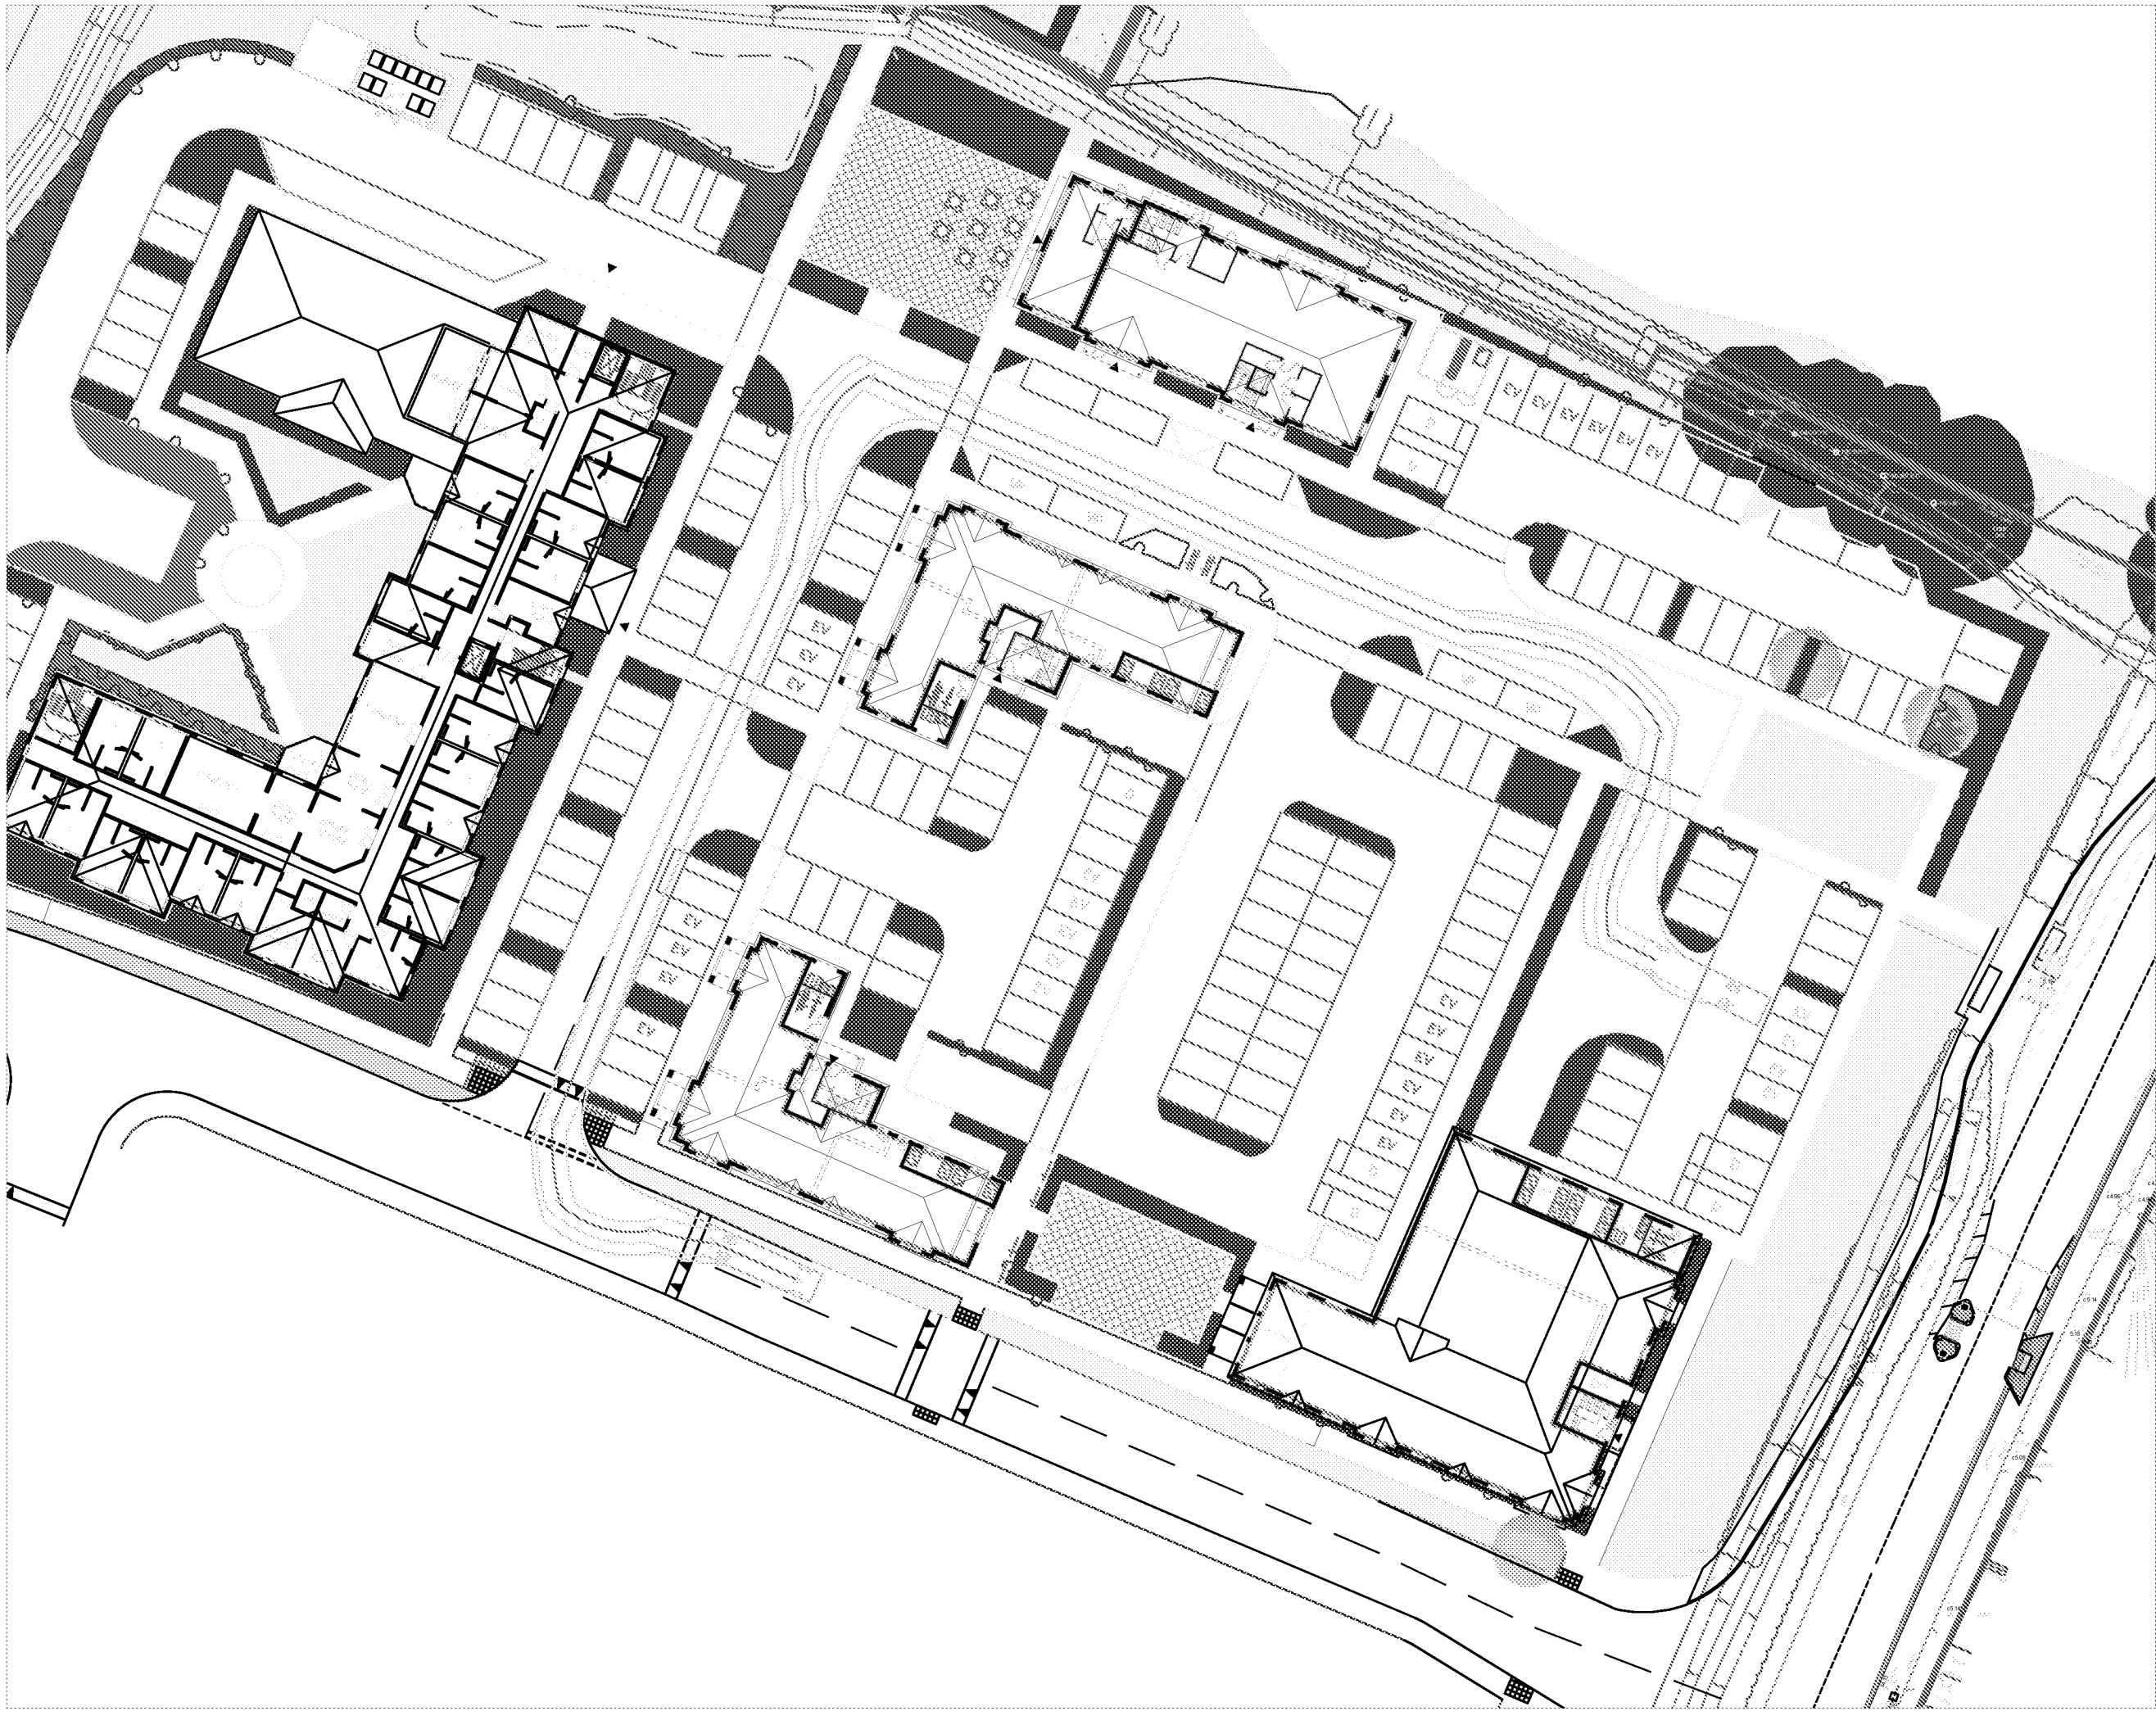

NOTES:
© Crown copyright and database rights 2021 OS Licence
100055454.

DATE:	REVISION:	BY:	DATE:
-------	-----------	-----	-------

Iveco ML 180

metres

Width : 2.47

Track : 2.45

Lock to Lock Time : 6.0

Steering Angle : 51.5

PROJECT:

PAGHAM PHASE C RM

CLIENT:

HANBURY (PM) LIMITED

PROJECT REF:	DRAWING NUMBER:	SCALE (AT A3):
2152	TR07	1:500

SHEET NUMBER:

SHEET NUMBER 3 OF 3

SCALE BAR:

0m

5m

10m

15m

20m

HighgateTransportation

www.highgatetransportation.co.uk

First Floor, 43-45 Park Street

Bristol BS1 5NL

01179 349 121

© Highgate Transportation Limited

TITLE:

REFUSE VEHICLE SWEEP PATH
ANALYSIS - RESIDENTIAL

DATE:	DRAWN BY:	CHECKED:
27.10.21	BL	DT

Appendix 5

Swept Path Analysis – Refuse Collection Vehicle – Commercial Element



NOTES:
© Crown copyright and database rights 2021 OS Licence 100054544.

DATE:	REVISION:	BY:	DATE:

11.00
1.36 6.57

Iveco ML 180

metres

Width : 2.47

Track : 2.45

Lock to Lock Time : 6.0

Steering Angle : 51.5

PROJECT:

PAGHAM PHASE C RM

CLIENT:

HANBURY (PM) LIMITED

PROJECT REF:	DRAWING NUMBER:	SCALE (AT A3):
2152	TR08	1:500

SHEET NUMBER:

SHEET NUMBER 1 OF 5

SCALE BAR:

0m 5m 10m 15m 20m

HighgateTransportation

www.highgatetransportation.co.uk

First Floor, 43-45 Park Street

Bristol BS1 5NL


01179 349 121

© Highgate Transportation Limited

TITLE:

REFUSE VEHICLE SWEEP PATH ANALYSIS - COMMERCIAL USES


DATE:	DRAWN BY:	CHECKED:
27.10.21	BL	DT

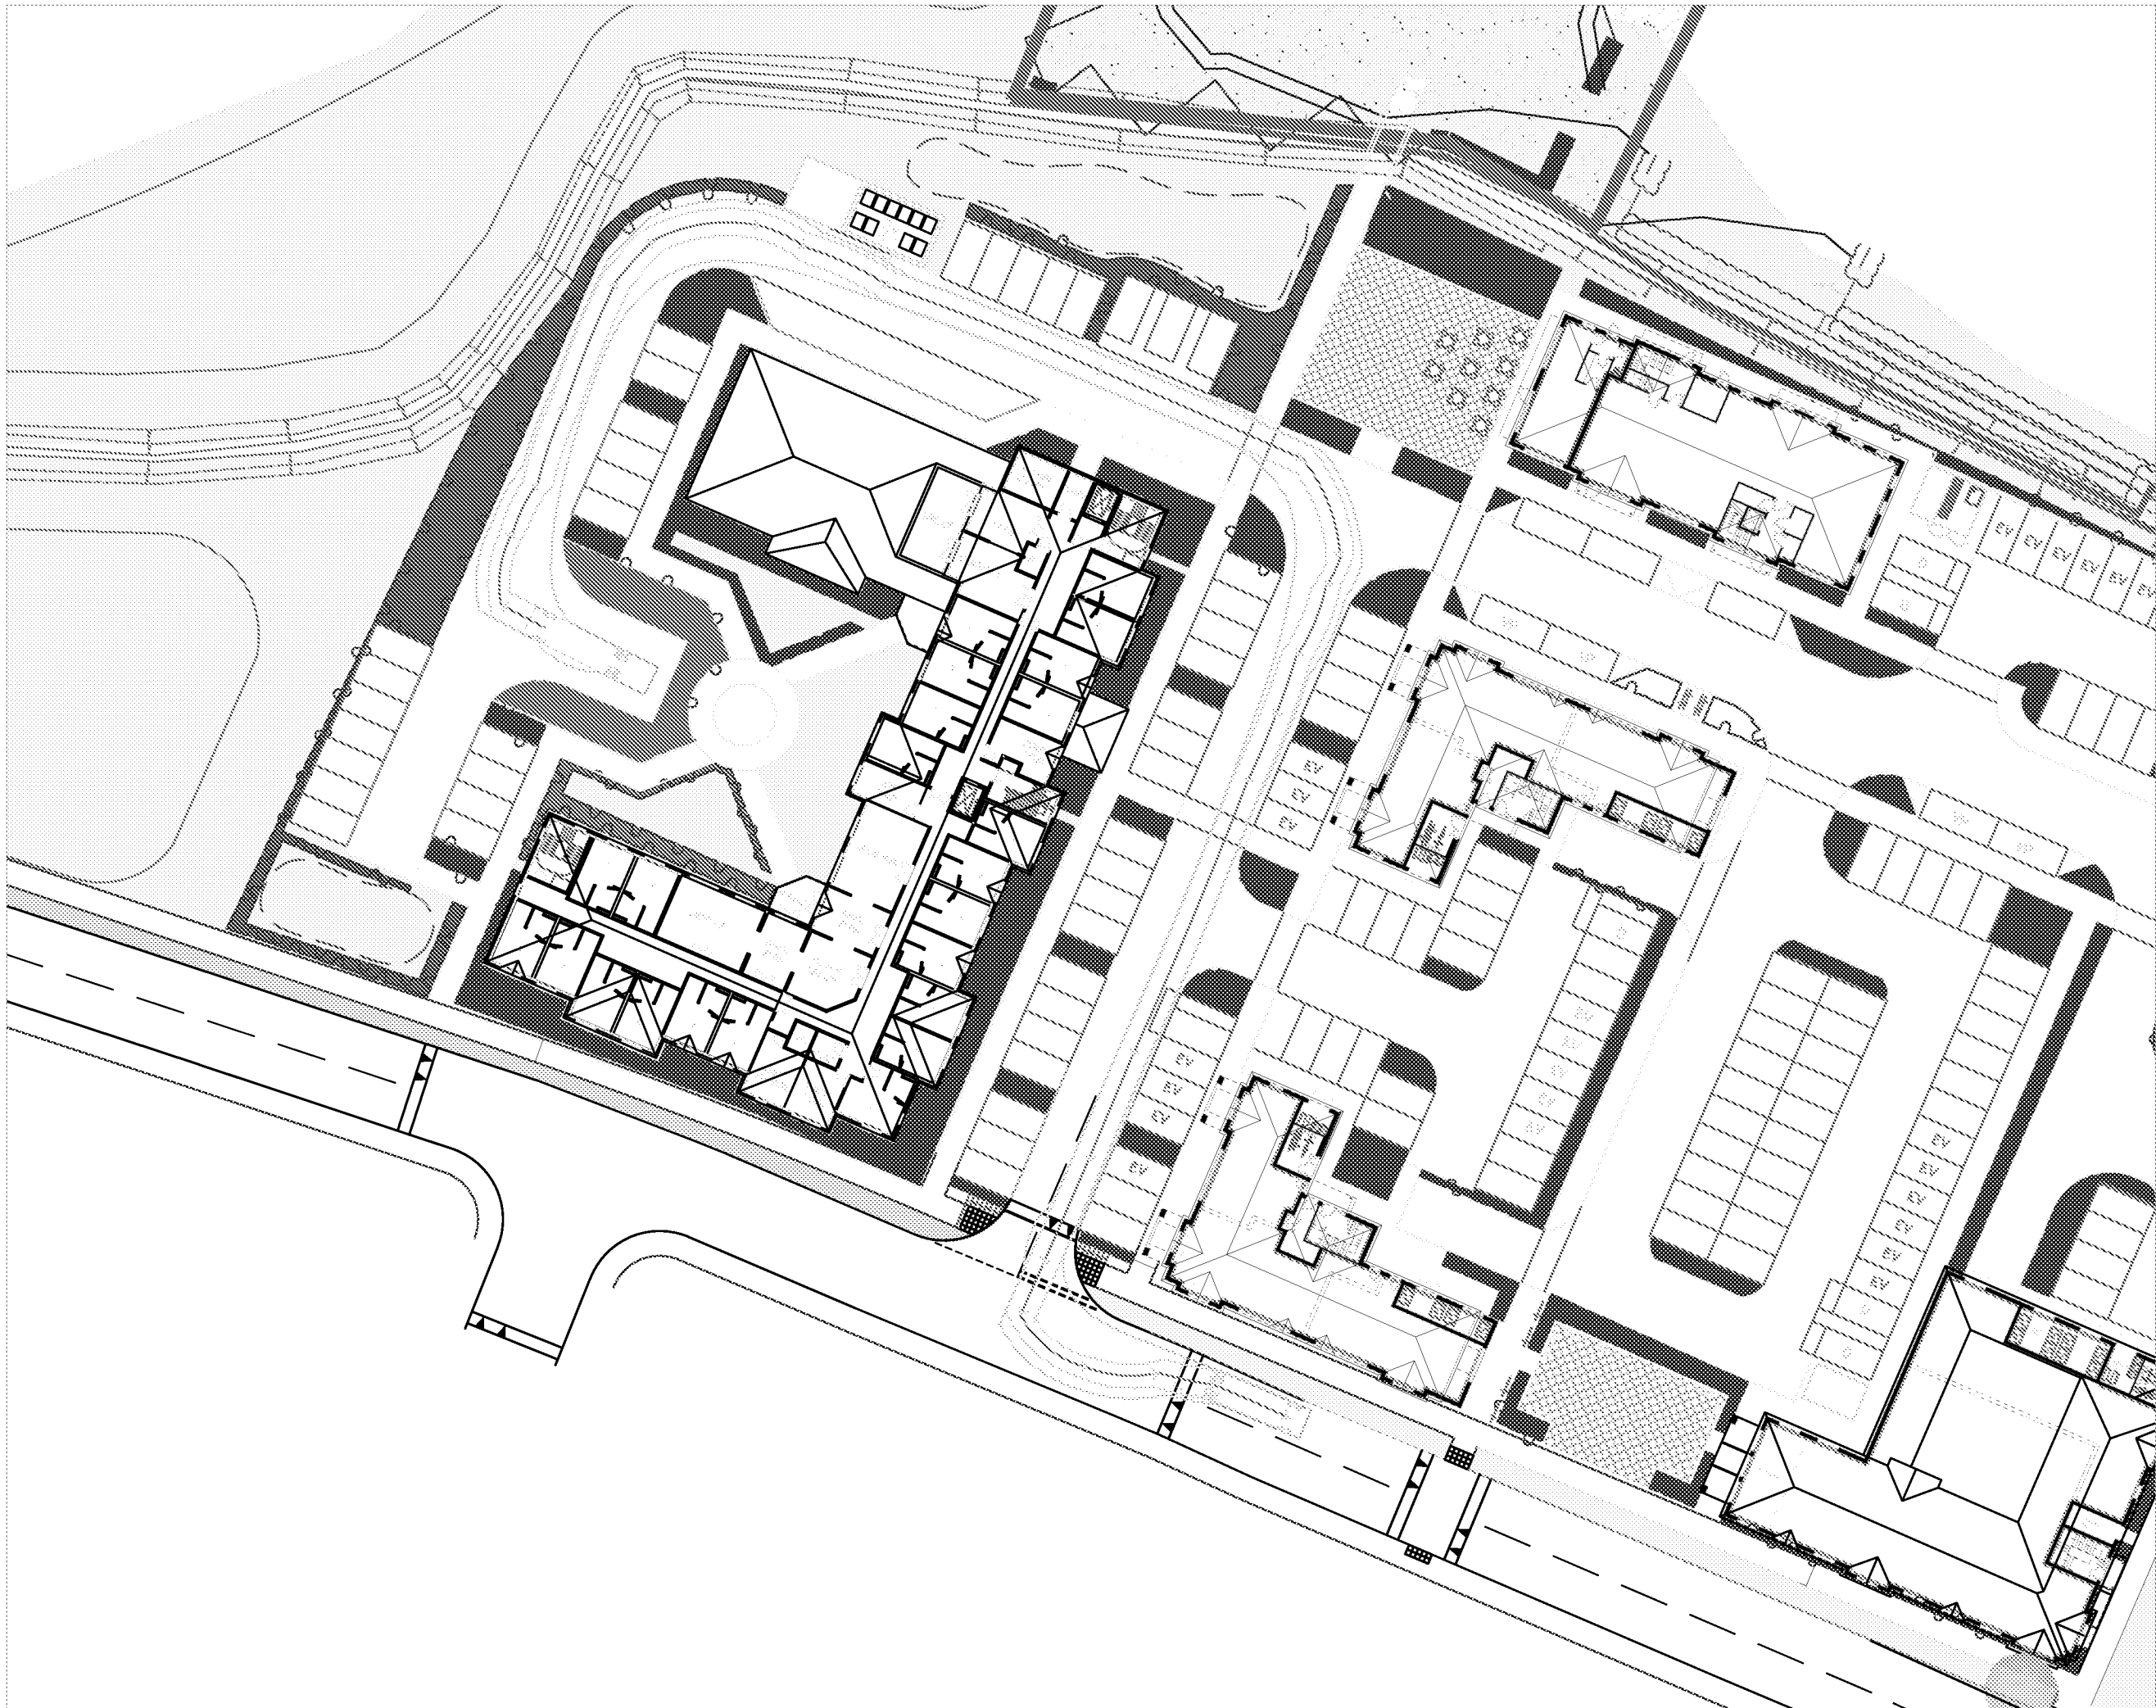

NOTES:
© Crown copyright and database rights 2021 OS Licence 100054544.



ISSUE	REVISION	BY	DATE

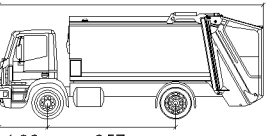

11.00
1.36 6.57

Iveco ML 180

metres

Width : 2.47

Track : 2.45

Lock to Lock Time : 6.0

Steering Angle : 51.5

PROJECT:

PAGHAM PHASE C RM

CLIENT:

HANBURY (PM) LIMITED

PROJECT REF:	DRAWING NUMBER:	SCALE (AT A3):
2152	TR08	1:500

SHEET NUMBER:

SHEET NUMBER 2 OF 5

SCALE BAR:

0m 5m 10m 15m 20m

HighgateTransportation

www.highgatetransportation.co.uk
First Floor, 43-45 Park Street
Bristol BS1 5NL
01179 349 121
© Highgate Transportation Limited

TITLE:

REFUSE VEHICLE SWEEP PATH
ANALYSIS - COMMERCIAL USES

DATE:	DRAWN BY:	CHECKED:
27.10.21	BL	DT



NOTES:

© Crown copyright and database rights 2021 OS Licence 100054544.

DATE	REVISION	BY	DATE

Iveco ML 180

Width	: 2.47
Track	: 2.45
Lock to Lock Time	: 6.0
Steering Angle	: 51.5

PROJECT:

PAGHAM PHASE C RM

CLIENT:

HANBURY (PM) LIMITED

PROJECT REF:	DRAWING NUMBER:	SCALE (AT A3):
2152	TR08	1:500

SHEET NUMBER:

SHEET NUMBER 3 OF 5

SCALE BAR:

0m 5m 10m 15m 20m

Highgate*Transportation*

www.highgatetransportation.co.uk


First Floor, 43-45 Park Street
Bristol BS1 5NL
01179 349 121

© Highgate Transportation Limited

TITLE:

REFUSE VEHICLE SWEEP PATH
ANALYSIS - COMMERCIAL USES

DATE:	DRAWN BY:	CHECKED:
27.10.21	BL	DT

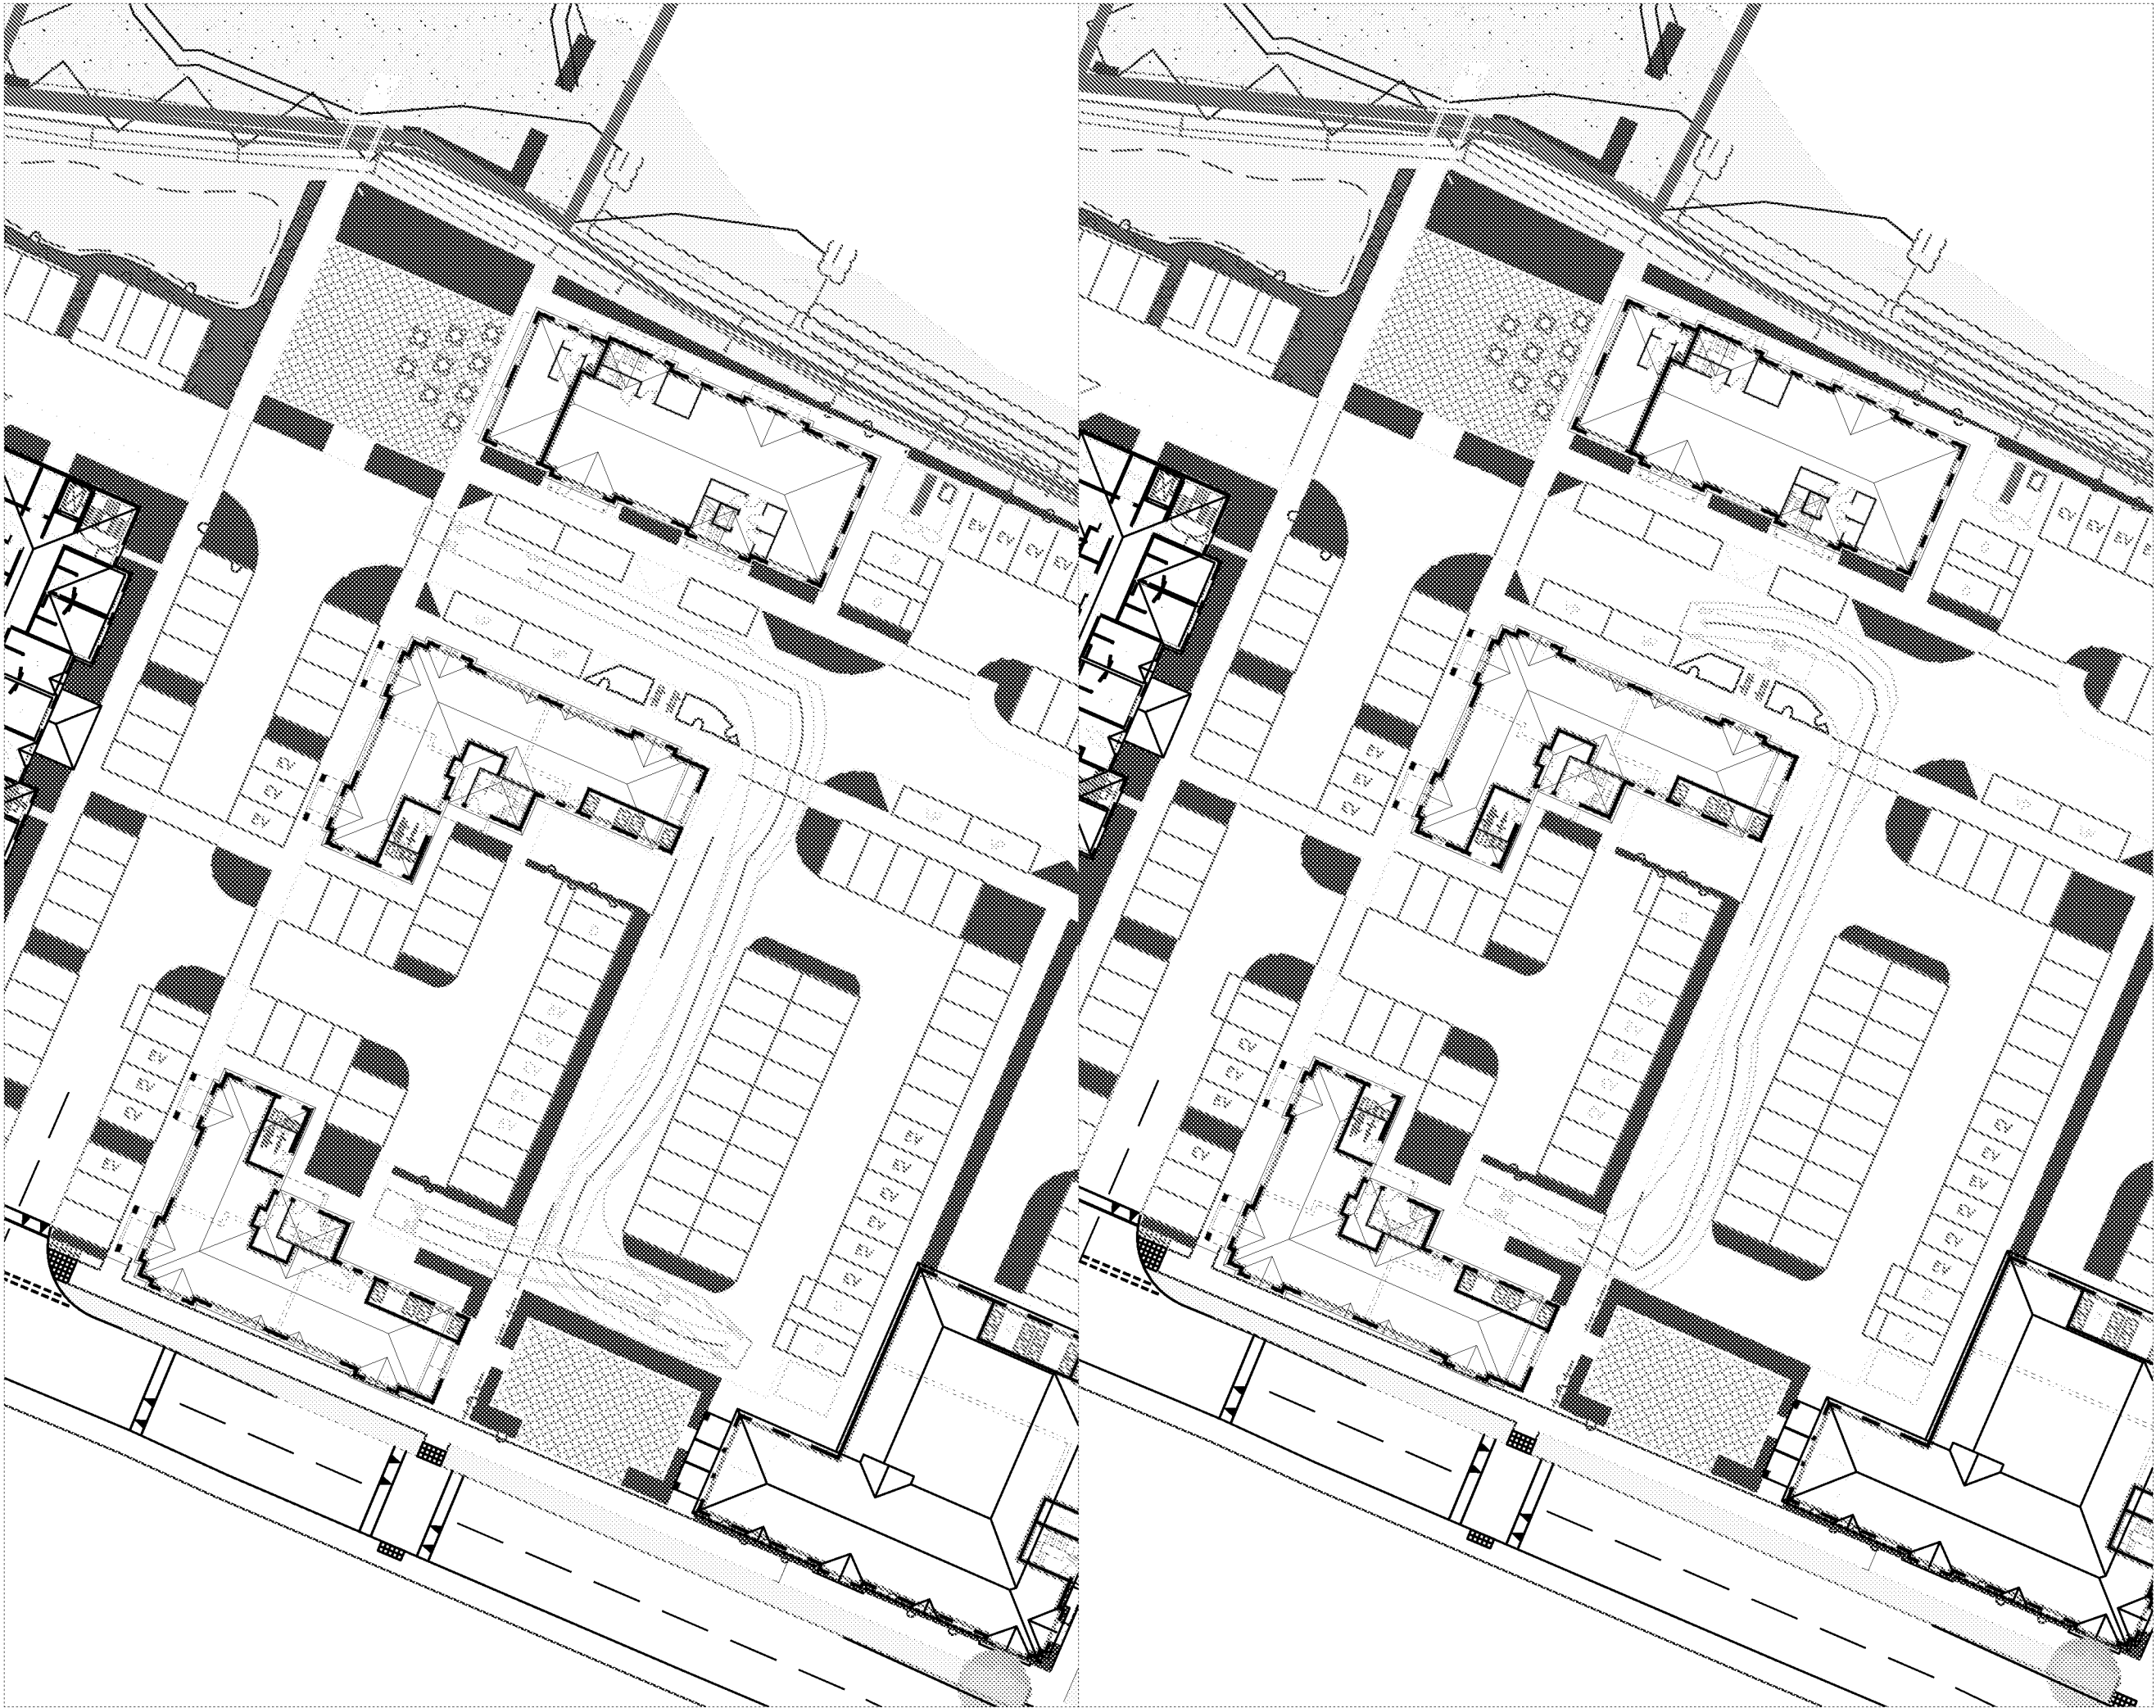

NOTES:
© Crown copyright and database rights 2021 OS Licence
100054546.

DATE	REVISION	BY	DATE

Iveco ML 180

Width	: 2.47
Track	: 2.45
Lock to Lock Time	: 6.0
Steering Angle	: 51.5

PROJECT:

PAGHAM PHASE C RM

CLIENT:

HANBURY (PM) LIMITED

PROJECT REF:	DRAWING NUMBER:	SCALE (AT A3):
2152	TR08	1:500

SHEET NUMBER:

SHEET NUMBER 4 OF 5

SCALE BAR:
0m 5m 10m 15m 20m

HighgateTransportation
www.highgategtransportation.co.uk
First Floor, 43-45 Park Street
Bristol BS1 5NL
01179 349 121
© Highgate Transportation Limited

TITLE:

REFUSE VEHICLE SWEPT PATH
ANALYSIS - COMMERCIAL USES


DATE:	DRAWN BY:	CHECKED:
27.10.21	BL	DT



NOTES:
© Crown copyright and database rights 2021 OS Licence
100055414.



DATE	REVISION	BY	DATE

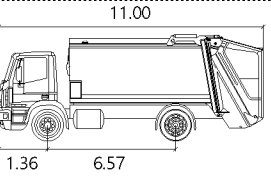

Iveco ML 180
metres
Width : 2.47
Track : 2.45
Lock to Lock Time : 6.0
Steering Angle : 51.5

PROJECT:

PAGHAM PHASE C RM

CLIENT:

HANBURY (PM) LIMITED

PROJECT REF:	DRAWING NUMBER:	SCALE (AT A3)
2152	TR08	1:500

SHEET NUMBER:
SHEET NUMBER 5 OF 5




Highgate*Transportation*
www.highgate-transportation.co.uk
First Floor, 43-45 Park Street
Bristol BS1 5NL
01179 349 121
© Highgate Transportation Limited

TITLE:
REFUSE VEHICLE SWEEP PATH
ANALYSIS - COMMERCIAL USES

DATE:	DRAWN BY:	CHECKED:
27.10.21	BL	DT

Appendix 6

Proposed Local Centre Access Arrangements and Spine Road Treatment

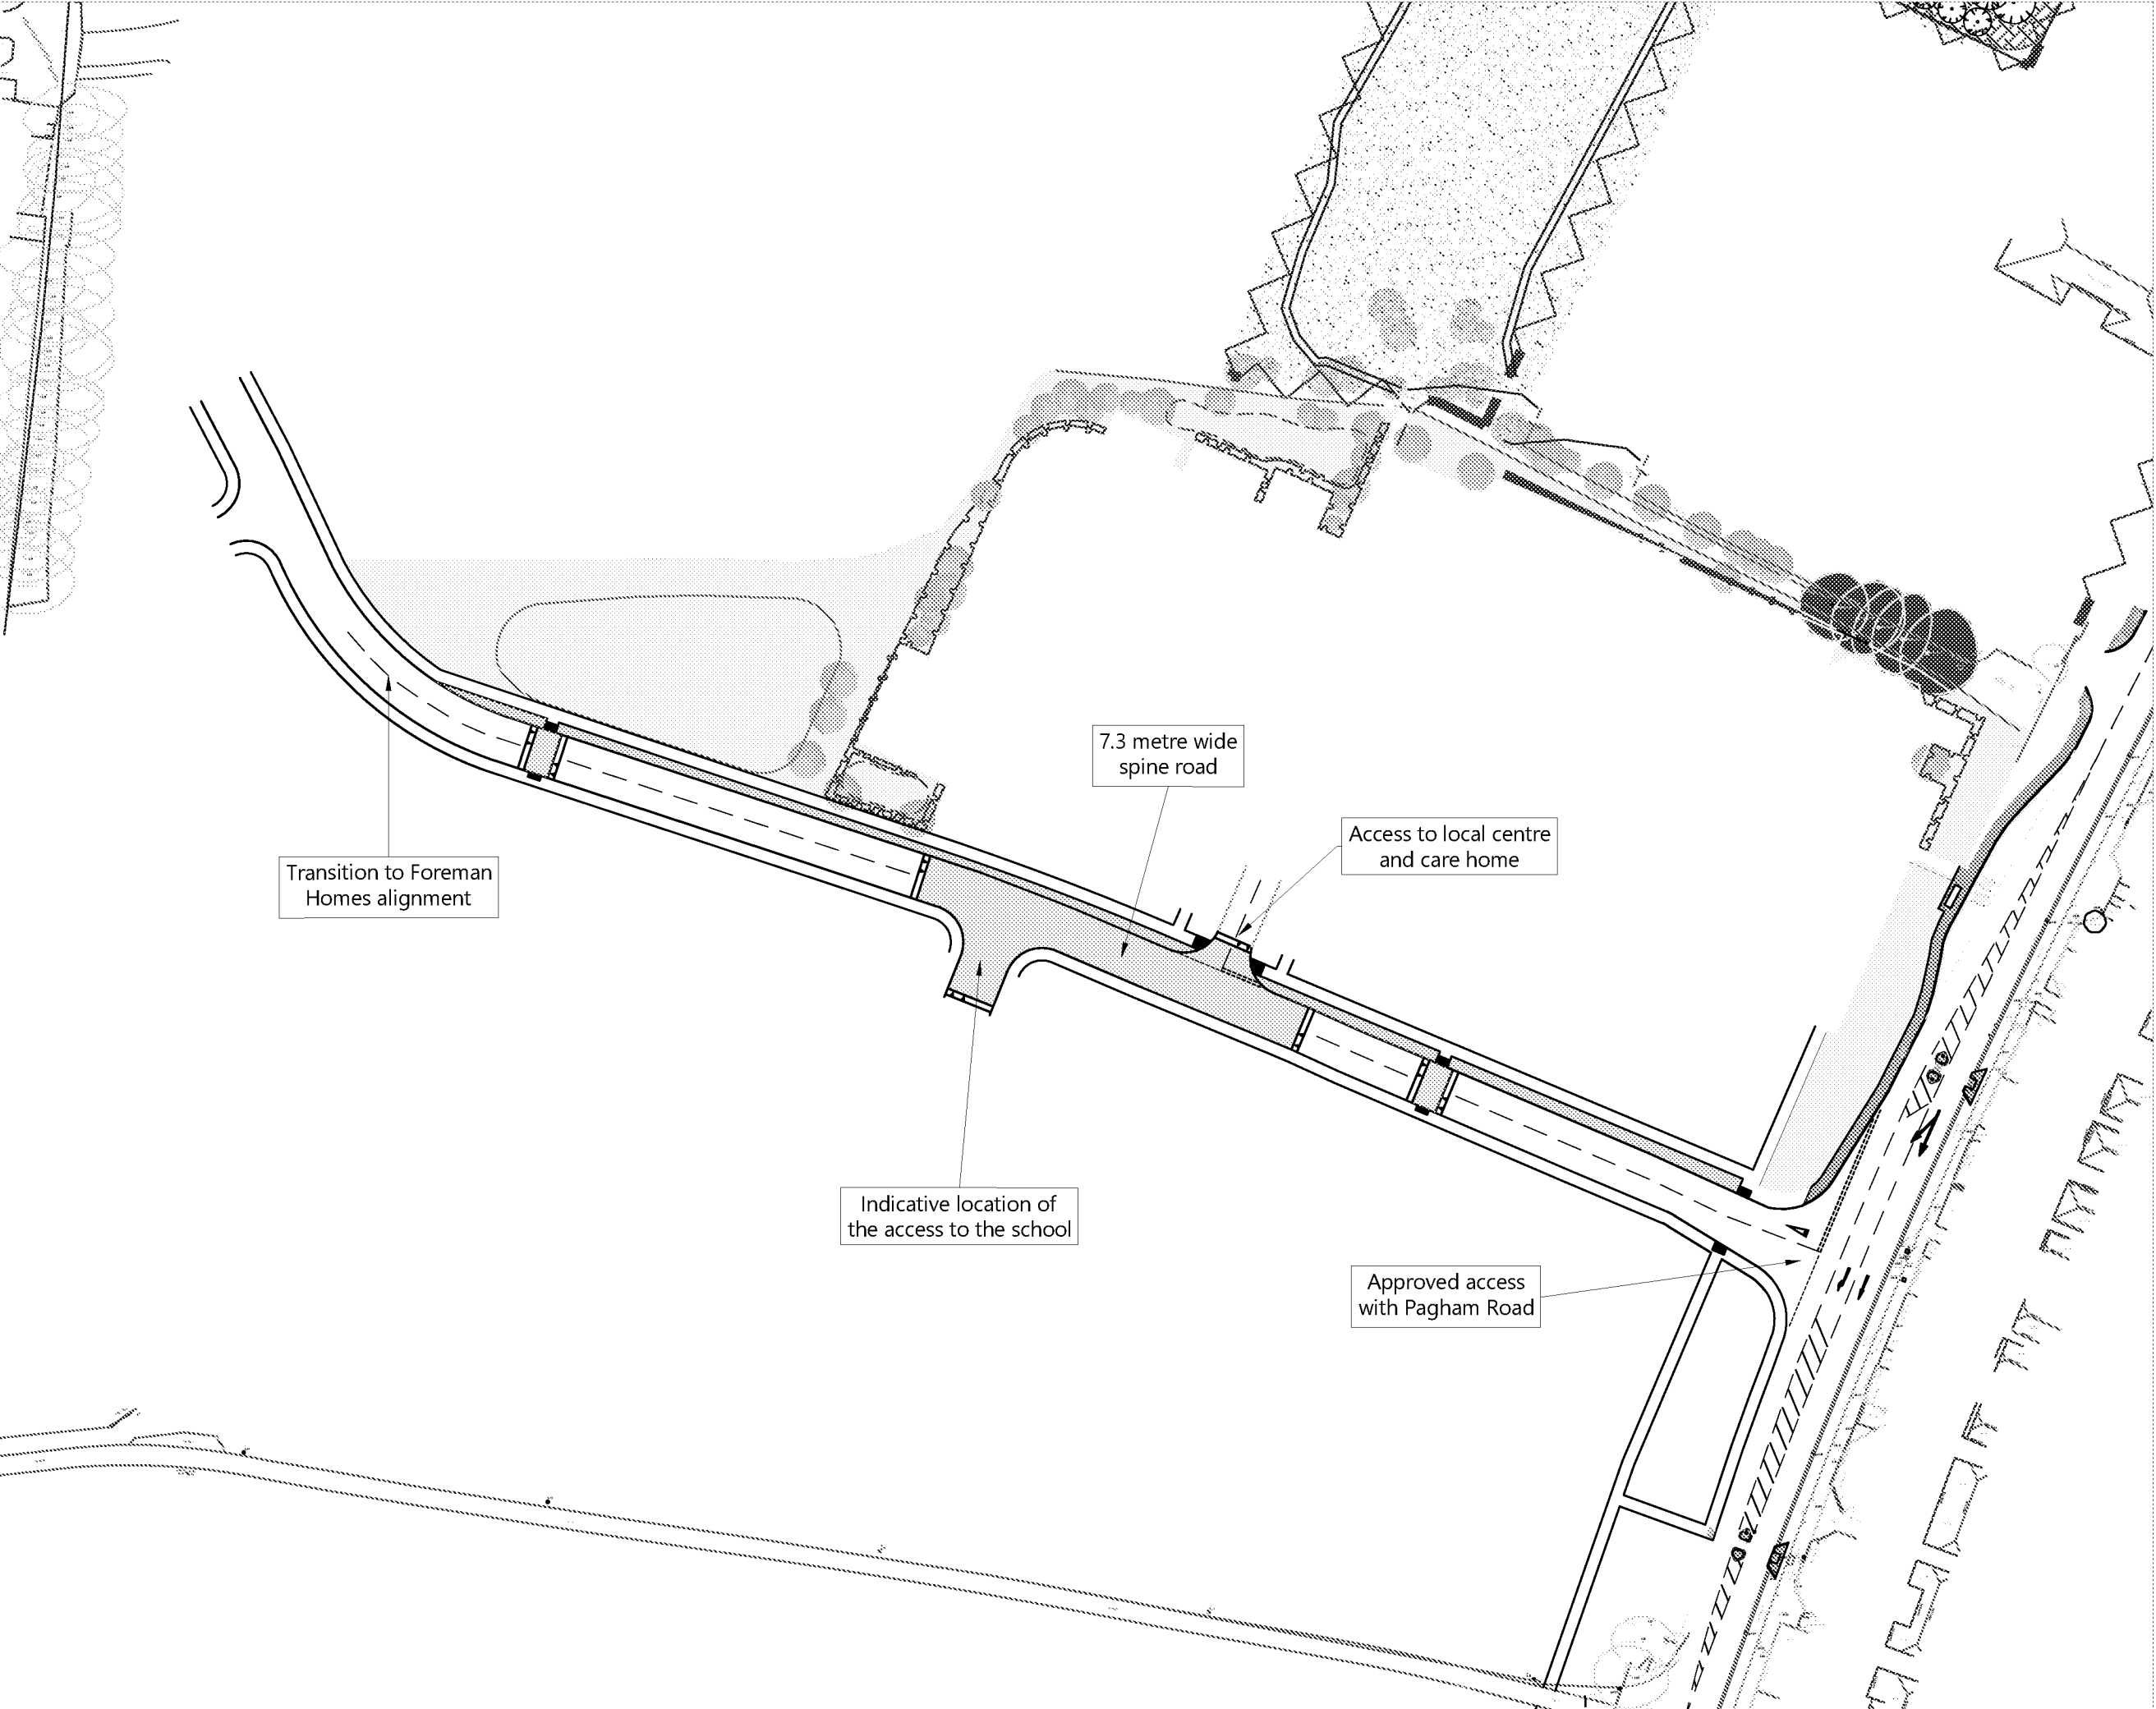

NOTES:
© Crown copyright and database rights 2021 OS Licence 100055914.

C	Line colours modified	BL	25.10.21
B	Overview sheet added and pages renumbered	BL	25.10.21
A	Scale bar updated	BL	25.10.21
ESUR	REASON FOR REVISION	BY	DATE

PROJECT:

PAGHAM PHASE C RM

CLIENT:

HANBURY (PM) LIMITED

PROJECT REF:	DRAWING NUMBER:	SCALE (AT A3):
2152	07	1:1,000

SHEET NUMBER:

SHEET NUMBER 1 OF 3

SCALE BAR:


0m 10m 20m 30m 40m 50m

HighgateTransportation
www.highgatetransportation.co.uk
First Floor, 43-45 Park Street
Bristol BS1 5NL
01179 349 121
© Highgate Transportation Limited


TITLE:

SPINE ROAD AND
LOCAL CENTRE ACCESS

DATE:	DRAWN BY:	CHECKED:
25.10.21	BL	DT

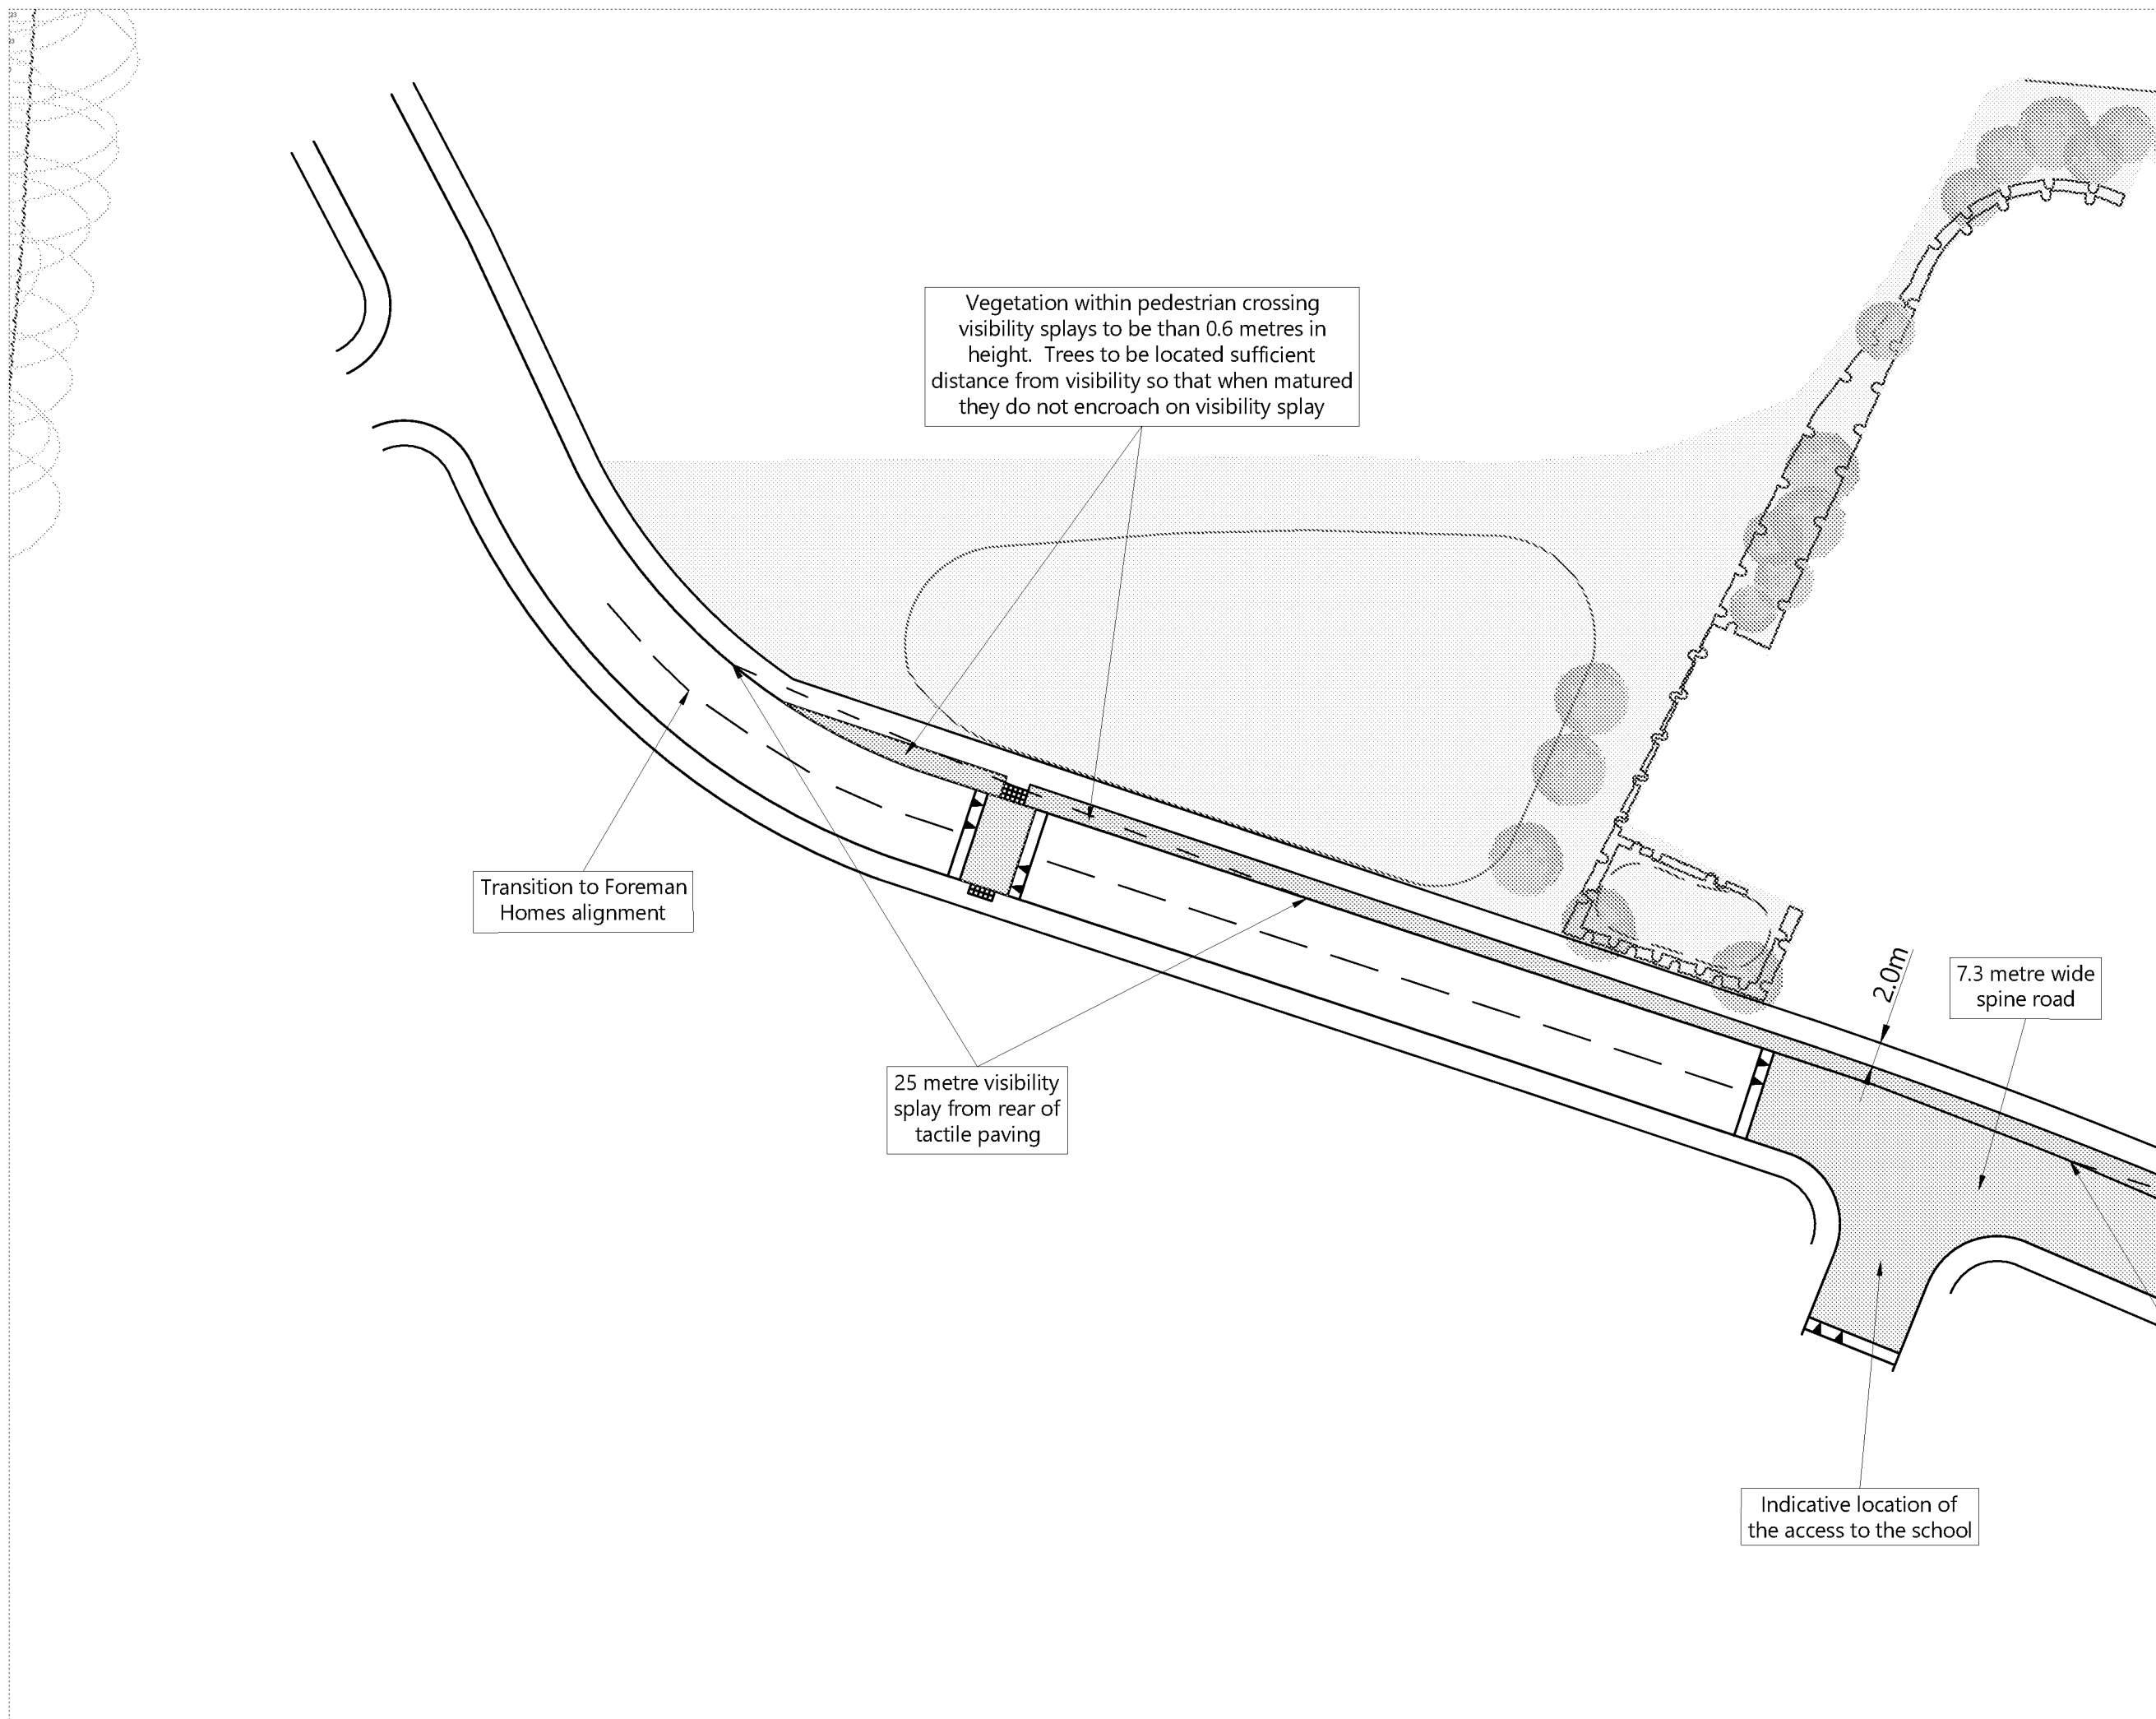

NOTES:
© Crown copyright and database rights 2021 OS Licence 100055414.

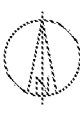


C	Line colours modified	BL	25.10.21
B	Overview sheet added and pages renumbered	BL	25.10.21
A	Scale bar updated	BL	25.10.21
USER	REASON FOR REVISION	BY	DATE

PROJECT:
PAGHAM PHASE C RM

CLIENT:
HANBURY (PM) LIMITED

PROJECT REF:	DRAWING NUMBER:	SCALE (AT A3):
2152	07	1:500


SHEET NUMBER:
SHEET NUMBER 2 OF 3

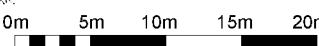SCALE BAR:


HighgateTransportation
www.highgatetransportation.co.uk
First Floor, 43-45 Park Street
Bristol BS1 5NL
01179 348 121
© Highgate Transportation Limited

TITLE:
SPINE ROAD AND LOCAL CENTRE ACCESS

DATE:	DRAWN BY:	CHECKED:
25.10.21	BL	DT

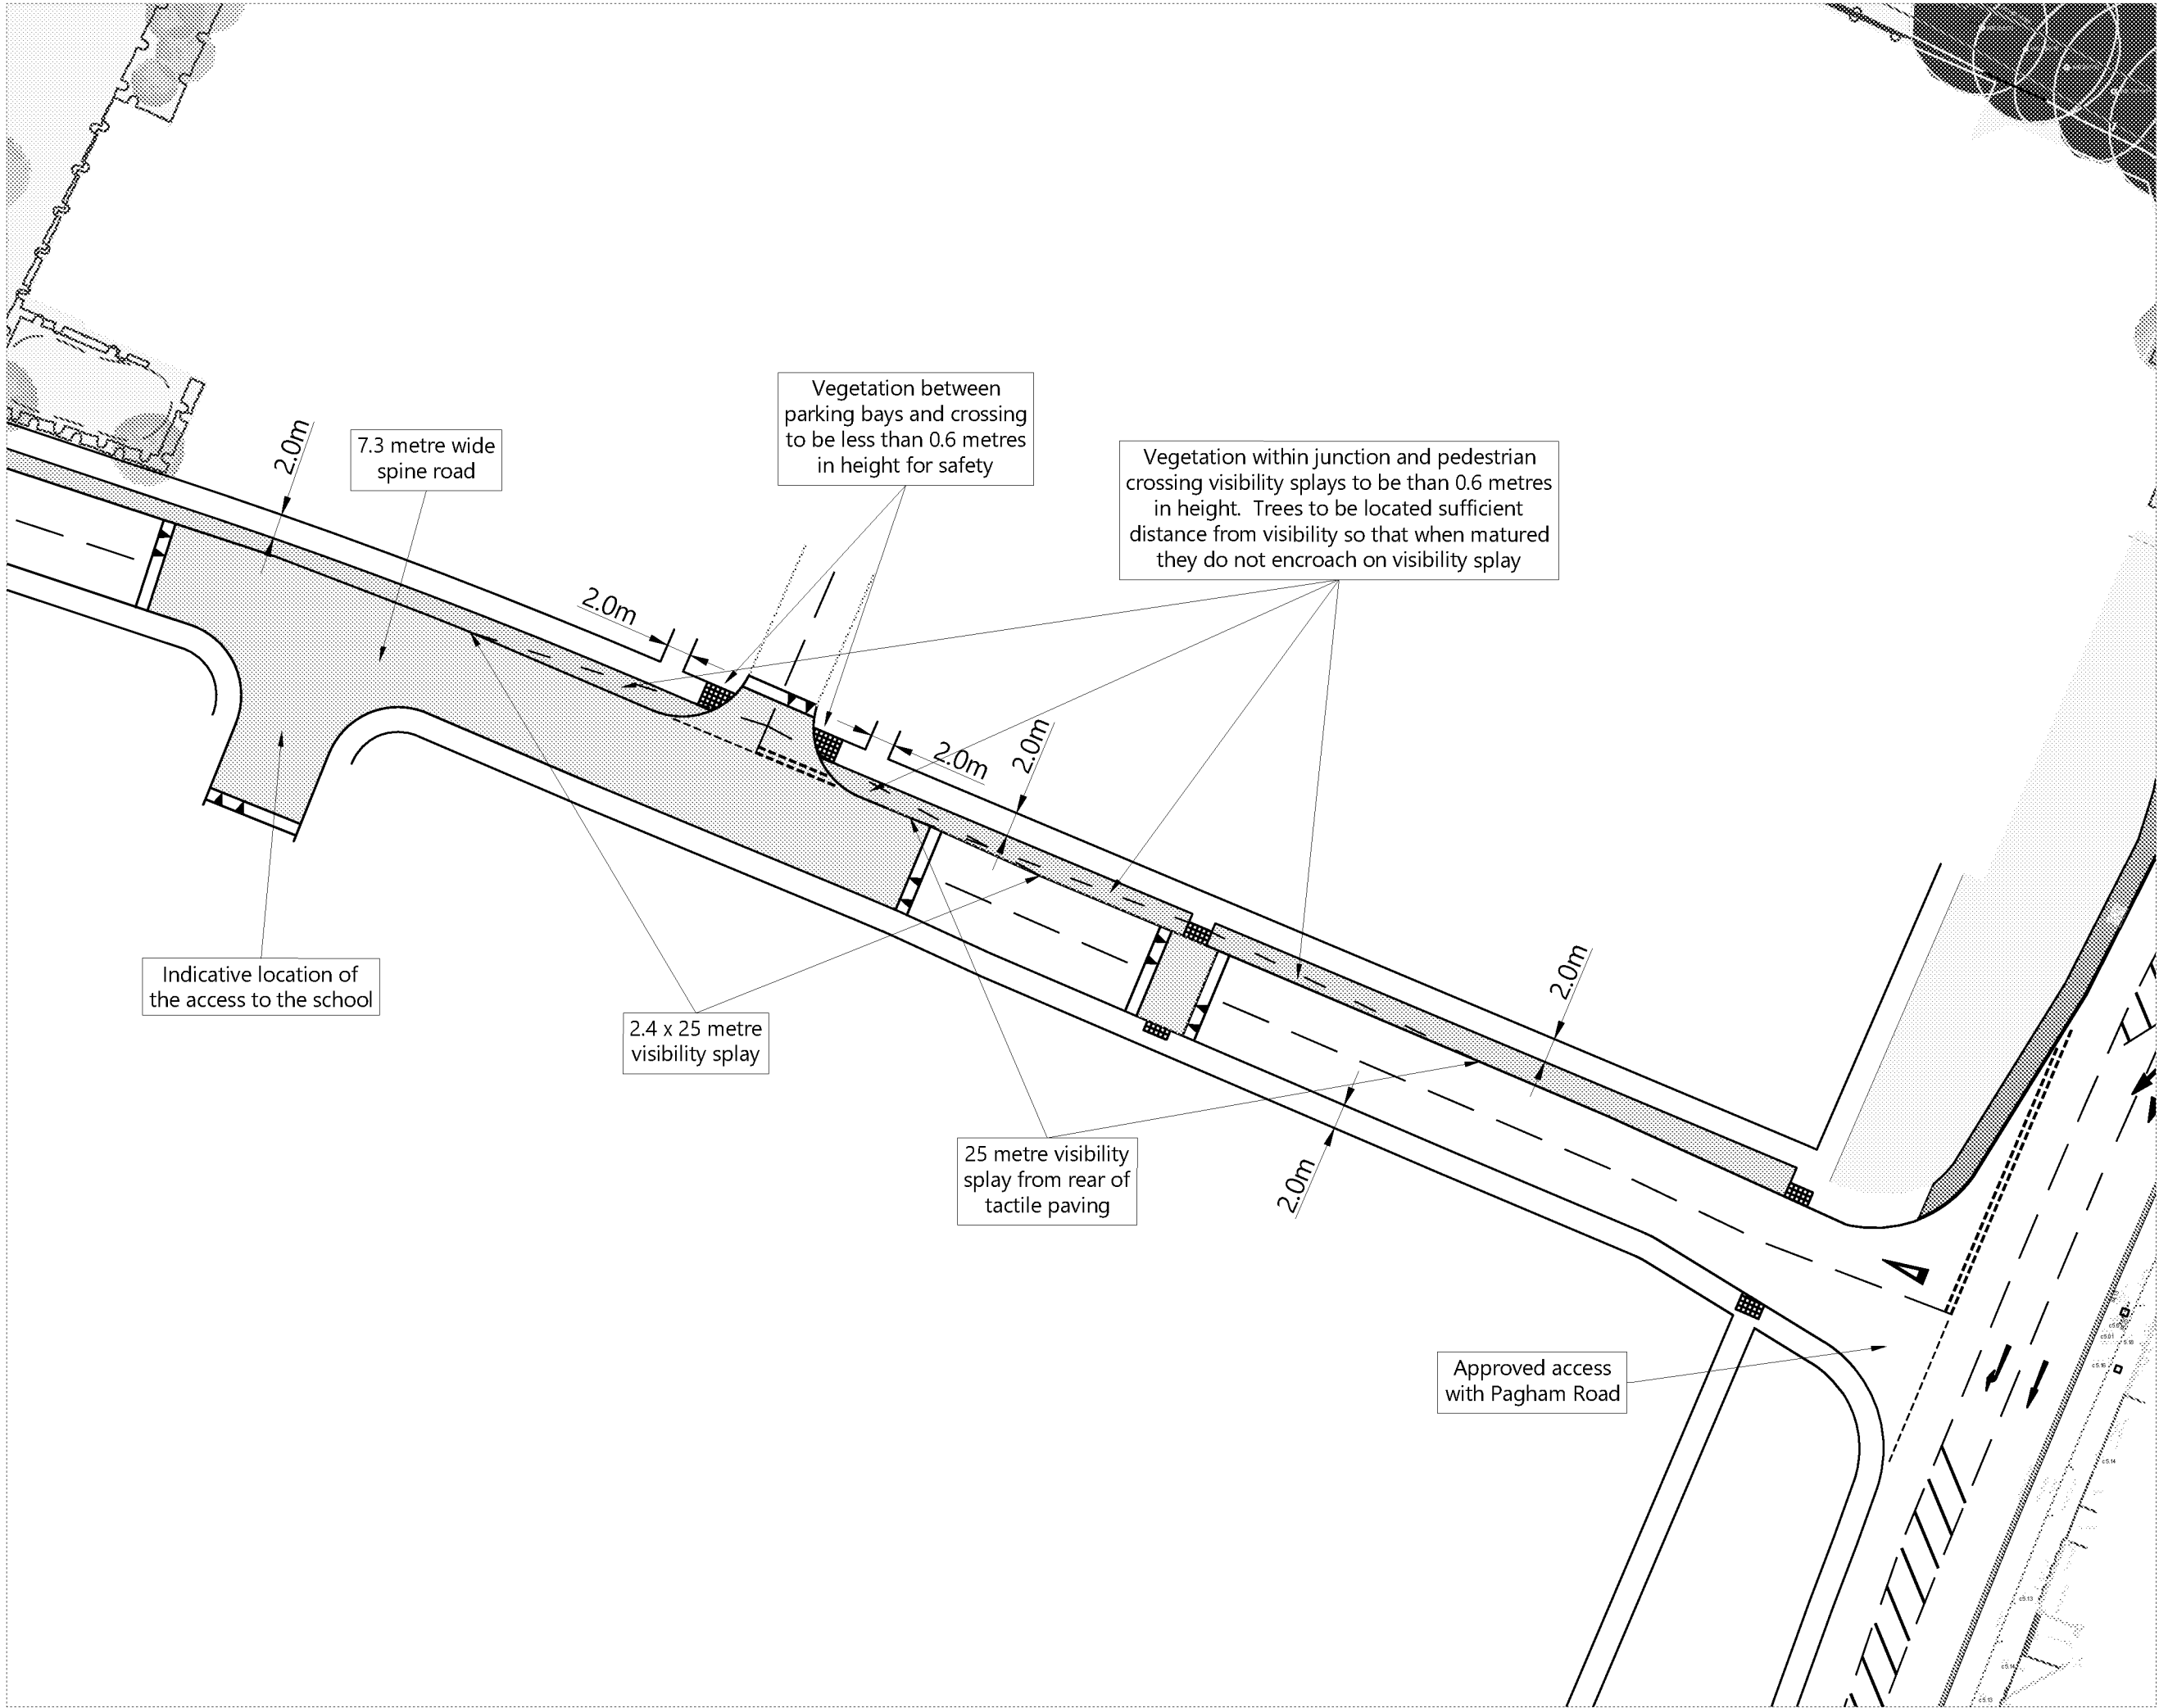

NOTES:
© Crown copyright and database rights 2021 OS Licence 100054544.

C	Line colours modified	BL	25.10.21
B	Overview sheet added and pages renumbered	BL	25.10.21
A	Scale bar updated	BL	25.10.21
ESUR	REASON FOR REVISION	BY	DATE

PROJECT: PAGHAM PHASE C RM		
CLIENT: HANBURY (PM) LIMITED		
PROJECT REF: 2152	DRAWING NUMBER: 07	SCALE (AT A3): 1:500
SHEET NUMBER: SHEET NUMBER 3 OF 3		
SCALE BAR: 		
HighgateTransportation www.highgatetransportation.co.uk First Floor, 43-45 Park Street Bristol BS1 5NL 01179 348 121 © Highgate Transportation Limited		
TITLE: SPINE ROAD AND LOCAL CENTRE ACCESS		
DATE: 25.10.21	DRAWN BY: BL	CHECKED: DT