


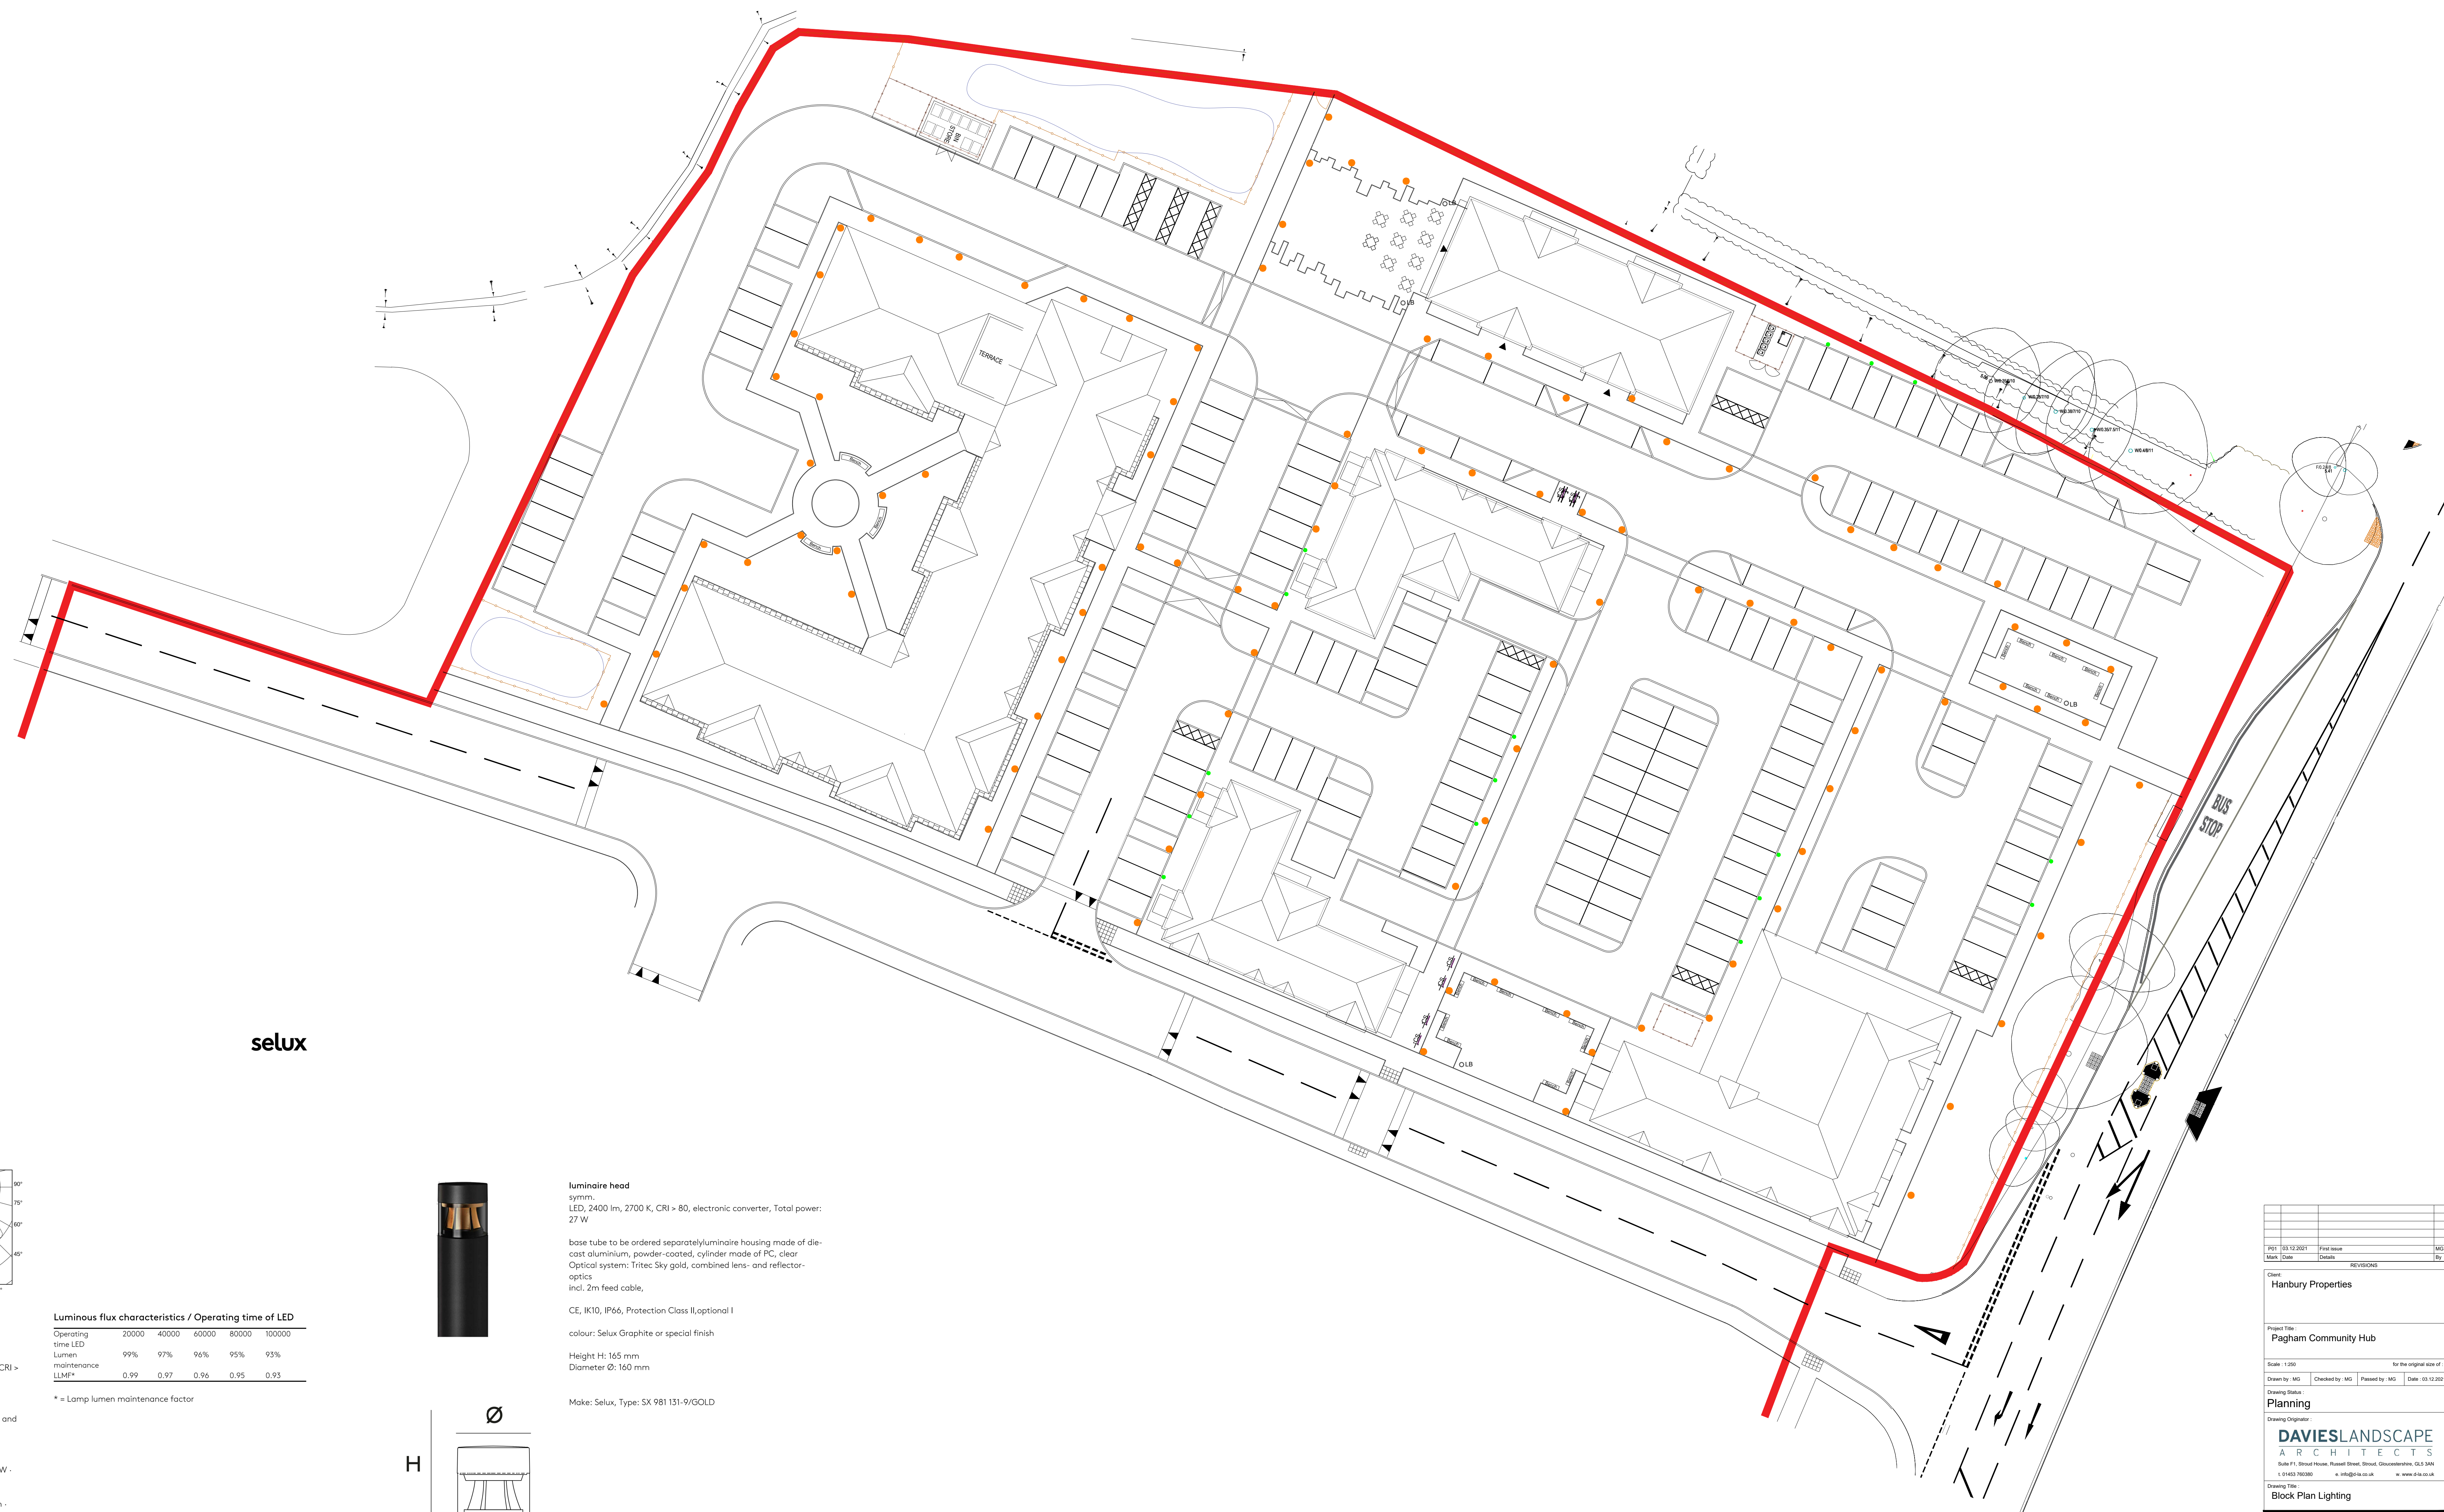

Elo Bollard Head
SX 981 131-9/GOLD

Lamp
LED · 2400lm · Light colour: 2700 K · CRI > 80

Tritec Sky gold single, combined lens- and reflector-optics - symm.

electronic converter - Total power: 27W
2m feed cable
control options:
dynamic - DALI - CLT - HNS - AmpDim -
individual power reduction in 300 lumen
steps ex work .

LED, 2400 lm, 2700 K, CRI > 80, electronic converter, Total power:
27 W


base tube to be ordered separately; luminaire housing made of die-cast aluminium, powder-coated, cylinder made of PC, clear
Optical system: Tritec Sky gold, combined lens- and reflector-optics
incl. 2m feed cable,

CE, IK10, IP66, Protection Class II, optional I

colour: Selux Graphite or special finish

Height H: 165 mm
Diameter Ø: 160 mm

Make: Selux, Type: SX 981 131-9/GOLD

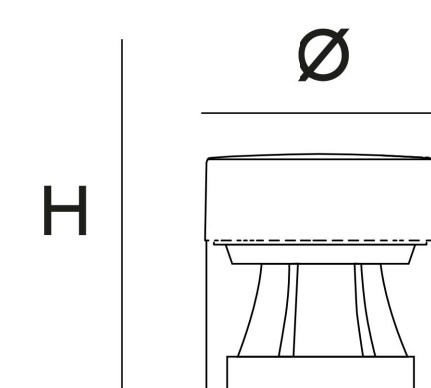

Operating time LED	20000	40000	60000	80000	100000
Lumen maintenance	99%	97%	96%	95%	93%
LLMF*	0.99	0.97	0.96	0.95	0.93

* = Lamp lumen maintenance factor

[illegible]