


P115112

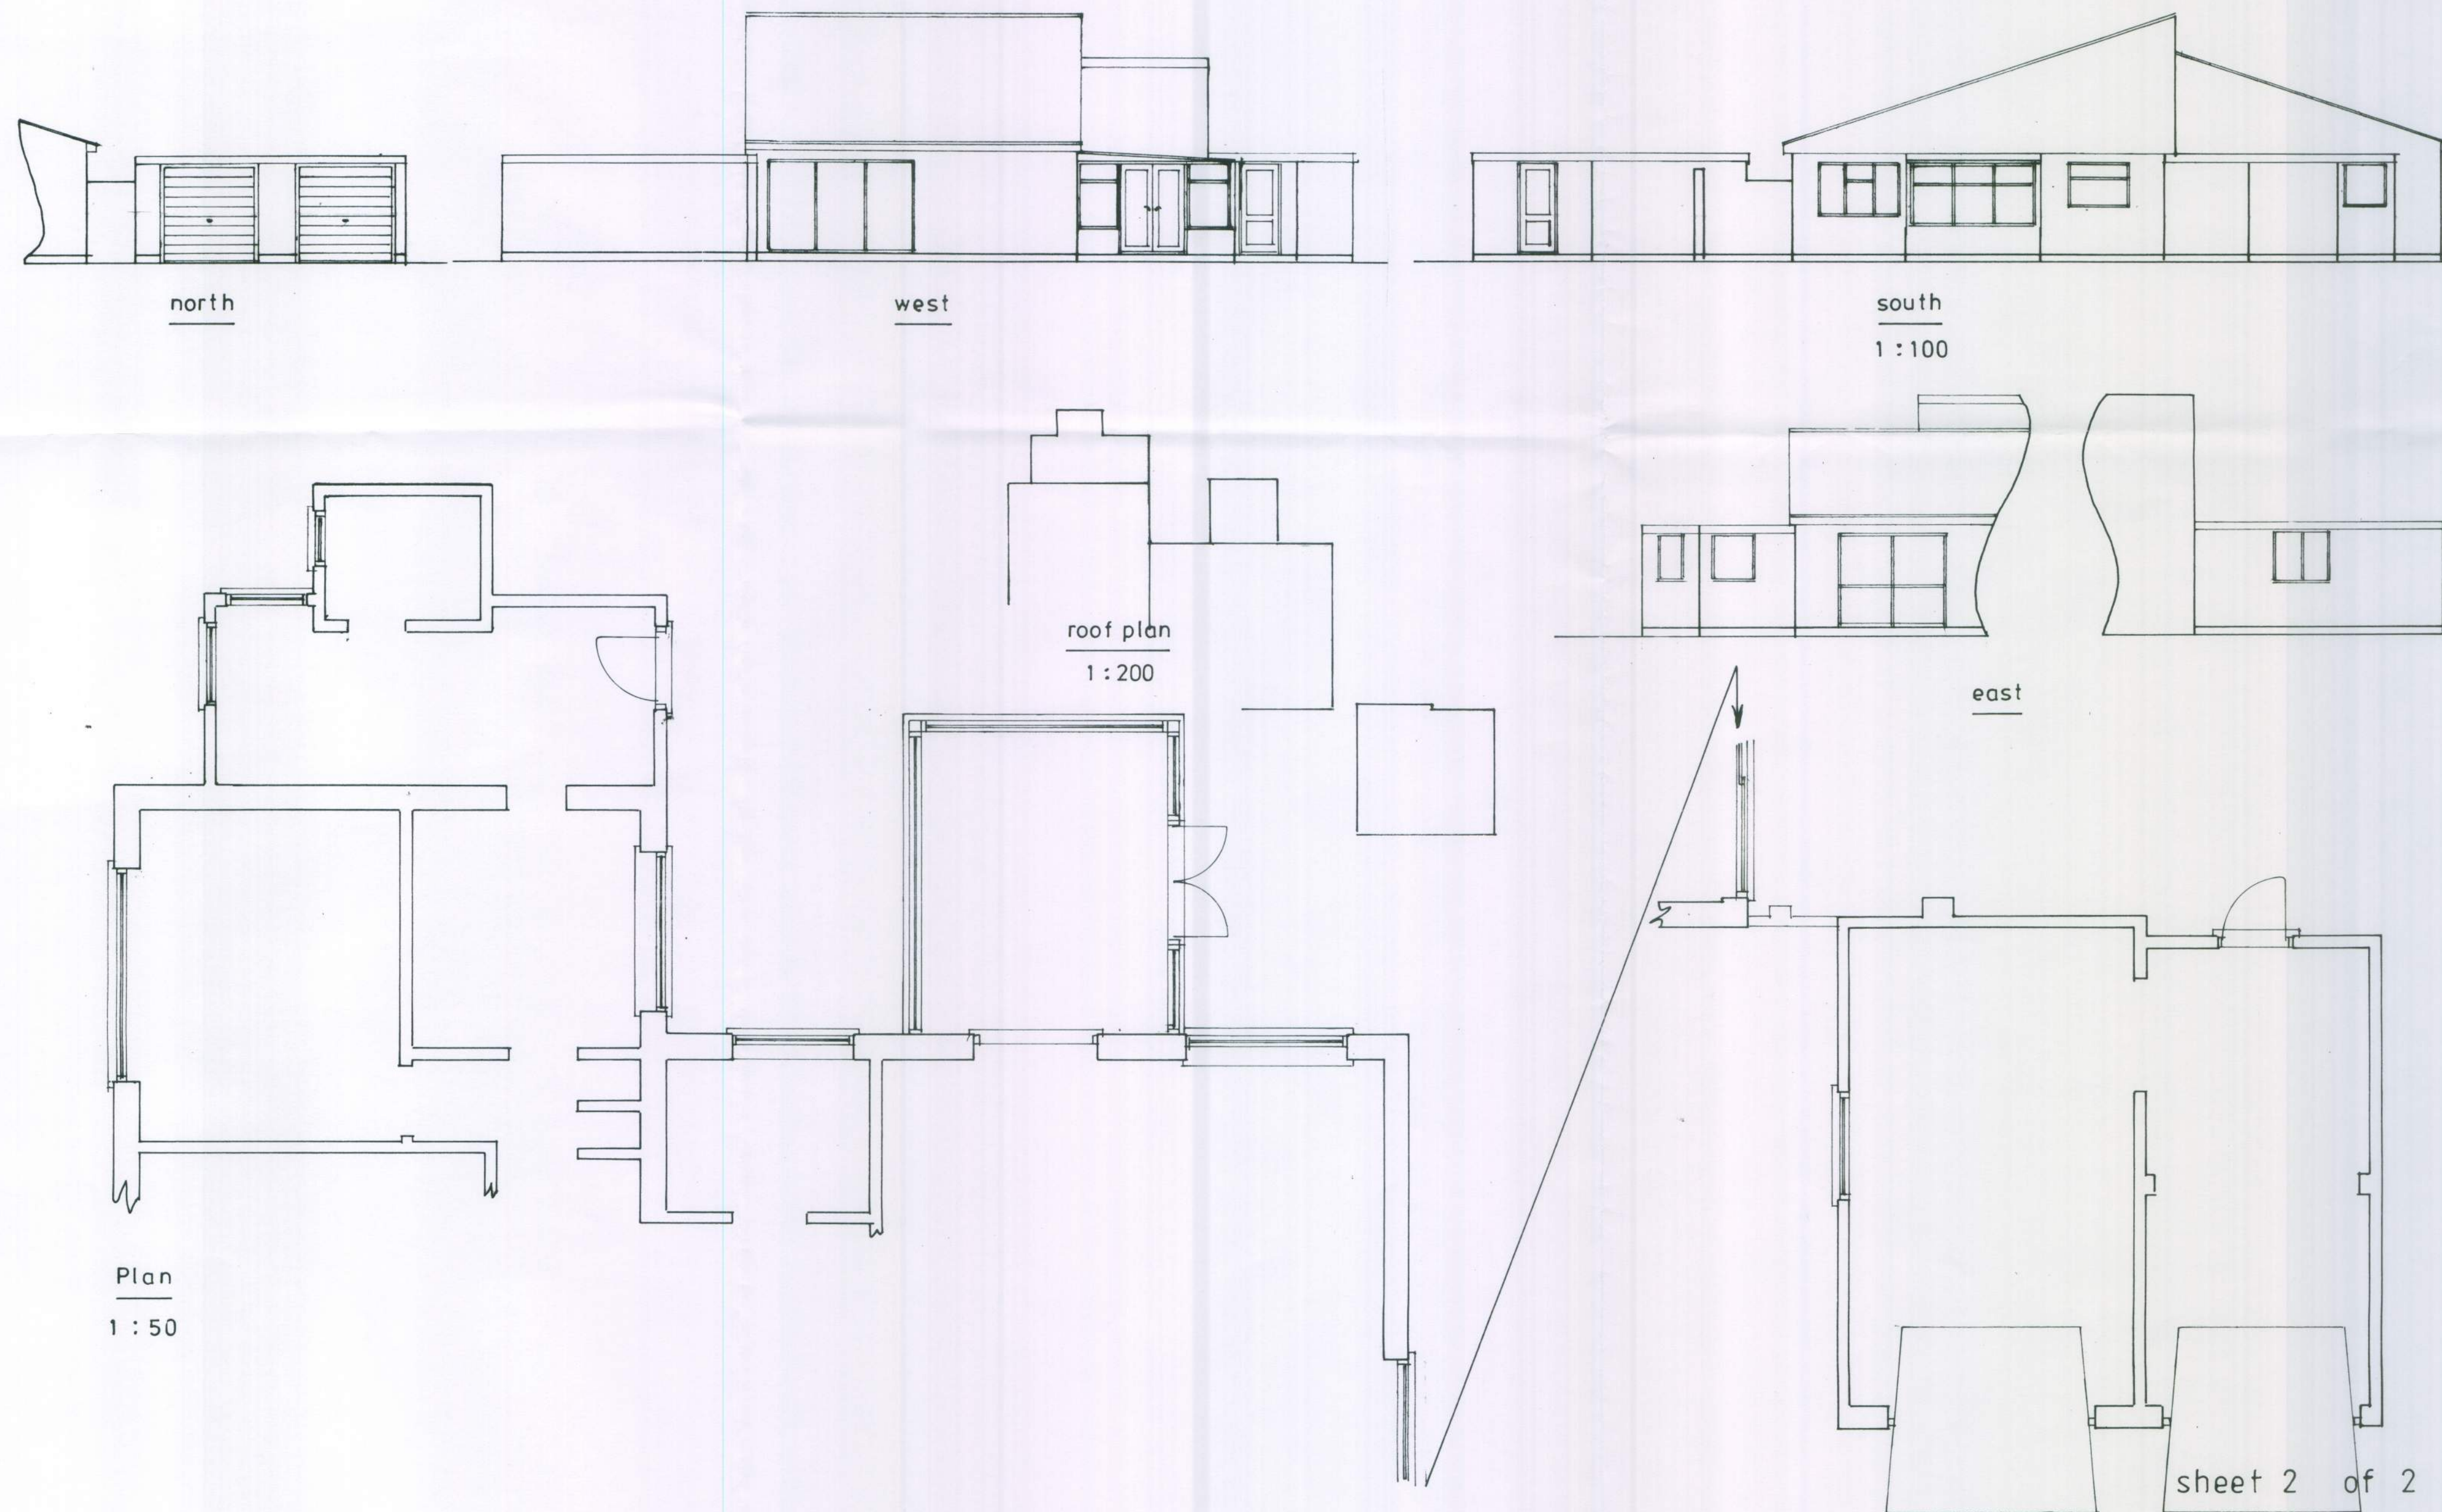

sheet 2 of 2

Existing PROPOSED SINGLE STOREY EXTENSION AND CONVERSION OF GARAGE AT 10, CHANNEL VIEW, PAGHAM
FOR MR. & MRS. W. KING.

Bryan Butcher
Rainbow Cottage
Nyetimber Lane
Bognor Regis PO21 3JX
01243 266871
07973 233442
bryan.butcher@btinternet.com
www.bryanbutcher.com