

NOTES:

Relevant Approvals:


- Outline Approval ref: P/116/19/OUT dated 1st October 2020
- Reserved Matters ref: P147/21/RES dated 5th January 2022

Noisy construction operation hours to be between:

- Monday to Friday 08:00 and 18:00
- Saturday 08:00 and 13:00

No noisy construction activities to take place on Sundays or Bank Holidays

Deliveries generally be offloading within site compound using Banksmen to control traffic accordingly

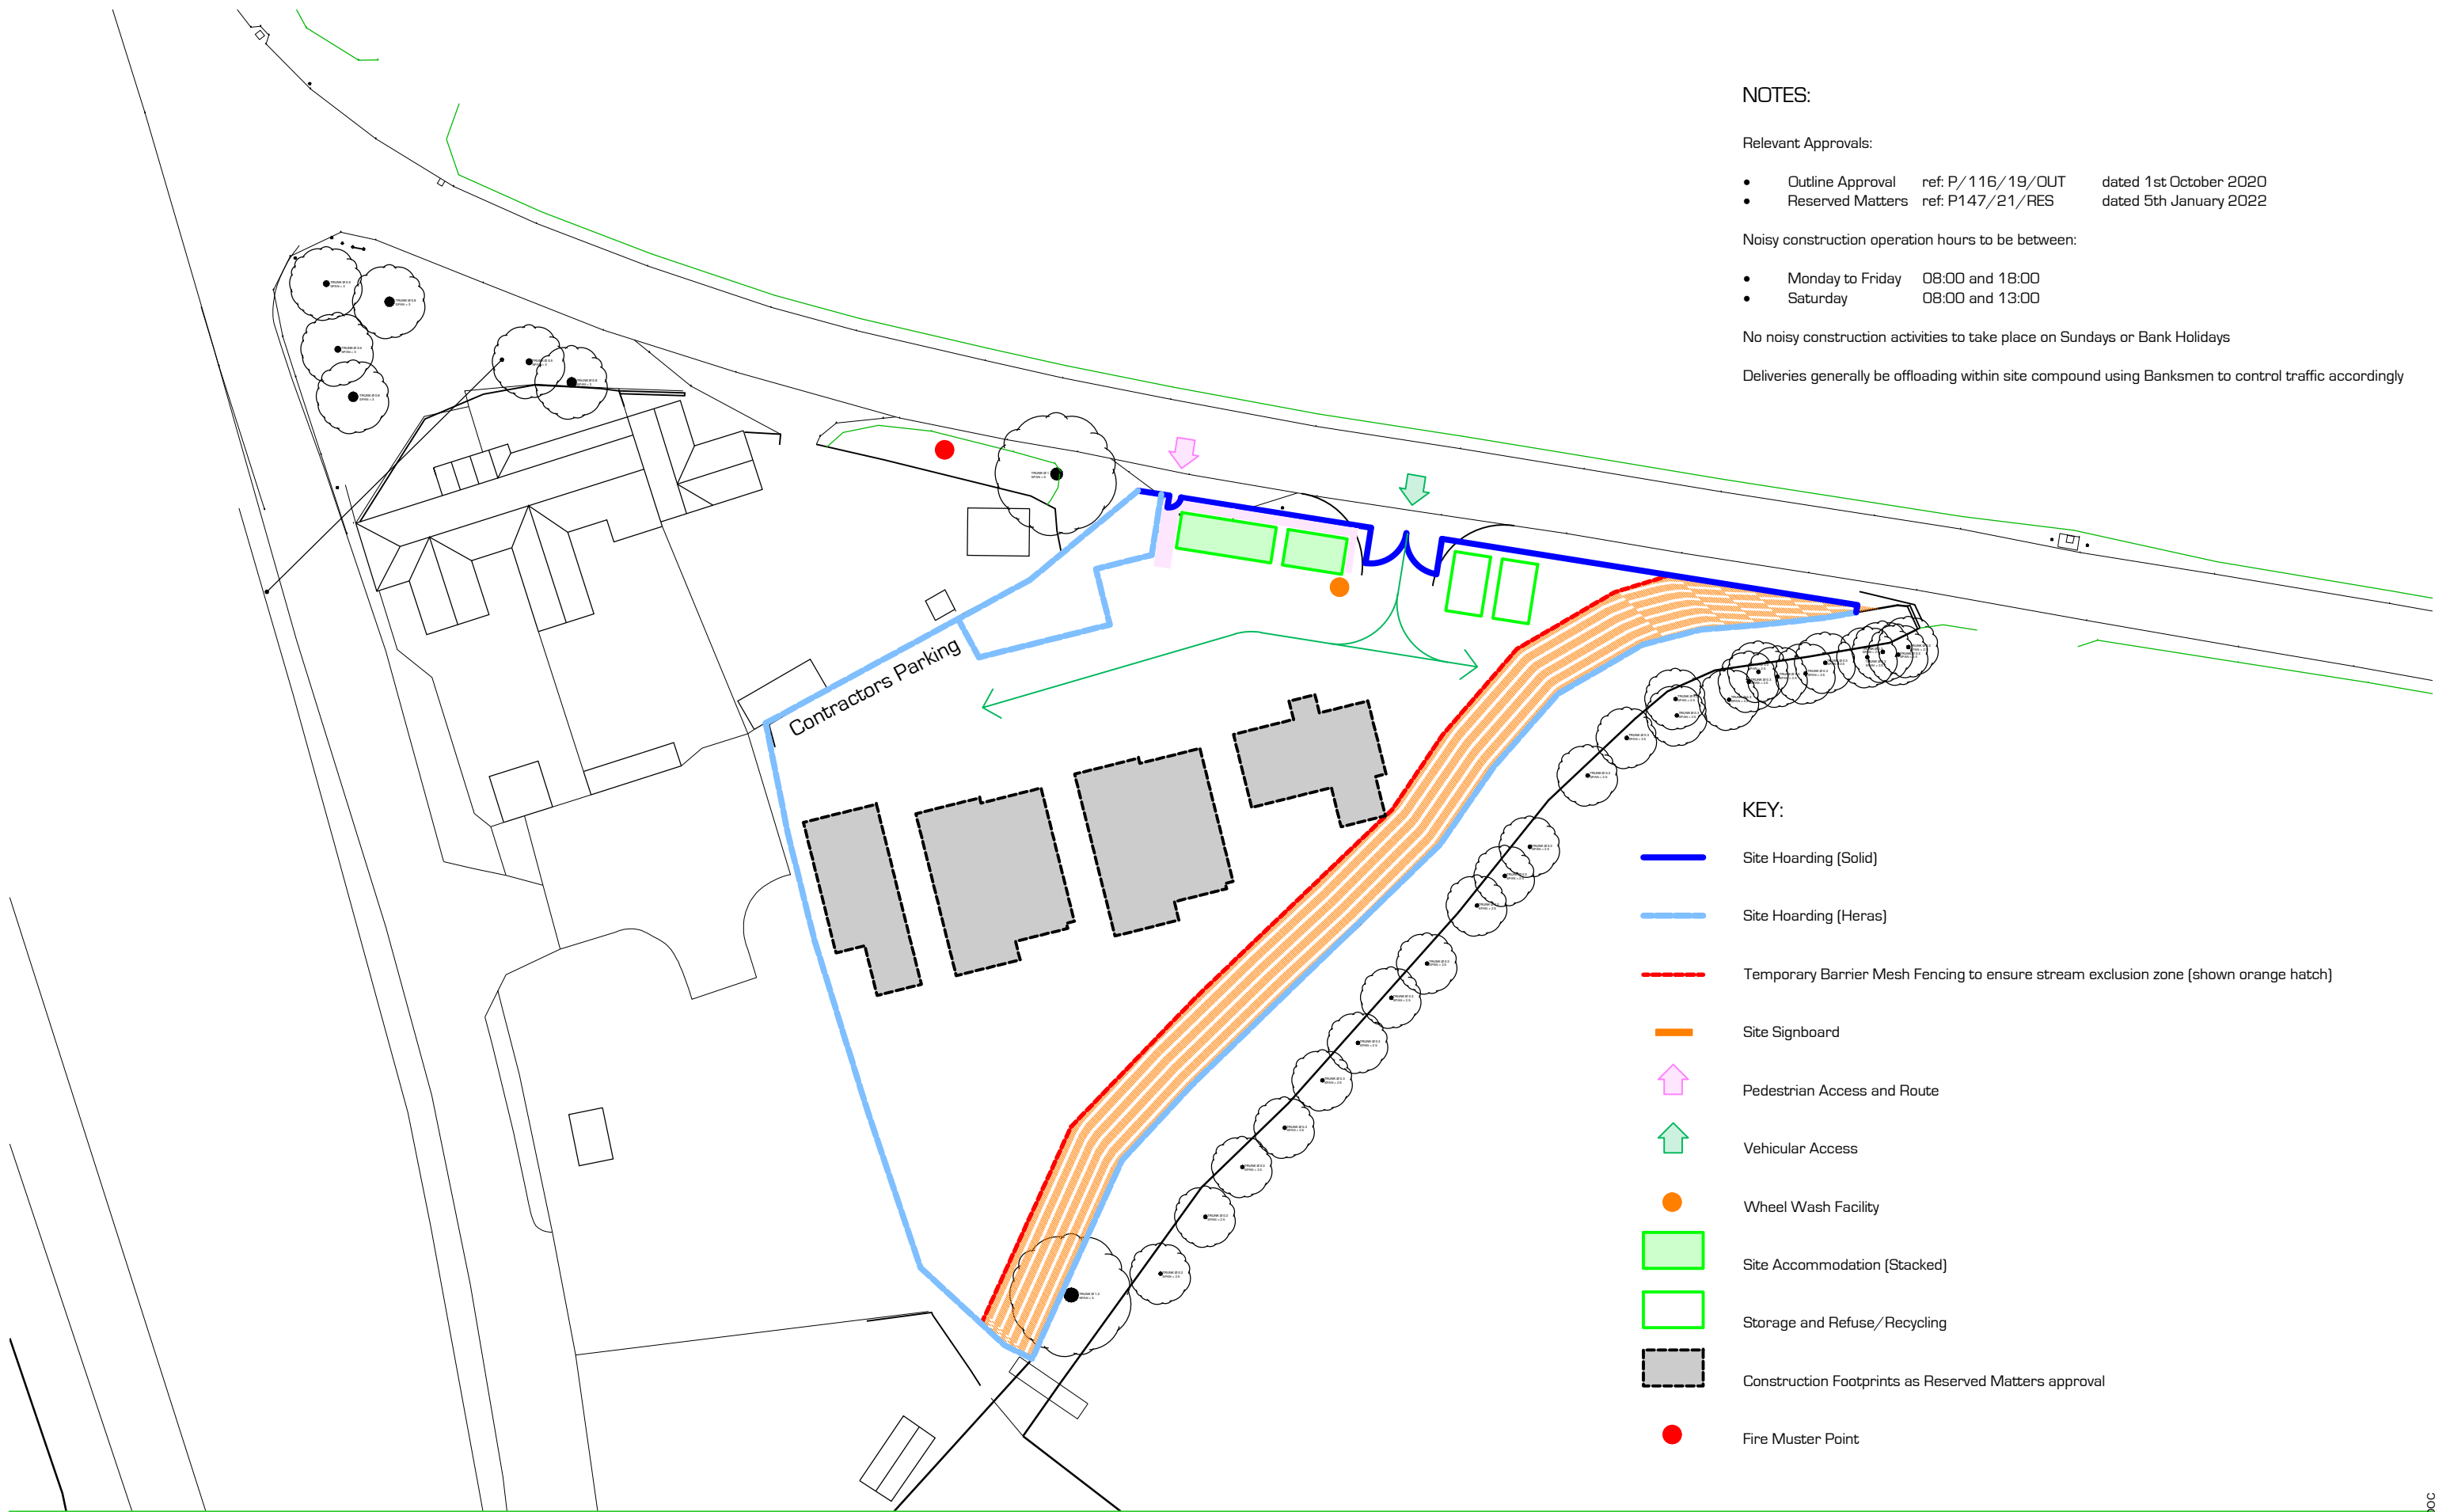

Rev A - Tree protection added

Dwg Ref : CMP-01A

Date : Jan 22

Project : Land Adjacent to Seftor School House, Seftor Road, Bognor Regis

Title : Construction Management Plan



25a New Broadway Worthing Sussex BN11 4HP
T: 01903 608448 V: alcovearchitecture.co.uk