


HOUSE B
KITCHEN
GARDEN B

SIDE
GARDEN B

HOUSE A
KITCHEN
GARDEN A

FRONT
GARDEN A

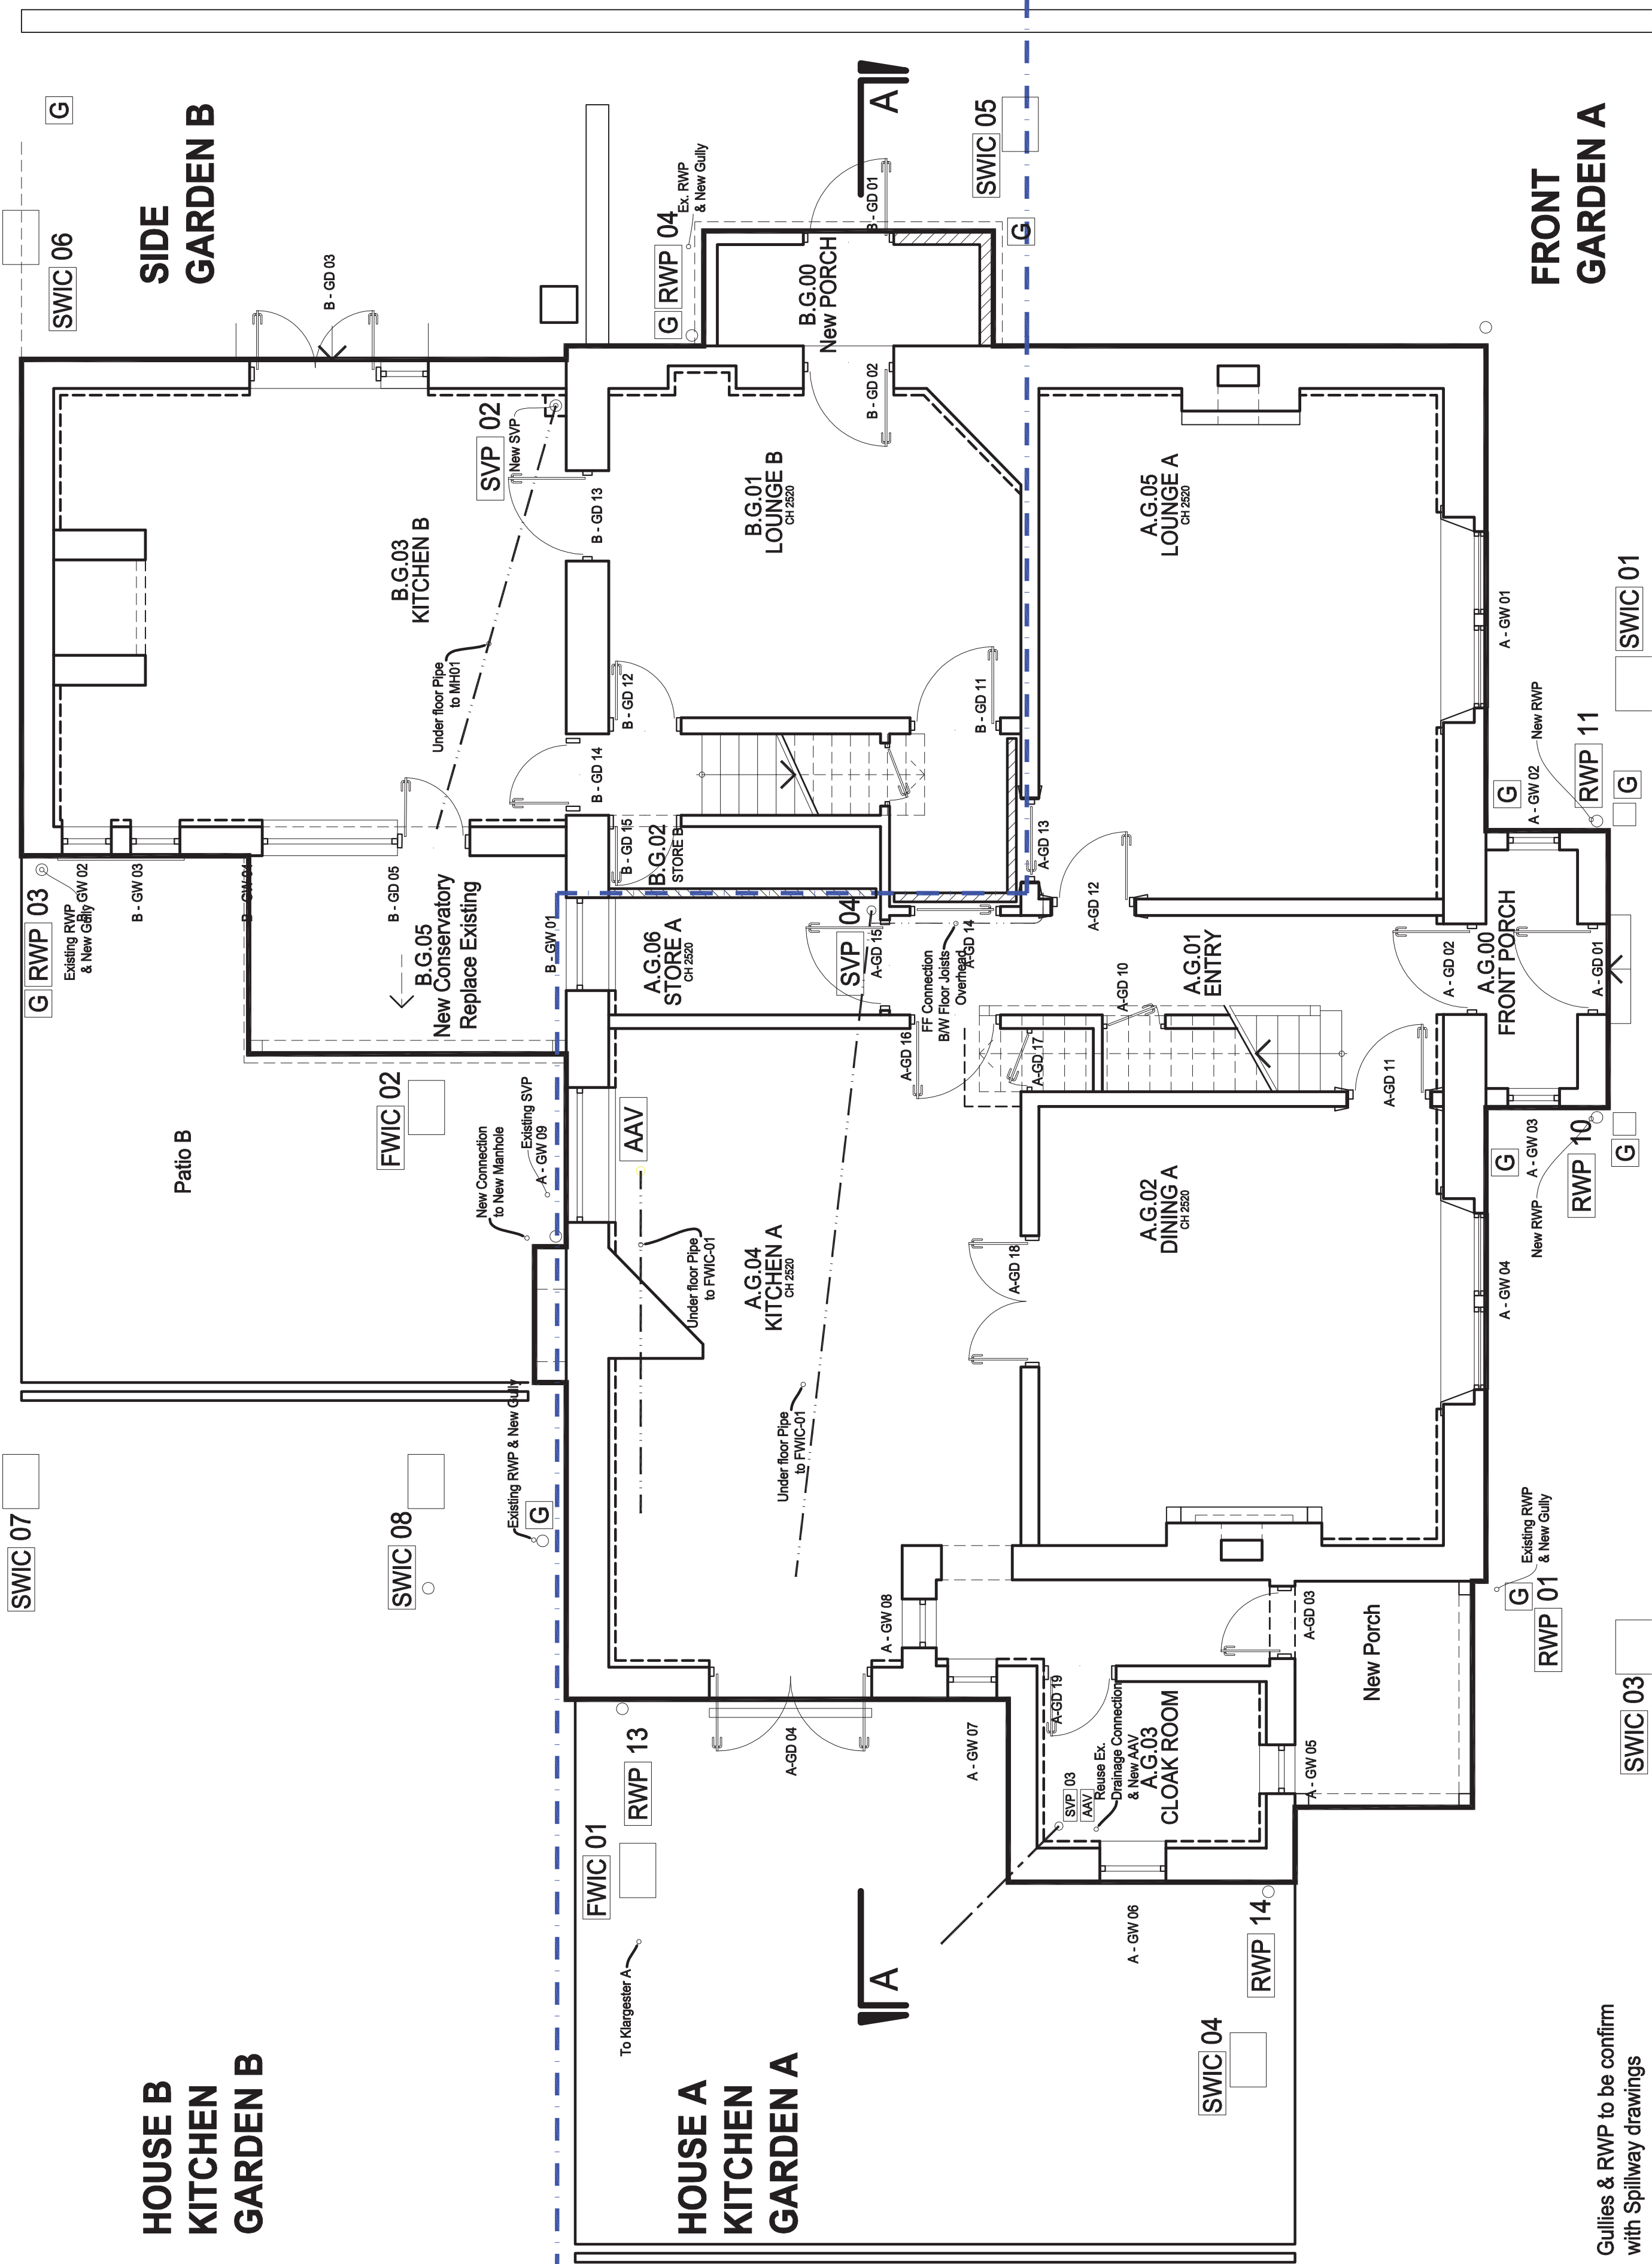

Gullies & RWP to be confirm
with Spillway drawings




Architect @
Buildingdoctors.co.uk
Office: 137, ENT 1QT
0208 363 5764
RIBA

Disclaimer:
No Reproduction without Consent
Do not Scale from this Drawing
Only use Dimensions Shown
Dims & Areas accurate to 5%
© Copyright 2021 Building Doctors

Date	Amendments	Ve.	In.	Date	Amendments	Ve.	In.

Project	Title	GF Plan
Pennicotts Farm PO20 1LN	RWP	Mr. S.
☐ Draft ☒ Planning ☐ Tender	☐ B. Control ☐ Other	Cox-Rusbridge

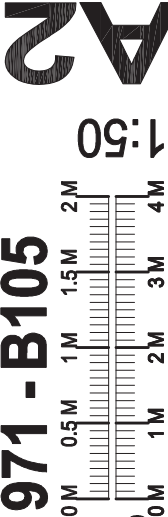

A2