


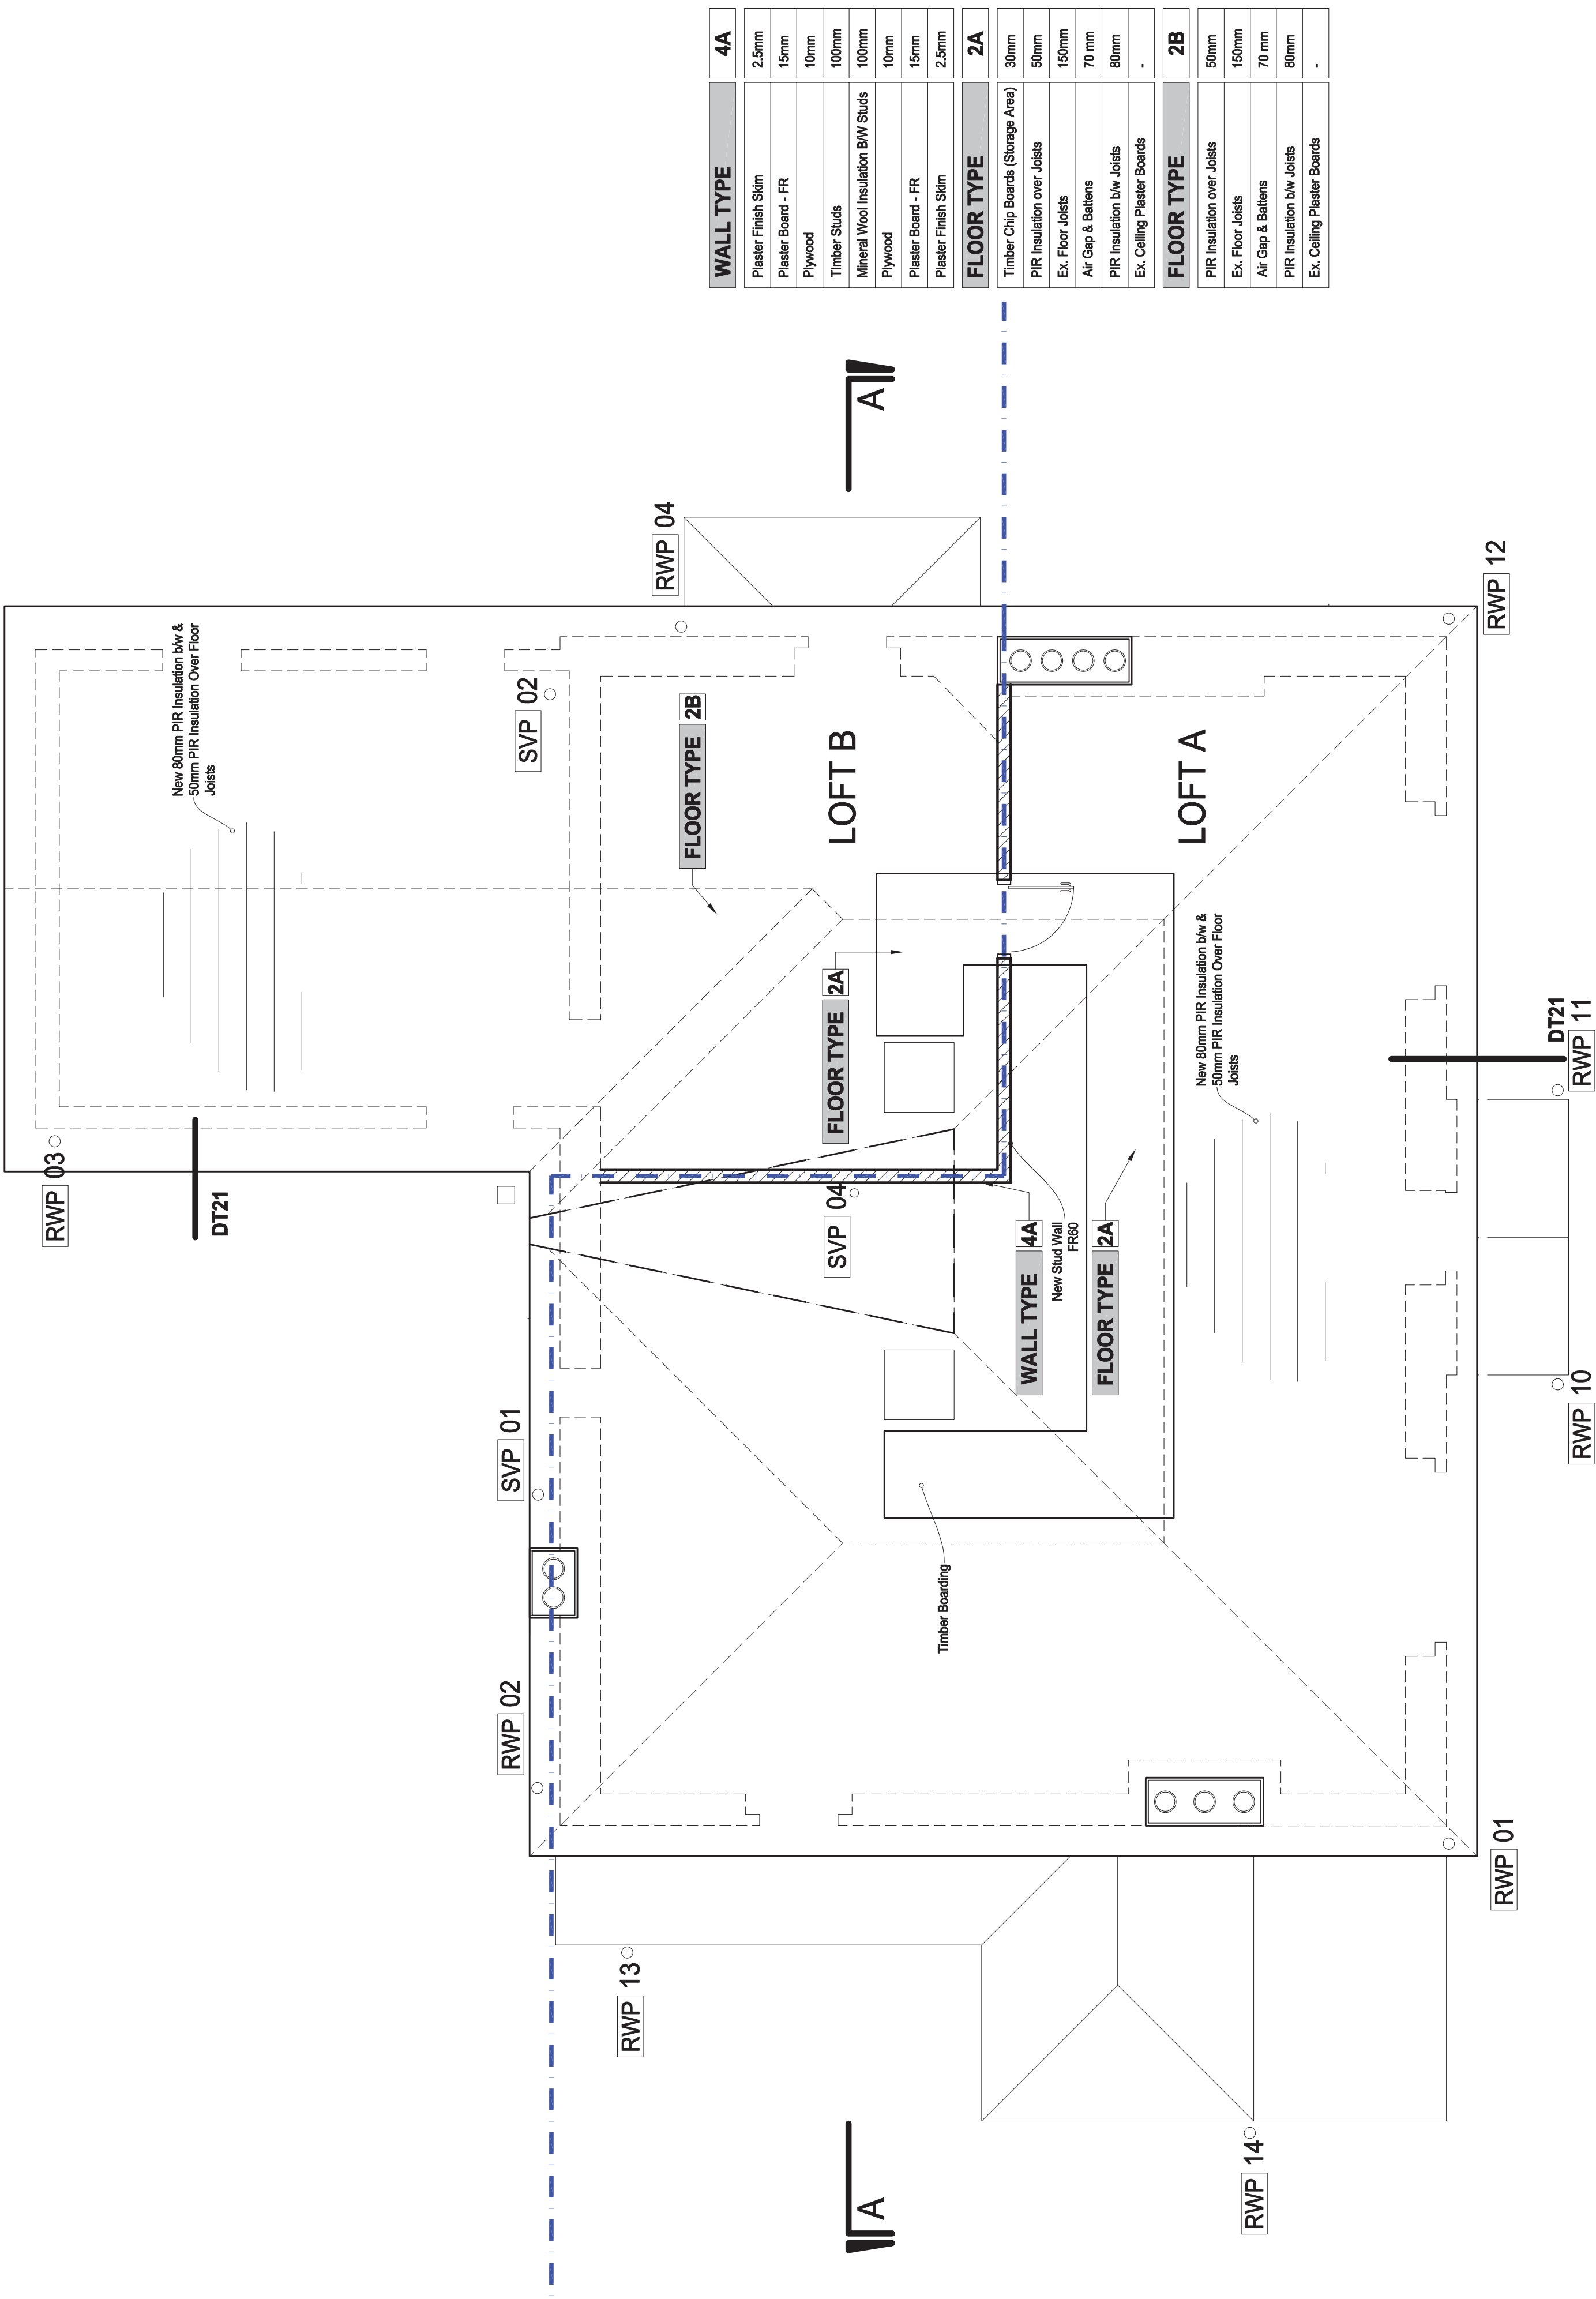

WALL TYPE	4A
Plaster Finish Skim	2.5mm
Plaster Board - FR	15mm
Plywood	10mm
Timber Studs	100mm
Mineral Wool Insulation BWL Studs	100mm
Plywood	10mm
Plaster Board - FR	15mm
Plaster Finish Skim	2.5mm

FLOOR TYPE	2A
Timber Chip Boards (Storage Area)	30mm
PIR Insulation over Joists	50mm
Ex. Floor Joists	150mm
Air Gap & Battens	70 mm
PIR Insulation b/w Joists	80mm
Ex. Ceiling Plaster Boards	-

FLOOR TYPE	2B
PIR Insulation over Joists	50mm
Ex. Floor Joists	150mm
Air Gap & Battens	70 mm
PIR Insulation b/w Joists	80mm
Ex. Ceiling Plaster Boards	-