


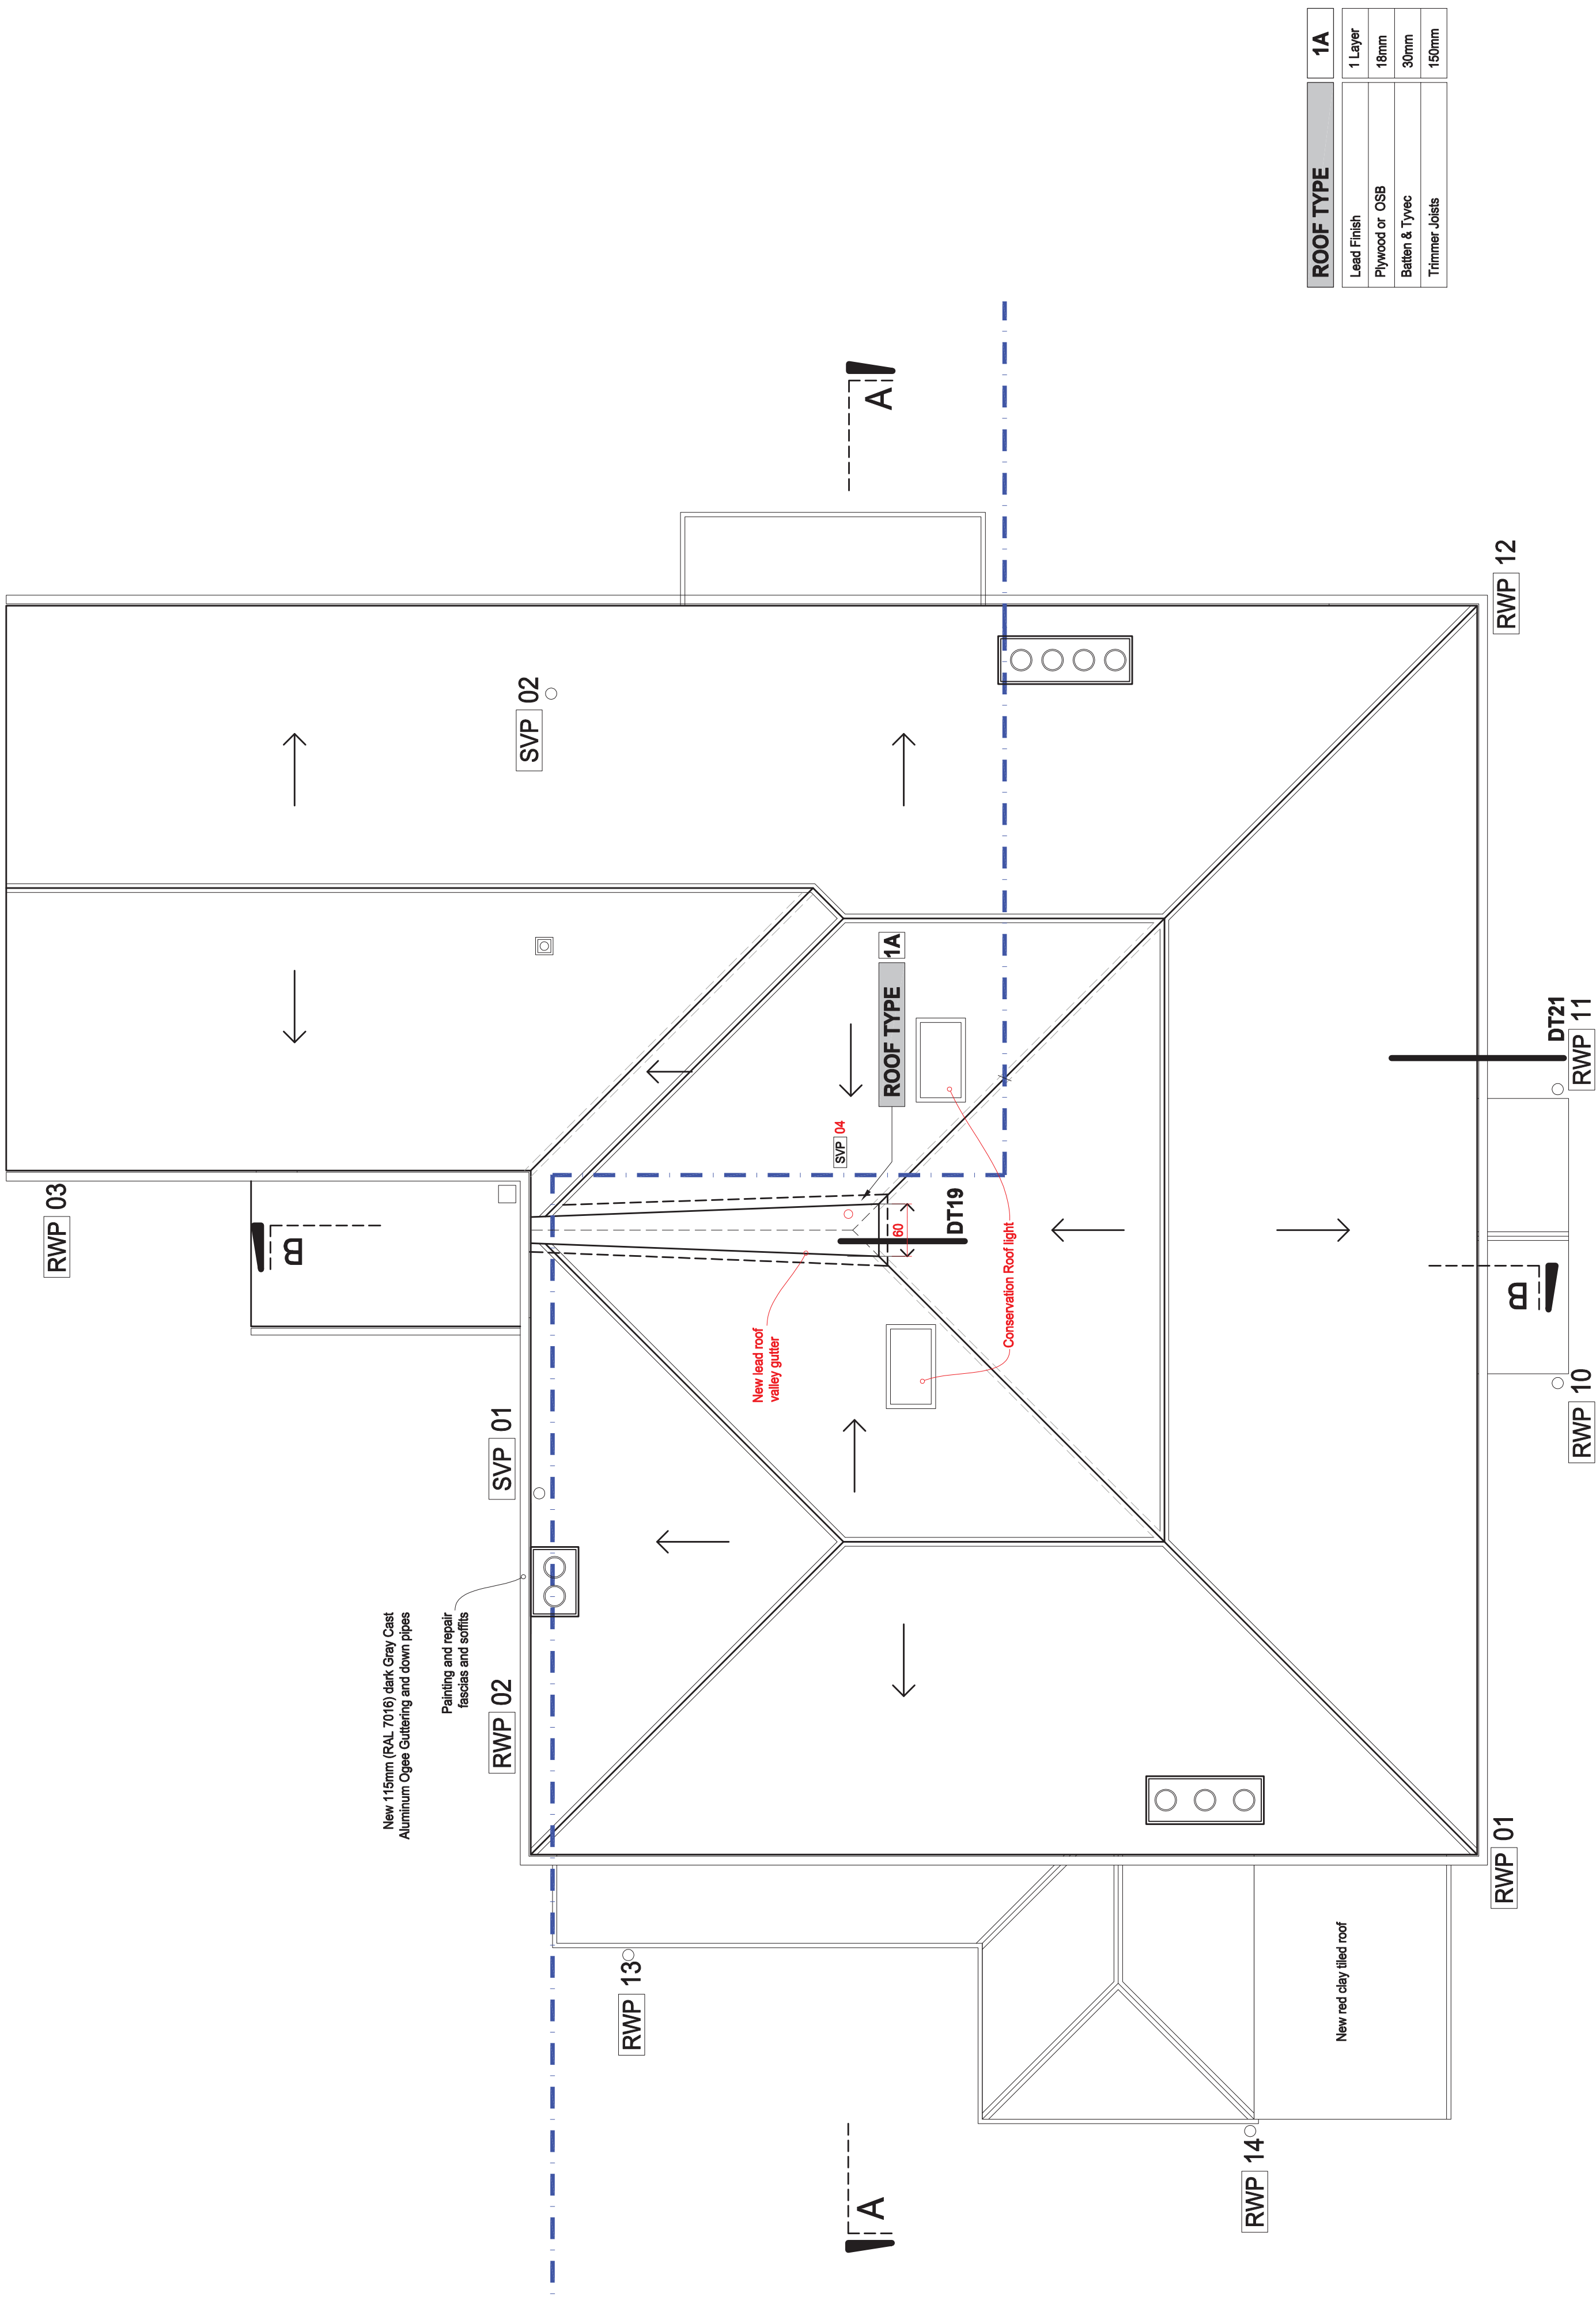

ROOF TYPE	1A
Lead Finish	1 Layer
Plywood or OSB	18mm
Batten & Tyvec	30mm
Trimmer Joists	150mm