


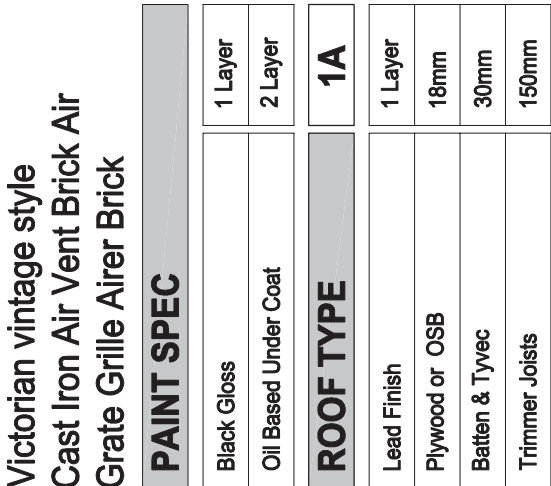

PAINT SPEC	
Black Gloss	1 Layer
Oil Based Under Coat	2 Layer
ROOF TYPE	
Lead Finish	1 Layer
Plywood or OSB	18mm
Batten & Tyvec	30mm
Trimmer Joists	150mm

Amendments	Ve	In	Date	Amendments
Notes Added	A	FR		
Alterations added as Highlighted Notes	B	FR		
Floor Vents Altered	C	FR		
Notes Added	D	CA		
Roof notes changed	E	CA		
RWP added				

Project	Pennicotts Farm	Title	Front Elevation
	PO20 1LN	Client	Mr. S. Cox-Rusbridge
	☐ Draft ☒ Planning ☐ Tender	☐ B. Control ☒ Constr. ☐ Other	PROPOSED