


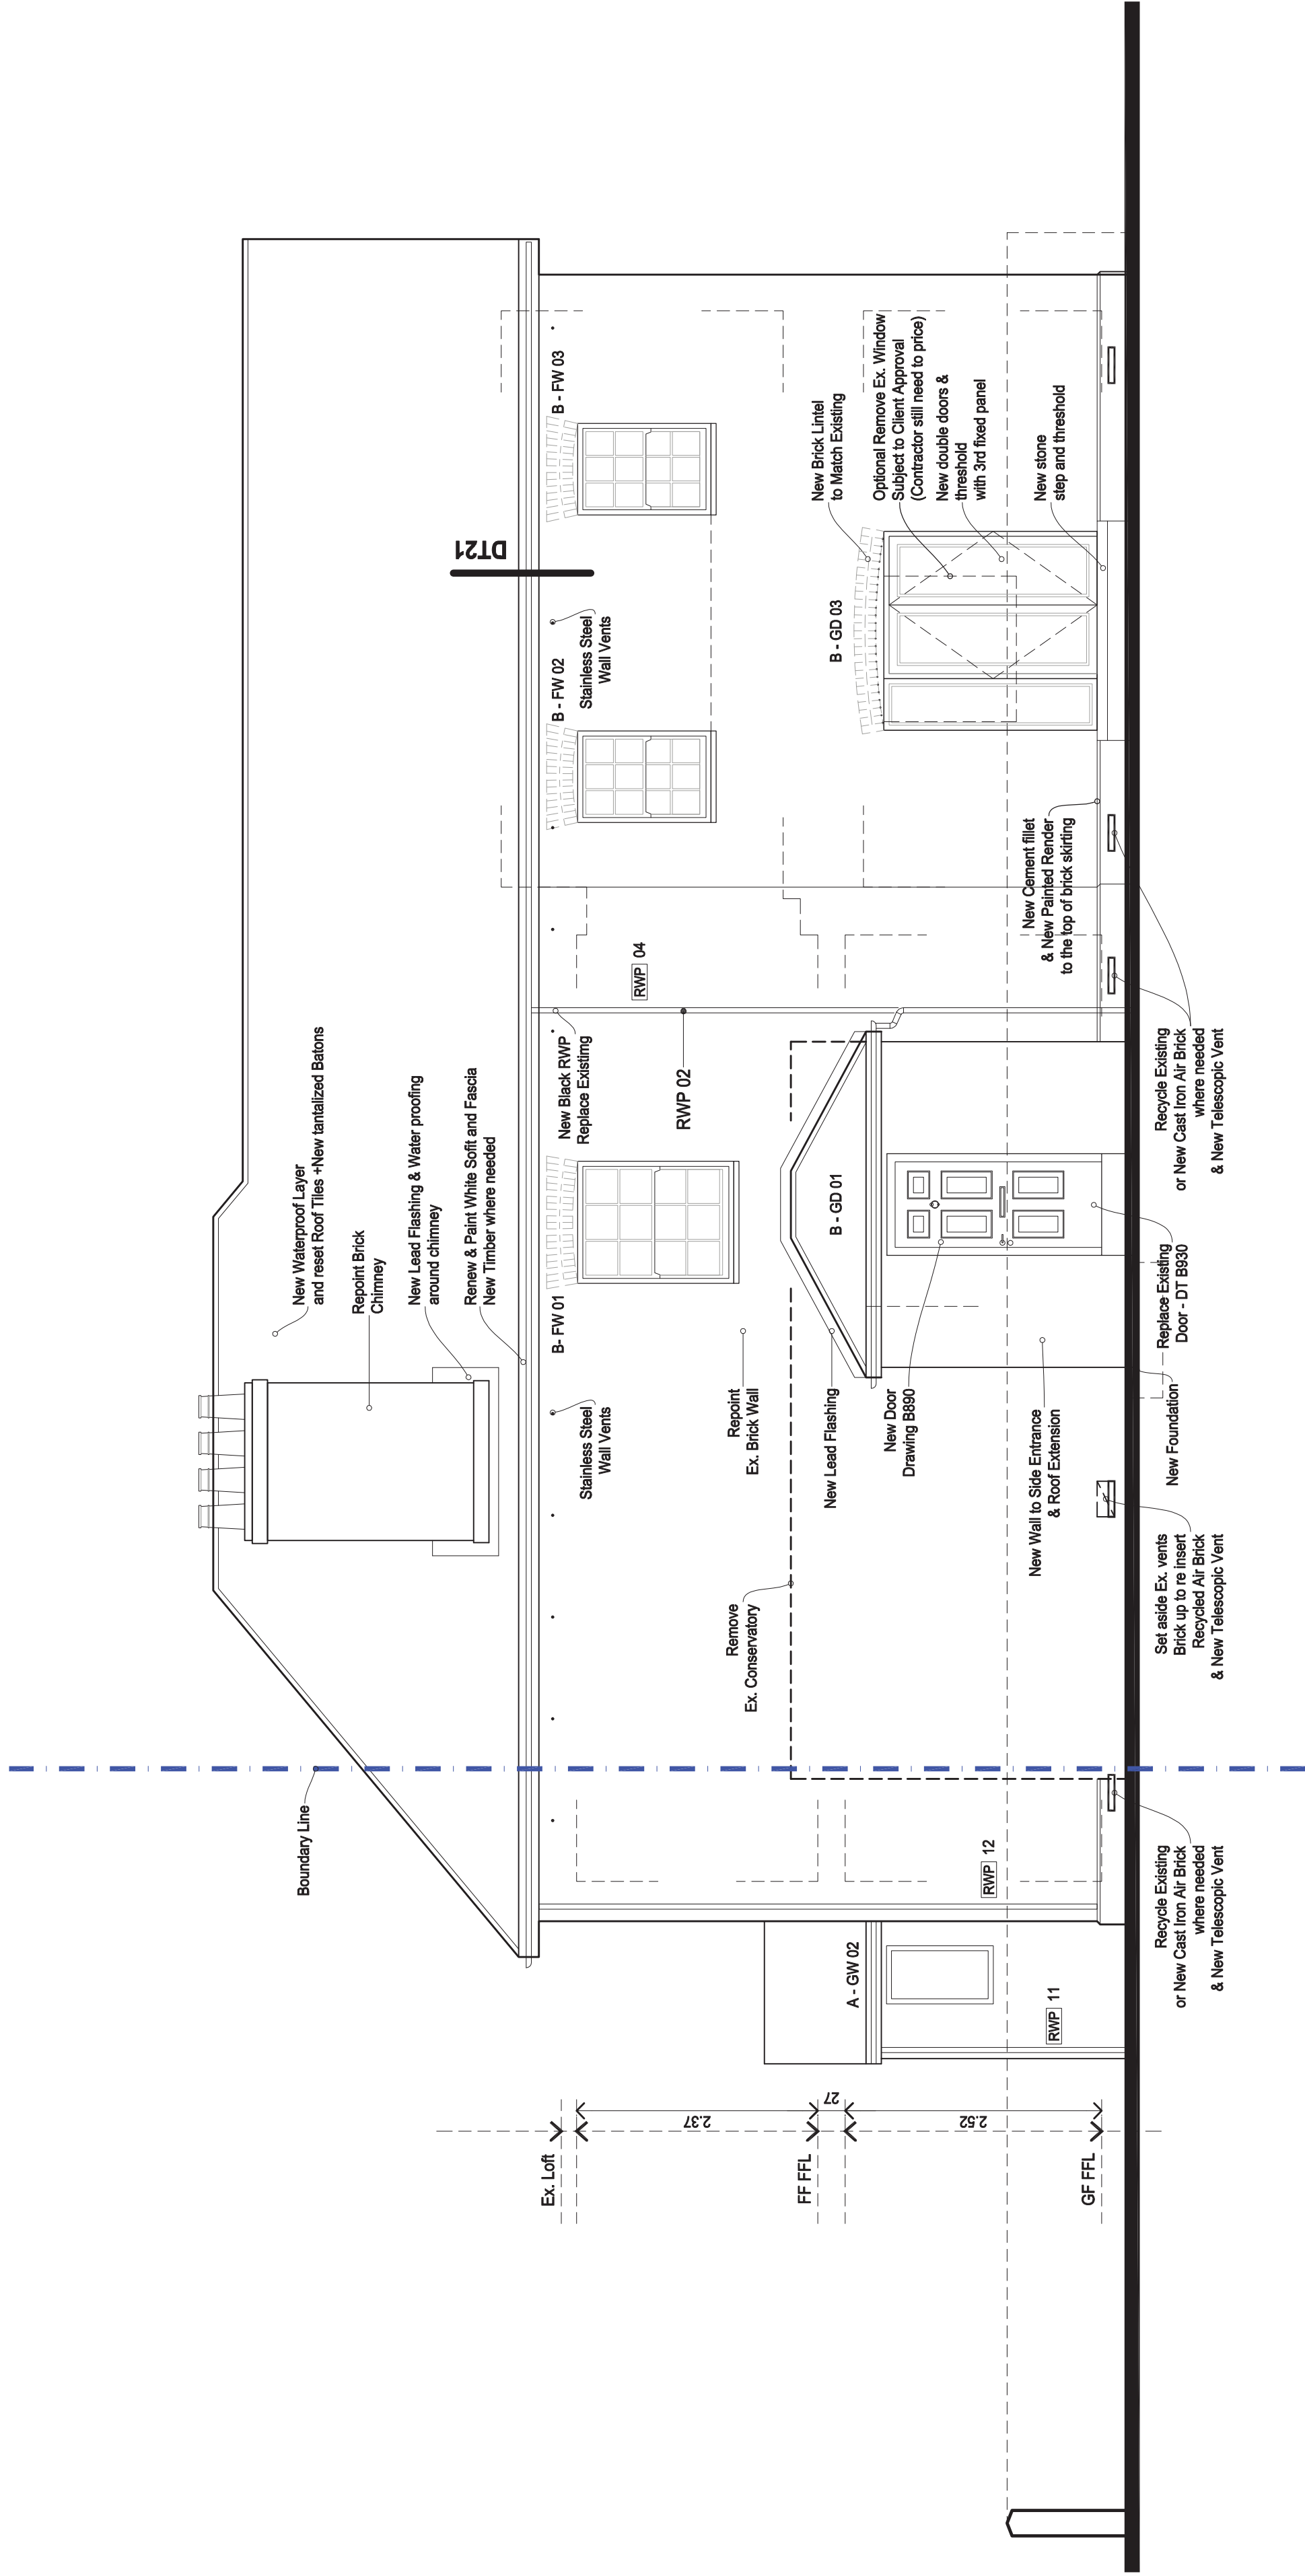

PAINT SPEC	
Black Gloss	1 Layer
Oil Based Under Coat	2 Layer
ROOF TYPE	
1A	
Lead Finish	1 Layer
Plywood or OSB	18mm
Batten & Typec	30mm
Trimmer Joists	150mm



Architect @
Buildingdoctors.co.uk
Office: 137, ENT 1QT
0208 363 5764

RIBA 

Disclaimer:
No Reproduction without Consent
Do not Scale from this Drawing
Only use Dimensions Shown
Dims & Areas accurate to 5%

© Copyright 2021 Building Doctors

Date	Amendments	Ve.	In.	Date	Amendments	Ve.	In.	Project	Title	Side Elevation
05.05.21	Notes Added	A	FR						Pennicotts Farm	PROPOSED
14.07.21	Alterations added as Highlighted Notes	B	FR						PO20 1LN	
27.07.21	Floor Vents Altered, Notes Added	C	FR							Mr. S.
08.10.21	Roof notes changed, remove coal store	D	CA					☐ Draft	☒ Planning	☐ B. Control
15.10.21	RWP added	E	CA					☐ Tender	☐ Constr.	☐ Other
									Client	Cox-Rusbridge

971 - B610 E

1:50

0 M 0.5 M 1 M 1.5 M 2 M

0 M 1 M 2 M 3 M 4 M