
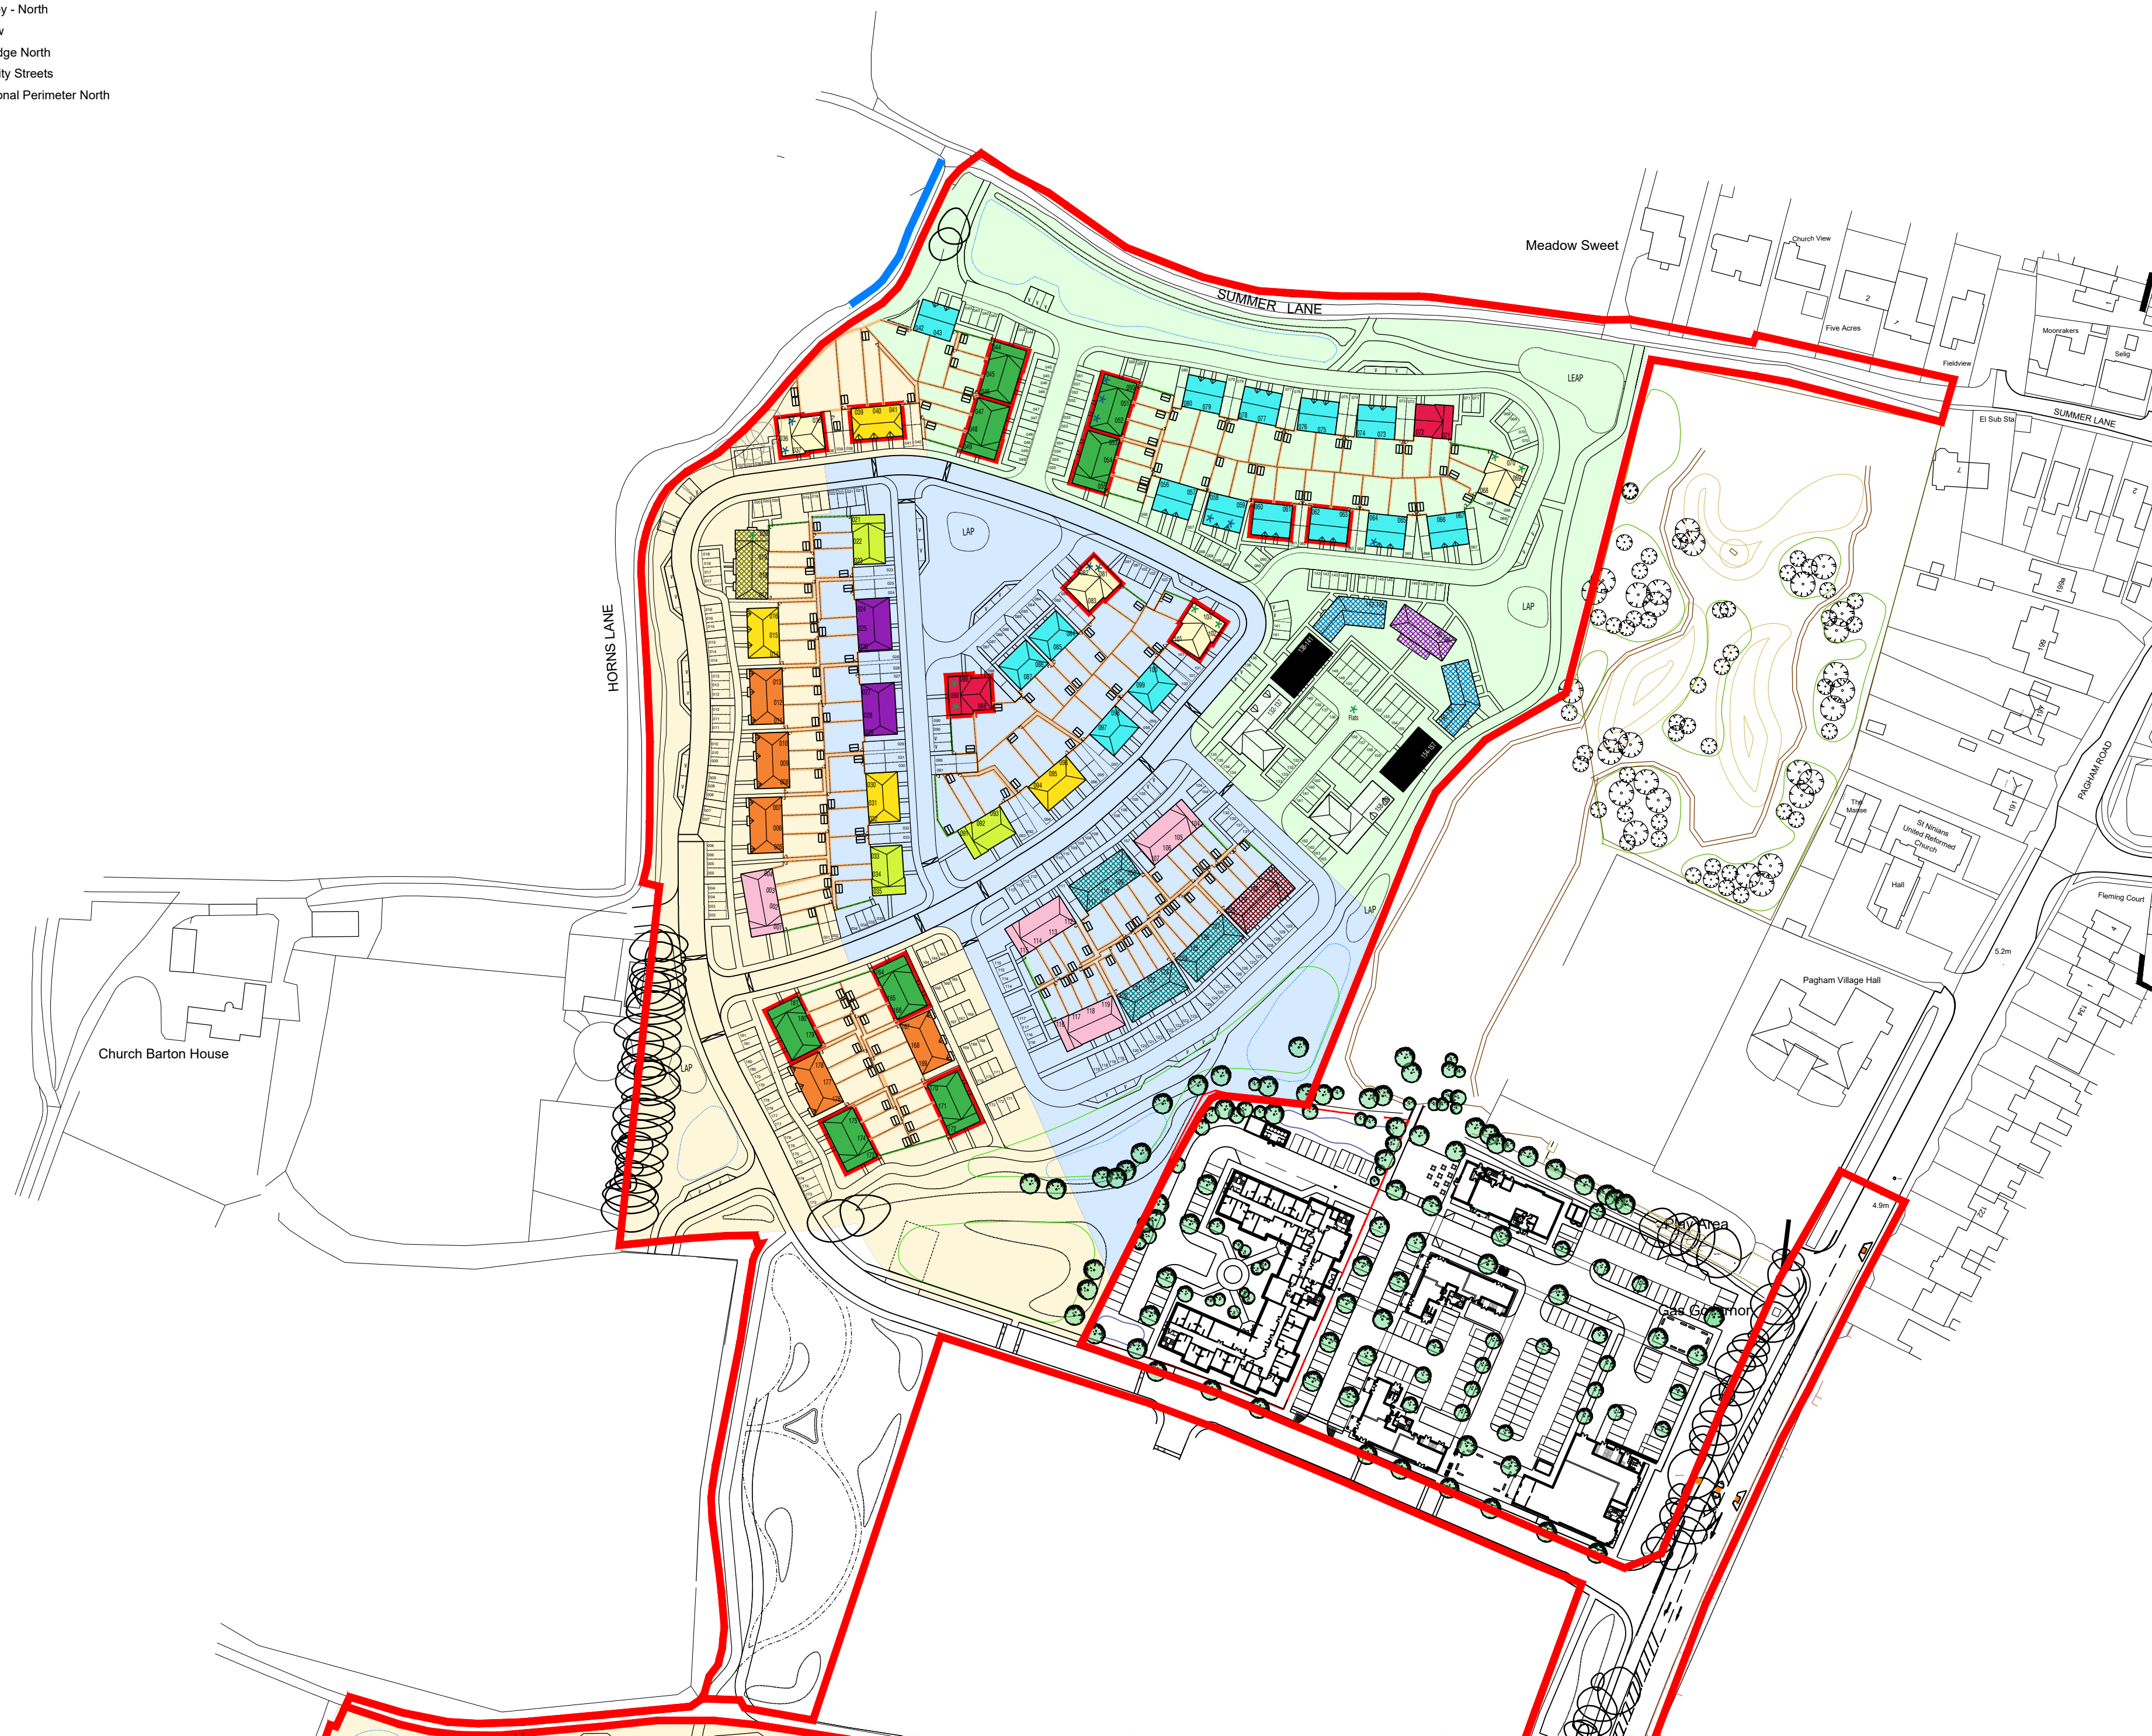


Character Area Key - North

- CA1: Park View
- CA2a: Rural Edge North
- CA3: Community Streets
- CA4b: Transitional Perimeter North

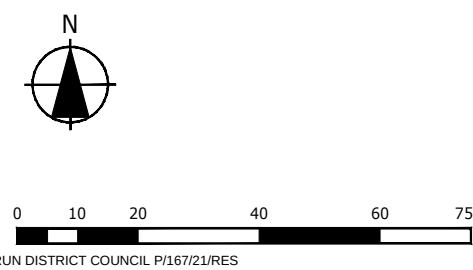

Please Note:

This drawing must only be scaled for planning purposes, dimensions to be checked on site and any discrepancies are to be highlighted to the Architect prior to construction.

Prior to the commencement of any works, the Contractor is to check and / or determine all construction details including checking existing site levels and dimensions.

This drawing is to be read in conjunction with all other project drawings, construction notes and / or project specifications including those by other project consultants and specialists. All discrepancies should be reported immediately.

Design subject to detail development / approval.
Measurements and accommodation schedules subject to amendments following coordinated input by others.
Costings cannot be finalised until approval / confirmation by relevant authorities and Client.

House Type Key:

- HT A 110sqm (128sqm Integral Garage)
- HT B 128sqm
- HT C 145sqm
- HT D 137sqm
- HT E 130sqm
- HT F 112sqm
- HT G 117sqm

Block Key:

- Block A
- Block B
- Block C
Key Building

- 1.8m Brick Wall
- 1.8m CBF
- Garden Area

Outline border showing northern extent of site only. For southern house type key plan, see drawing 21.129.65.



Rev.	Description	DATE	DB / CB
Date		Nov' 21	
Drawn By/Checked By		DY / HJE	
Scale		1:1250 @ A2	
Revision			
-			
Project			
Land West of Pagham Road Pagham			
Title			
Northern House Type Key Plan with Boundary Treatment and Garden Sizes			
Dwg#			
21.129.64			
Status			
Planning			

hgp

Furzehall Farm, Wickham Road
Fareham, Hampshire
PO16 7JH

01329 283 225
email@hgp-architects.co.uk
www.hgp-architects.co.uk

HGP Architects Ltd.
Copyright Reserved

Unit 1, Station Industrial Park
Duncan Road, Park Gate
Hampshire, SO31 1BX

PAGHAM HOMES