




Front Elevation  
1 : 100




Rear Elevation  
1 : 100



Level 01-First Floor (Plots 293-295)  
1 : 100

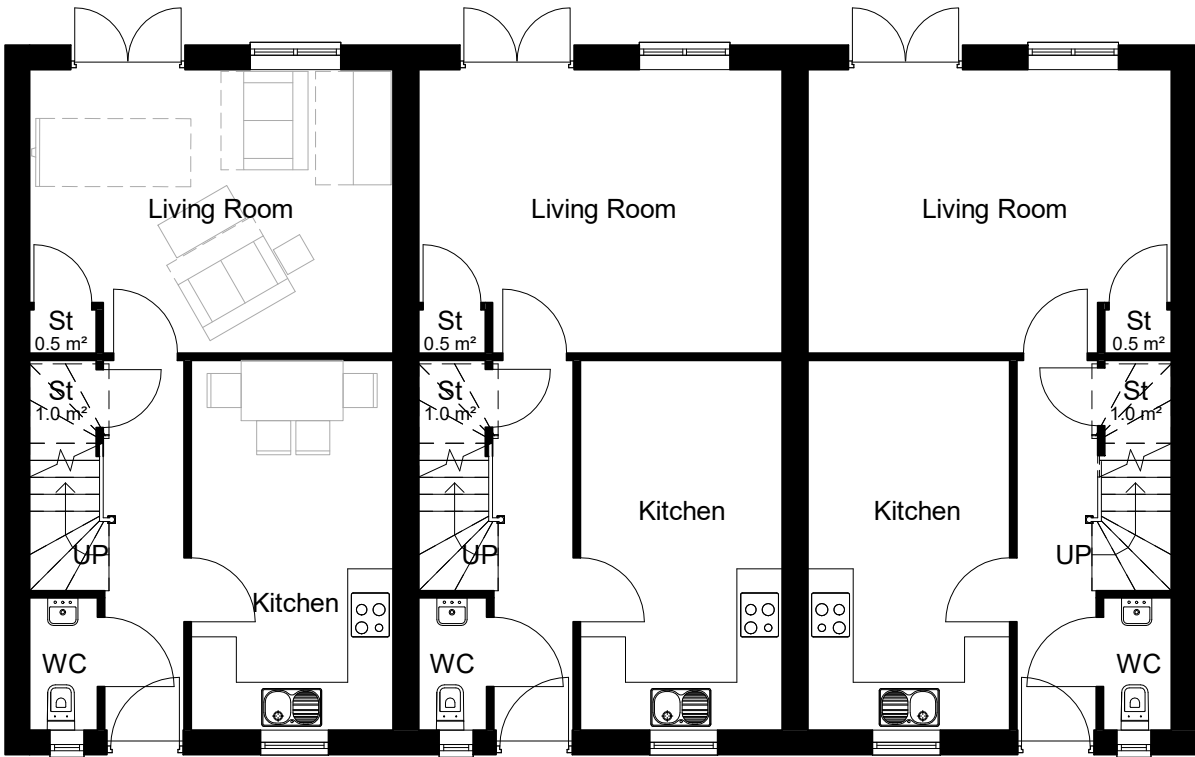

Level 00-Ground Floor  
1 : 100

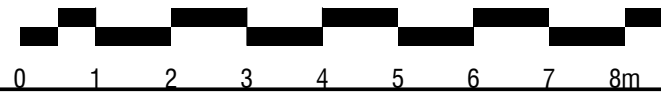

Please Note:

Drawing to be scaled for planning purposes only, dimensions to be checked on site and any discrepancies are to be highlighted to the Architect prior to construction.

Topographical / Ordnance Survey information shown has been prepared by a third party, HGP accept no responsibility for accuracy or completeness of the survey.

This drawing is to be read in conjunction with all other project drawings, construction notes and / or project specifications including those by other project consultants and specialists. All discrepancies should be reported immediately.

Design subject to detail development / approval. Measurements and accommodation schedules subject to amendments following coordinated input by others. Costings cannot be finalised until approval / confirmation by relevant authorities and Client.

| Area Schedule |                       |       |
|---------------|-----------------------|-------|
| Name          | Level                 | Area  |
| 3 Bed Terrace | Level 00-Ground Floor | 42 m² |
| 3 Bed Terrace | Level 01-First Floor  | 42 m² |
|               |                       | 84 m² |

Legend

CA3 : Character Area 3, Community Streets

Handing as follows:

As: 293-295, 331-333

Handed: N/A


\* Obscure glazing



Side Elevation A  
1 : 100



Side Elevation B  
1 : 100

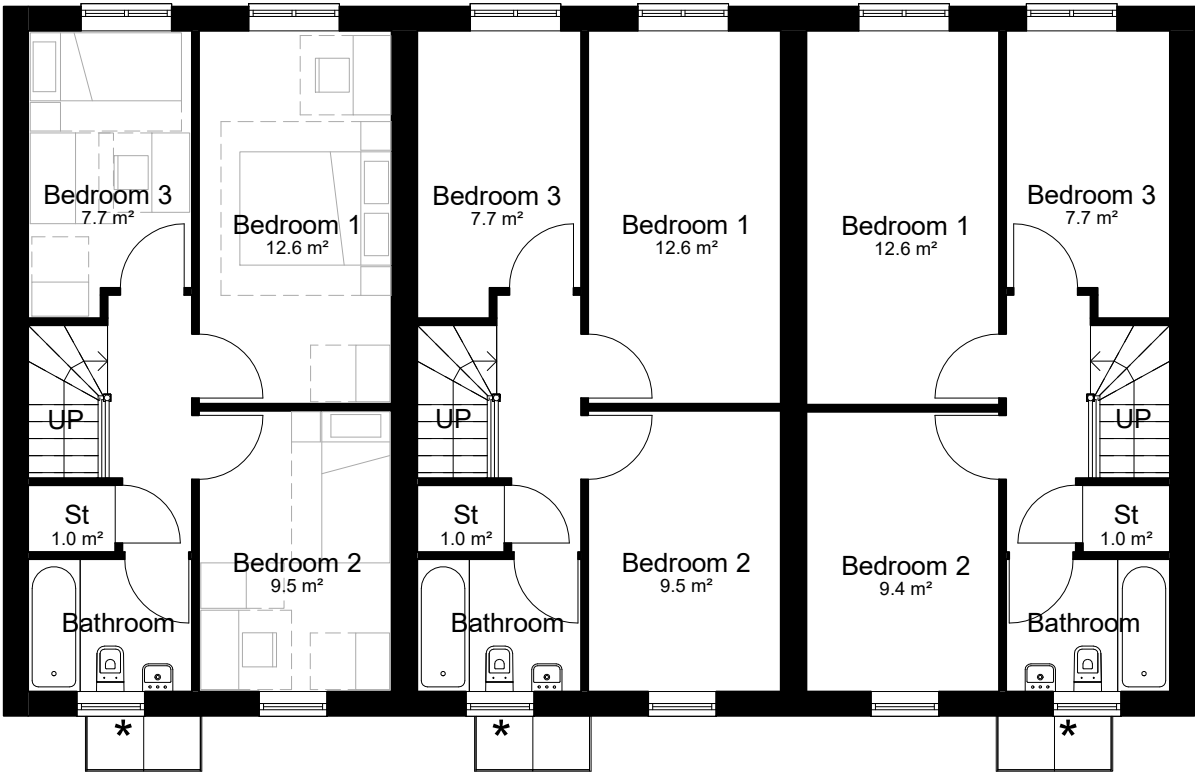

Level 01-First Floor (Plots 331-333)  
1 : 100

| Rev. | Description | DATE | DB | CB |
|------|-------------|------|----|----|
|      |             |      |    |    |

|                     |                                      |
|---------------------|--------------------------------------|
| Date                | Nov '21                              |
| Drawn By/Checked By | DY/ HJE                              |
| Scale               | 1 : 100@ A2                          |
| Revision            |                                      |
| Project             | Land West of Pagham Road, Pagham     |
| Title               | Block B (CA3) - Plans and Elevations |
| Dwg#                | 21.129.18                            |
| Status              | Planning                             |

hgp



Furzehall Farm, Wickham Road  
Fareham, Hampshire  
PO16 7JH  
01329 383 225  
email@hgp-architects.co.uk  
www.hgp-architects.co.uk  
HGP Architects Ltd. Copyright  
Reserved  
Unit 1, Station Industrial Park  
Duncan Road, Park Gate,  
Hampshire, SO31 1BX