


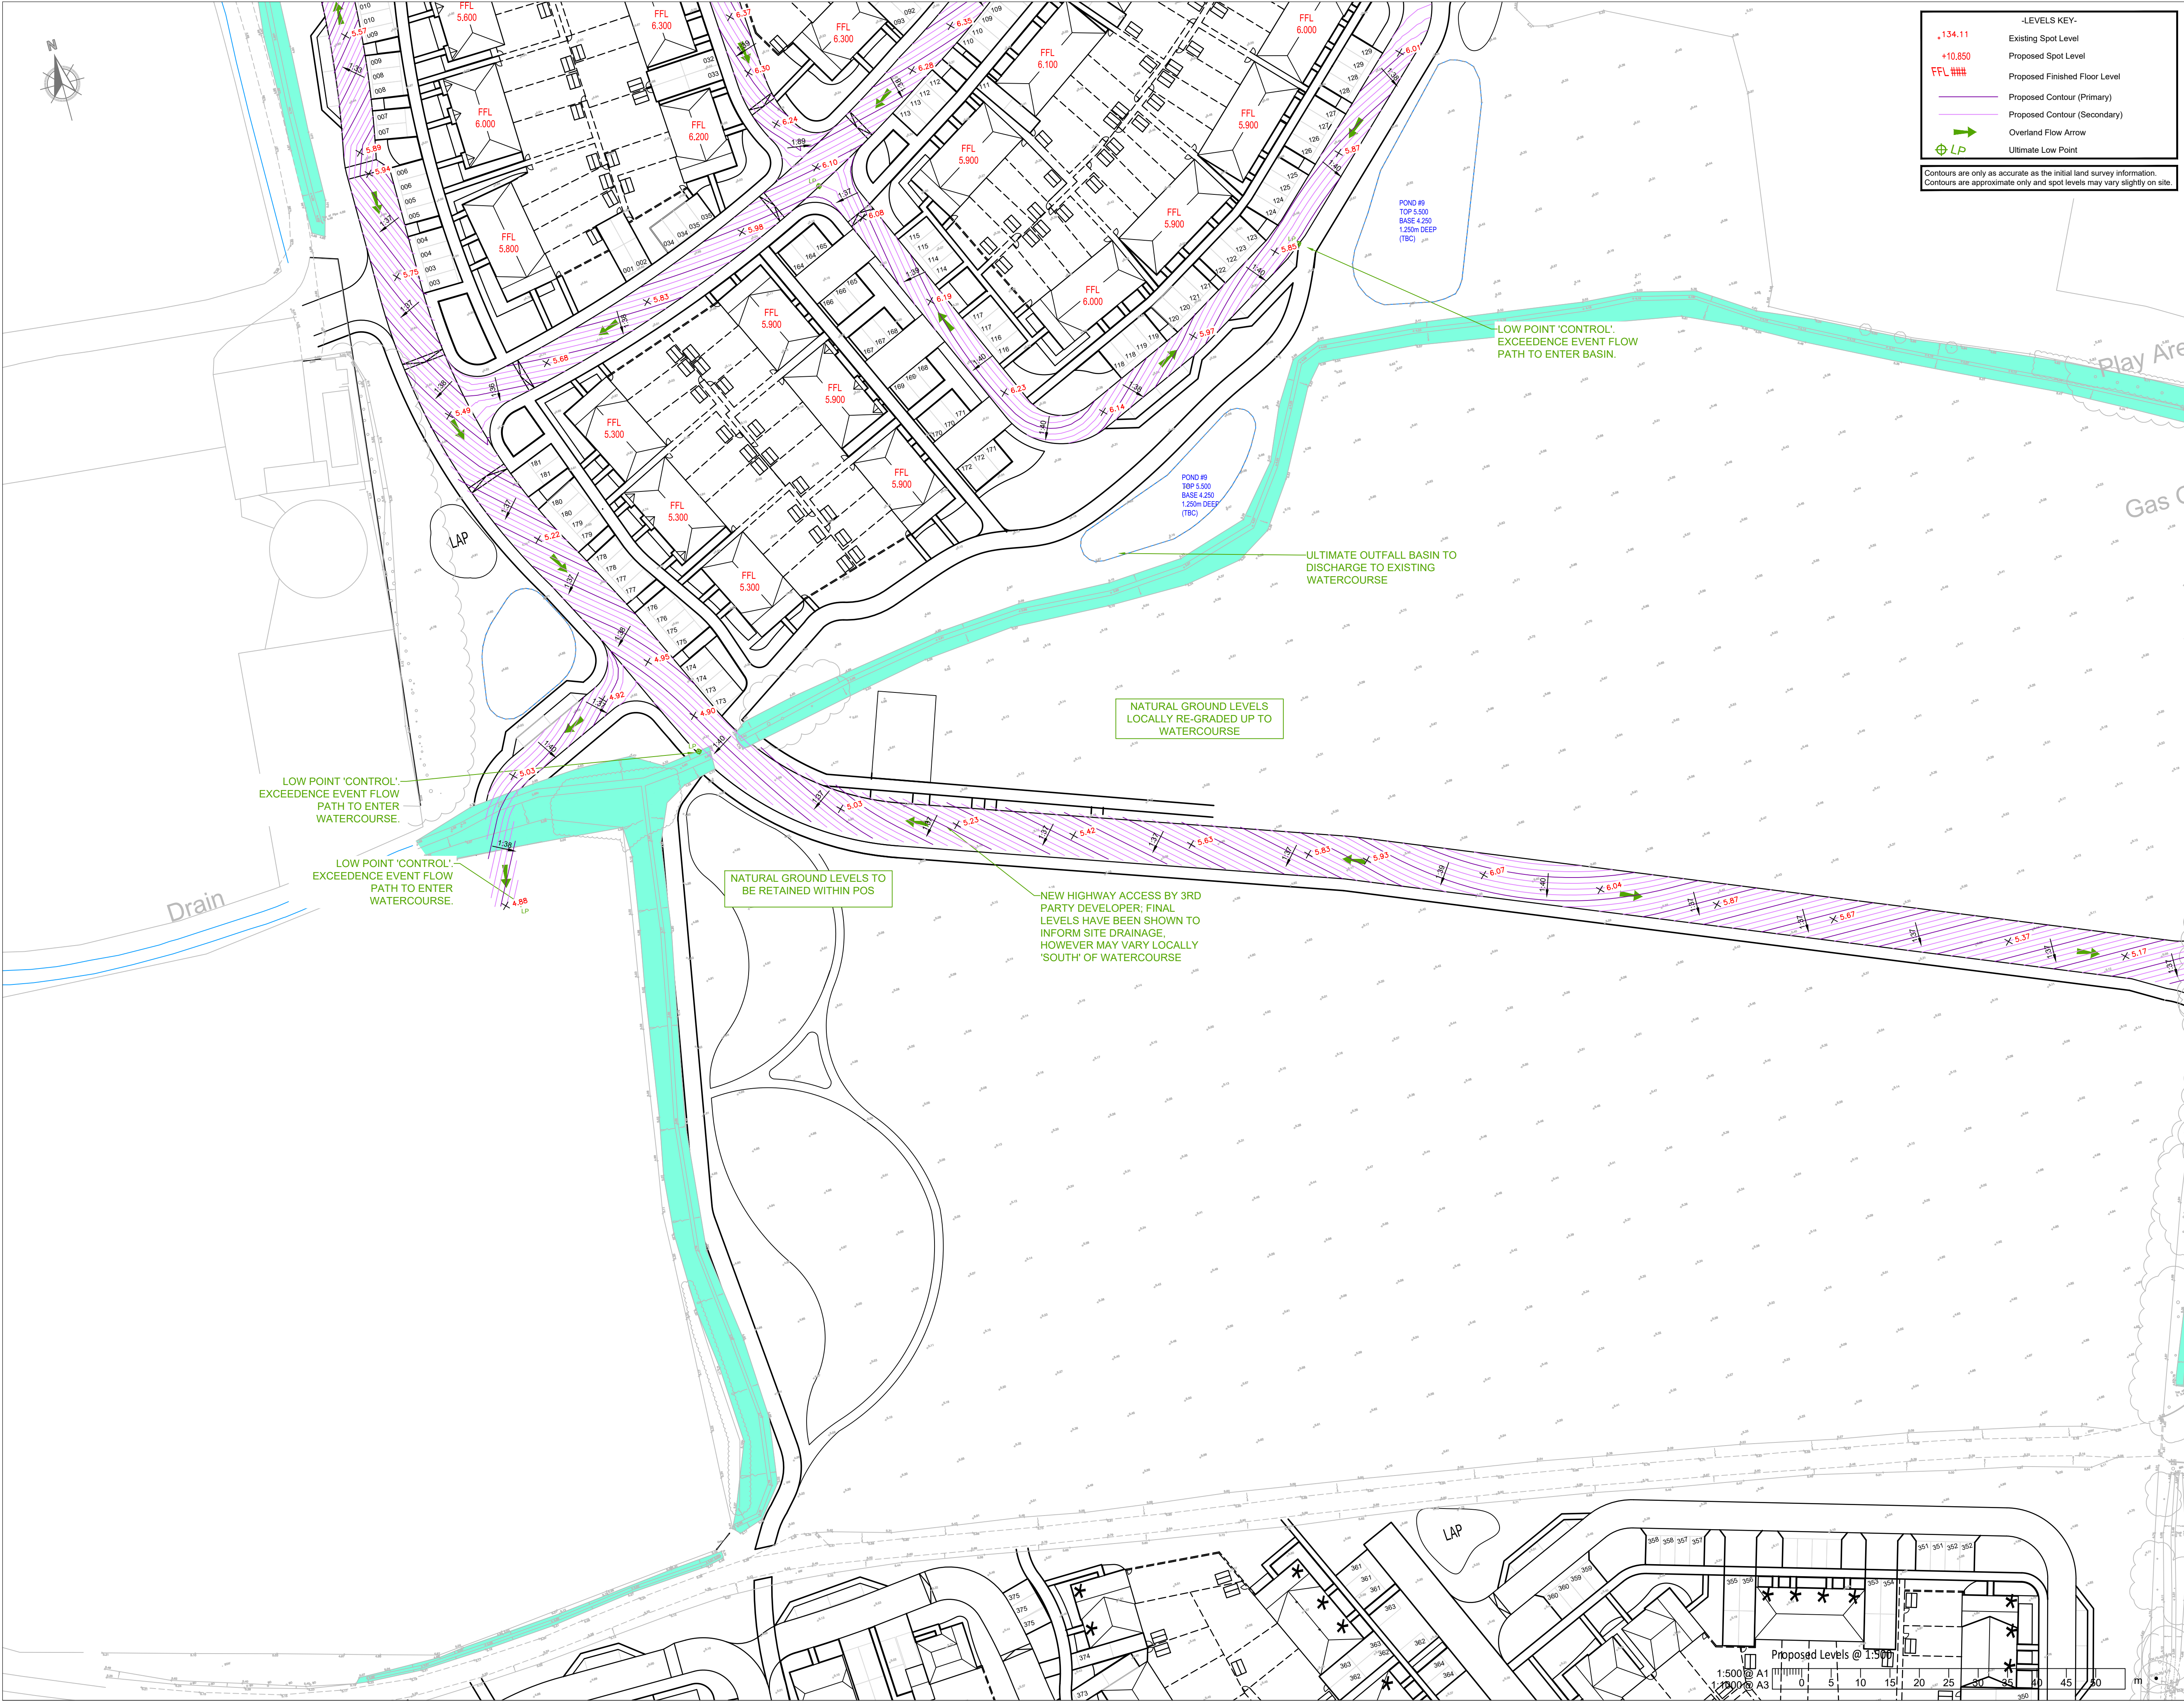

A1

- The electronic information from this drawing can not be guaranteed as dimensionally drawn exact. Figured dimensions must be used for setting out and detailing. Bright Plan Civils logos and company information must be removed from copies if information is re-used.

134.11	Existing Spot Level
+10.850	Proposed Spot Level
FFL ####	Proposed Finished Floor Level
	Proposed Contour (Primary)
	Proposed Contour (Secondary)
	Overland Flow Arrow
	Ultimate Low Point

Contours are only as accurate as the initial land survey information.
Contours are approximate only and spot levels may vary slightly on site.

This map is based on or reproduced from Ordnance Survey material with the permission of Ordnance Survey on behalf of the controller of Her Majesty's Stationary Office (c) Crown Copyright. This drawing is based upon Ordnance Survey mapping - Bright Plan Civils accepts no liability for any inaccuracies with the data. (c) Crown Copyright 2018. All rights reserved. Licence number 100022432

Rev.	Amendments	Date
------	------------	------



www.bpcivils.co.uk enquiries@bpcivils.co.uk

Drawing Status		PLANNING	
Client		Foreman Homes	
Project		Land at Summer Lane Pagham, West Sussex	
Drawing Title			
Proposed Levels & Contours (Northern) Sheet 2 of 2			
Scale	Date	Drawn By	Checked By
1:500	Nov 21	DJL	MJA
Drawing No.			Rev.
D1915-203			B