
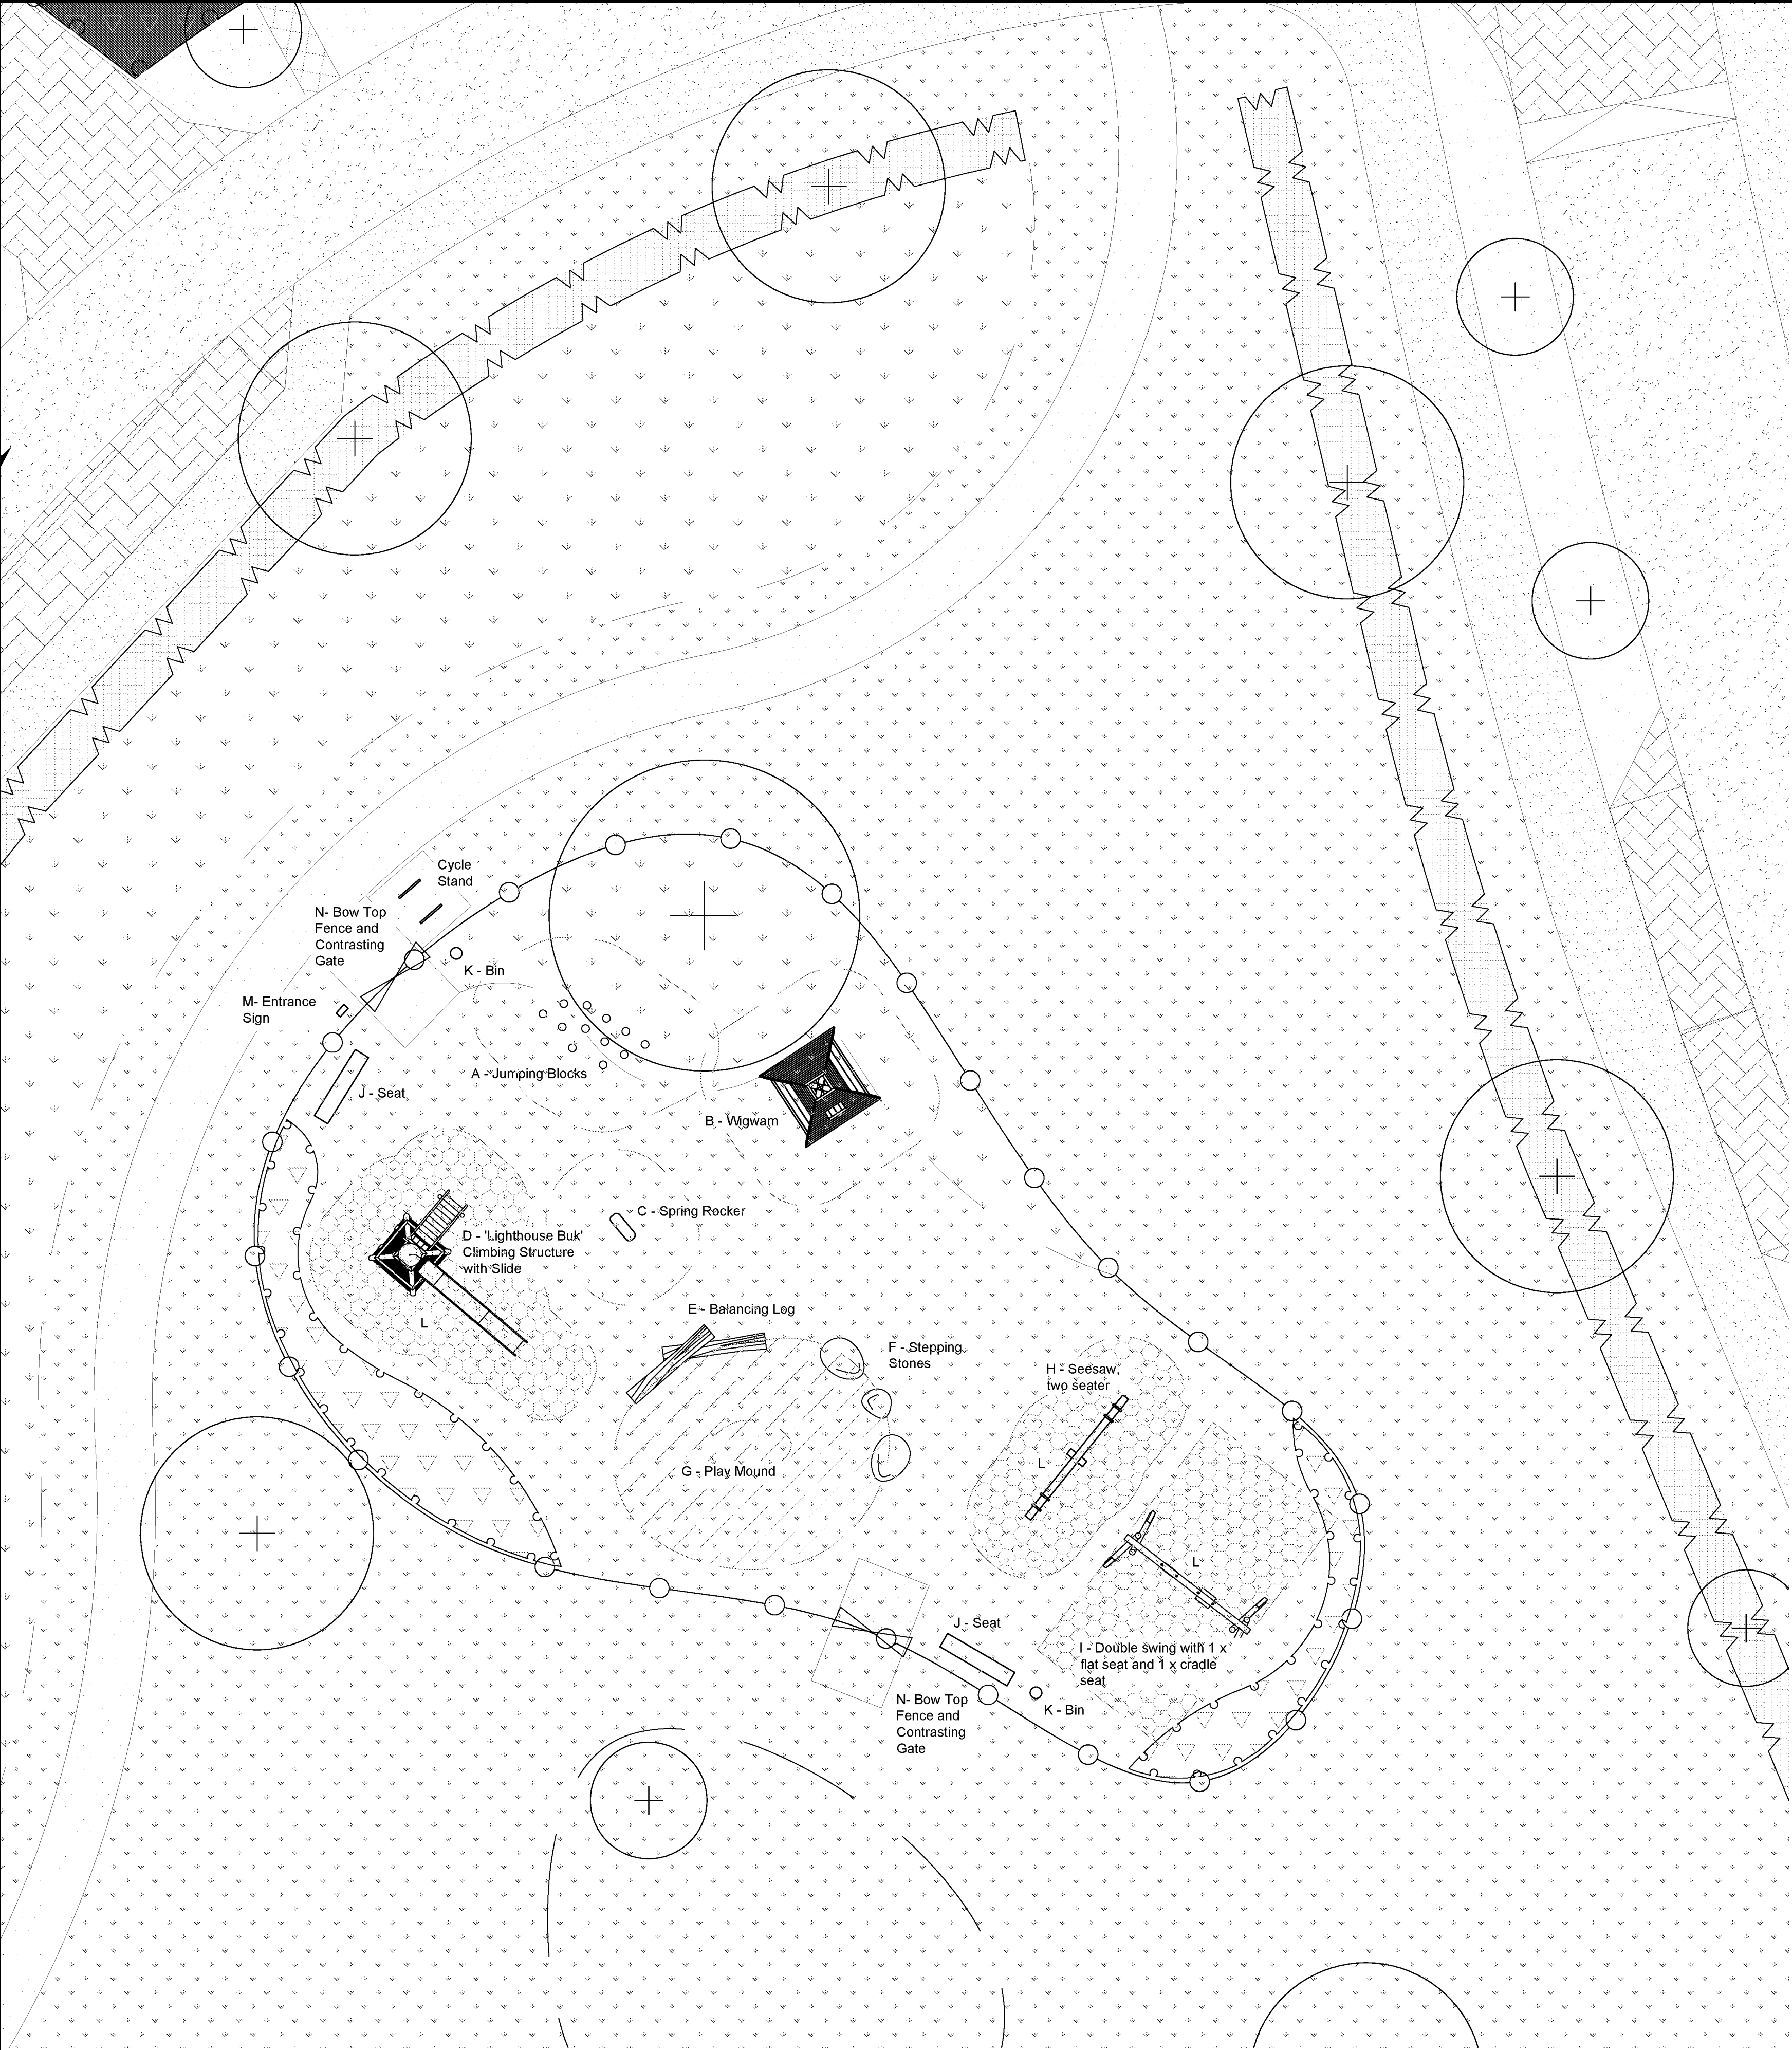


Enhanced LEAP (Local Equipped Area of Play) - Design Approach


Provision has been made to the southern residential areas for an ELEAP. Following the wider aspiration for a preference for natural equipped play and in keeping with the semi-rural setting, and position amongst the informal open space, the design of the play area seeks to encourage children to experience the outdoor natural environment and gain health benefits from this interaction. In accordance with the S106 agreement the ELEAP will provide a minimum of nine play experiences using single or combined natural equipped play installations and subtle landform (grass mounding).

The main characteristics of the ELEAP are:

- It is designed to provide a stimulating and challenging play experience that may include equipment providing opportunities for balancing, rocking, climbing, overhead activity, sliding, swinging, jumping, crawling, rotating, imaginative play, social play, and play with natural materials.
- It is within 5 minutes walking time of the child's home;
- It is best positioned beside a pedestrian route that is well used;
- It occupies a well drained, reasonably flat site surfaced with grass or a hard surface, together with impact absorbing surfaces beneath and around play equipment or structures as appropriate;
- A buffer zone of 10 metres minimum depth normally separates the activity zone and the boundary of the nearest property containing a dwelling. A minimum of 20 metres should normally be provided between the activity zone and the habitable room façade of the nearest dwelling.
- The question of enclosure is one for the manager but the boundaries should be recognisable by landscaping. Perimeter fences are generally considered inappropriate though some fencing may be necessary if the site adjoins one or more roads. If the LEAP is enclosed there should be two, outward-opening, self-closing gates on opposite sides of the LEAP. If fencing is used, a height of 1 metre is suggested. Depending on location, there may need to be a barrier limiting the speed of a child entering or leaving the LEAP;
- Seating for accompanying adults and siblings should be provided, together with one or more litter bins; and
- There should be a sign indicating that the area is for children's play and that dogs are not welcome. The name and telephone number of the facility operator should be provided with an invitation to report any incident or damage to the LEAP or the play equipment. The location of the nearest telephone should also be indicated.

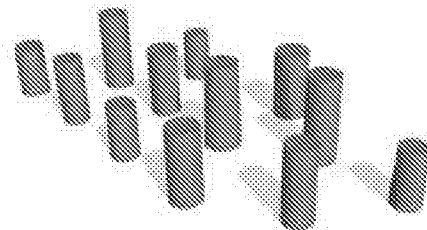


A. Jumping Blocks

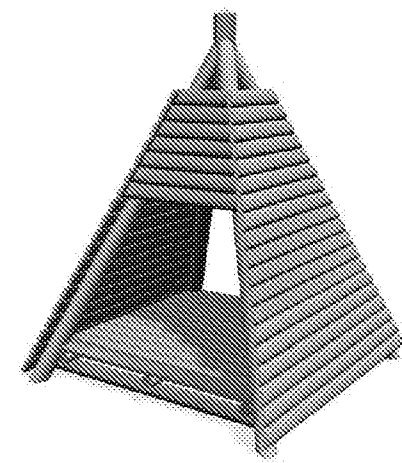

B. Wigwam




C. Spring Rocker

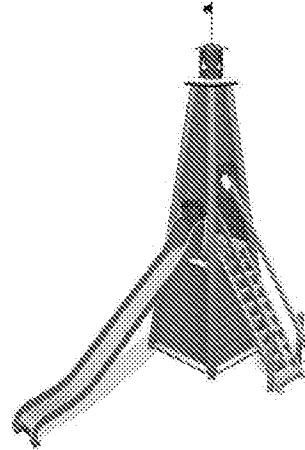


D. 'Lighthouse Buk'




E. Balance Log

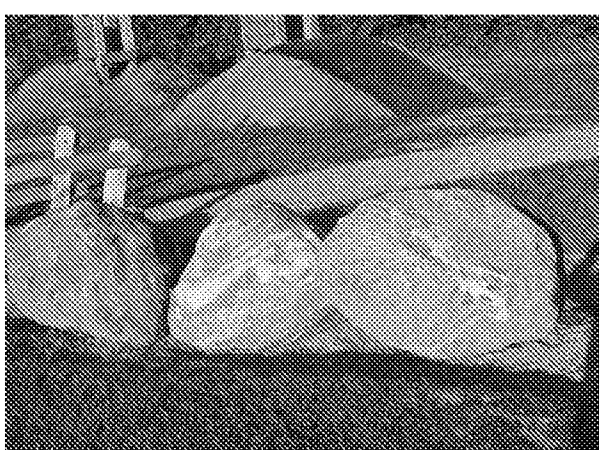


F. Stepping Stones

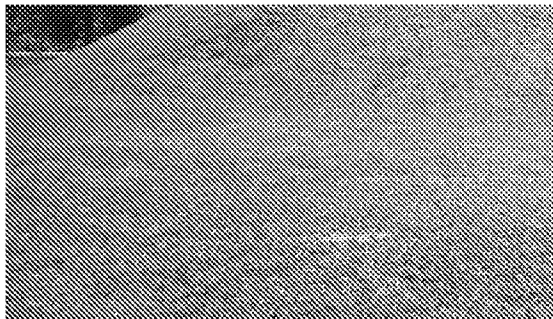

G. Playing Mound

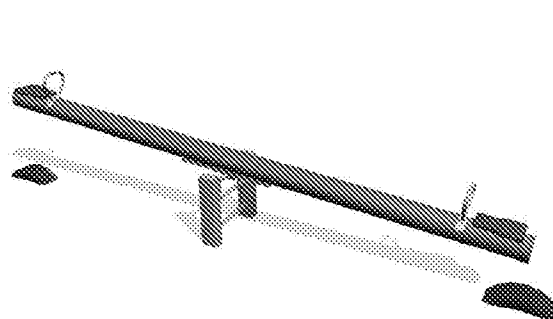


H. Seesaw

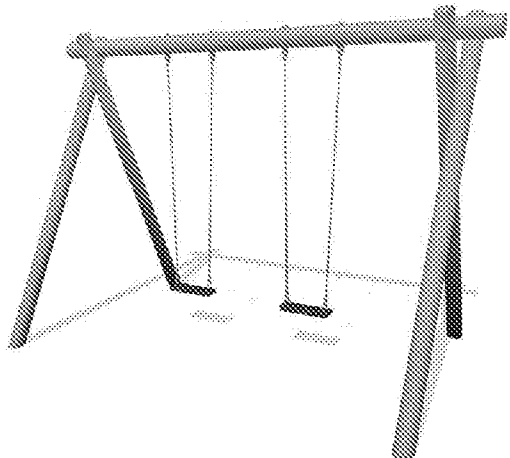

I. Double Swing




J. Rusland Seat

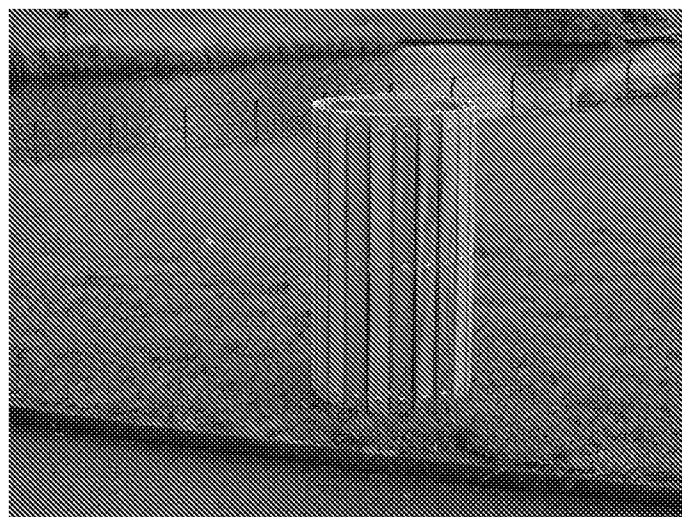

K. Timber Slatted Bin



L. Tiger Mulch

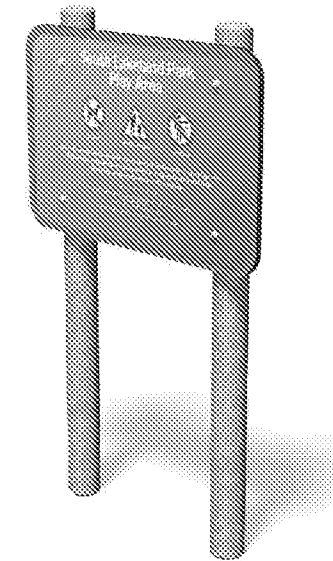

M. Entrance Sign



N. Bow Top Fence & Contrasting Gate

NOTES:

1. This drawing is to be read in conjunction with all relevant contract drawings and specifications with any conflicting information to be brought to the attention of Deacon Design before works commence on site.
2. Do not scale from this drawing. (except for planning application purposes only) always work to noted dimensions.
3. All given dimensions in mm.
4. Safety surfacing and play equipment to be in accordance with latest BSEN1176 & 77 recommendations. Play equipment and play area furniture to be supplied by Jupiterplay or similar and approved.


www.jupiterplay.co.uk/
info@jupiterplay.co.uk
sales@jupiterplay.co.uk

Nottingham
Tel: 0115 969 9859
23 Rectory Road,
West Bridgford,
Nottingham, NG2 6BE

LEGEND

- Proposed sensory planting (native and ornamental shrubs and herbaceous planting)
- Proposed species rich, native wildflower meadow
- Closely mown grassland
- Proposed tarmac surfacing to pathways
- Footpaths through open space - Proprietary self-binding gravel
- Proposed Play Mound seeded with proposed grassland
- Safety surface in accordance with BS EN 1177:2018 and BS 7188. BS EN 1177:2018
- Green bow top fence with self-closing gates (gates in contrasting, yellow colour)
- Bin and Seating

Location Plan
NTS

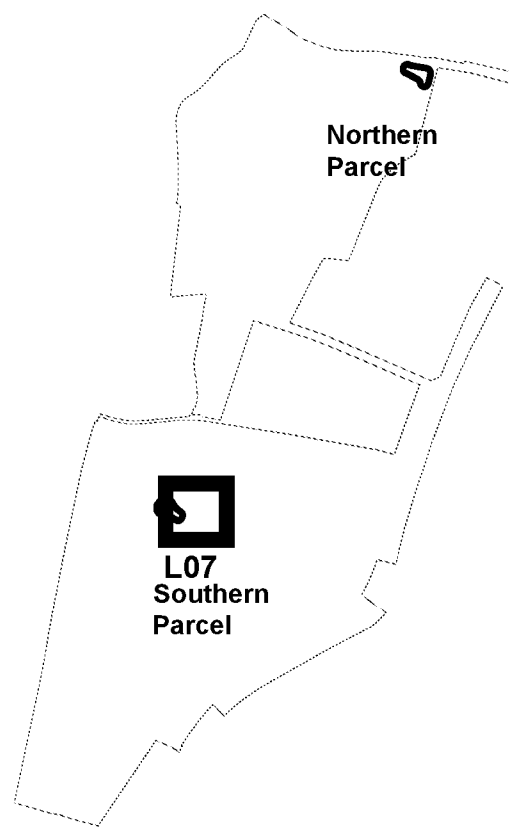

FINAL

DATE	DRAWN	DESCRIPTION OF REVISION	REVISION LETTER	CHECKED BY
------	-------	-------------------------	-----------------	------------

DRAWING STATUS

FOR PLANNING



DEACON DESIGN
Landscape Architecture | Masterplanning | Urban Design
12a The Square, Wickham, Hampshire PO17 5JQ
Tel: 01329 557 820 Email: info@deacondesign.co.uk
Copyright Deacon Design

PROJECT TITLE

Land at Summer Lane,
Pagham

PROJECT NUMBER: DD538 PLOT DATE: 18.11.21

DRAWING SCALE: 1:100 APPROVED BY: PD

PAPER SIZE: A1 DRAWN BY: SL

DRAWING TITLE

Enhanced Local Equipped Area of Play (ELEAP)
Southern Parcel

DRAWING NUMBER: DD538L07 REVISION LETTER: -

DRAWING FILE LOCATION:
Z:\Dropbox (Deacon Design Ltd)\03 PROJECTS 500\DD538_Land West Of Pagham Road, Pagham RM04-Drawings\Autocad_Xriscap\1-Landscape Dwg\DD538L06-08 Play Areas.dwg