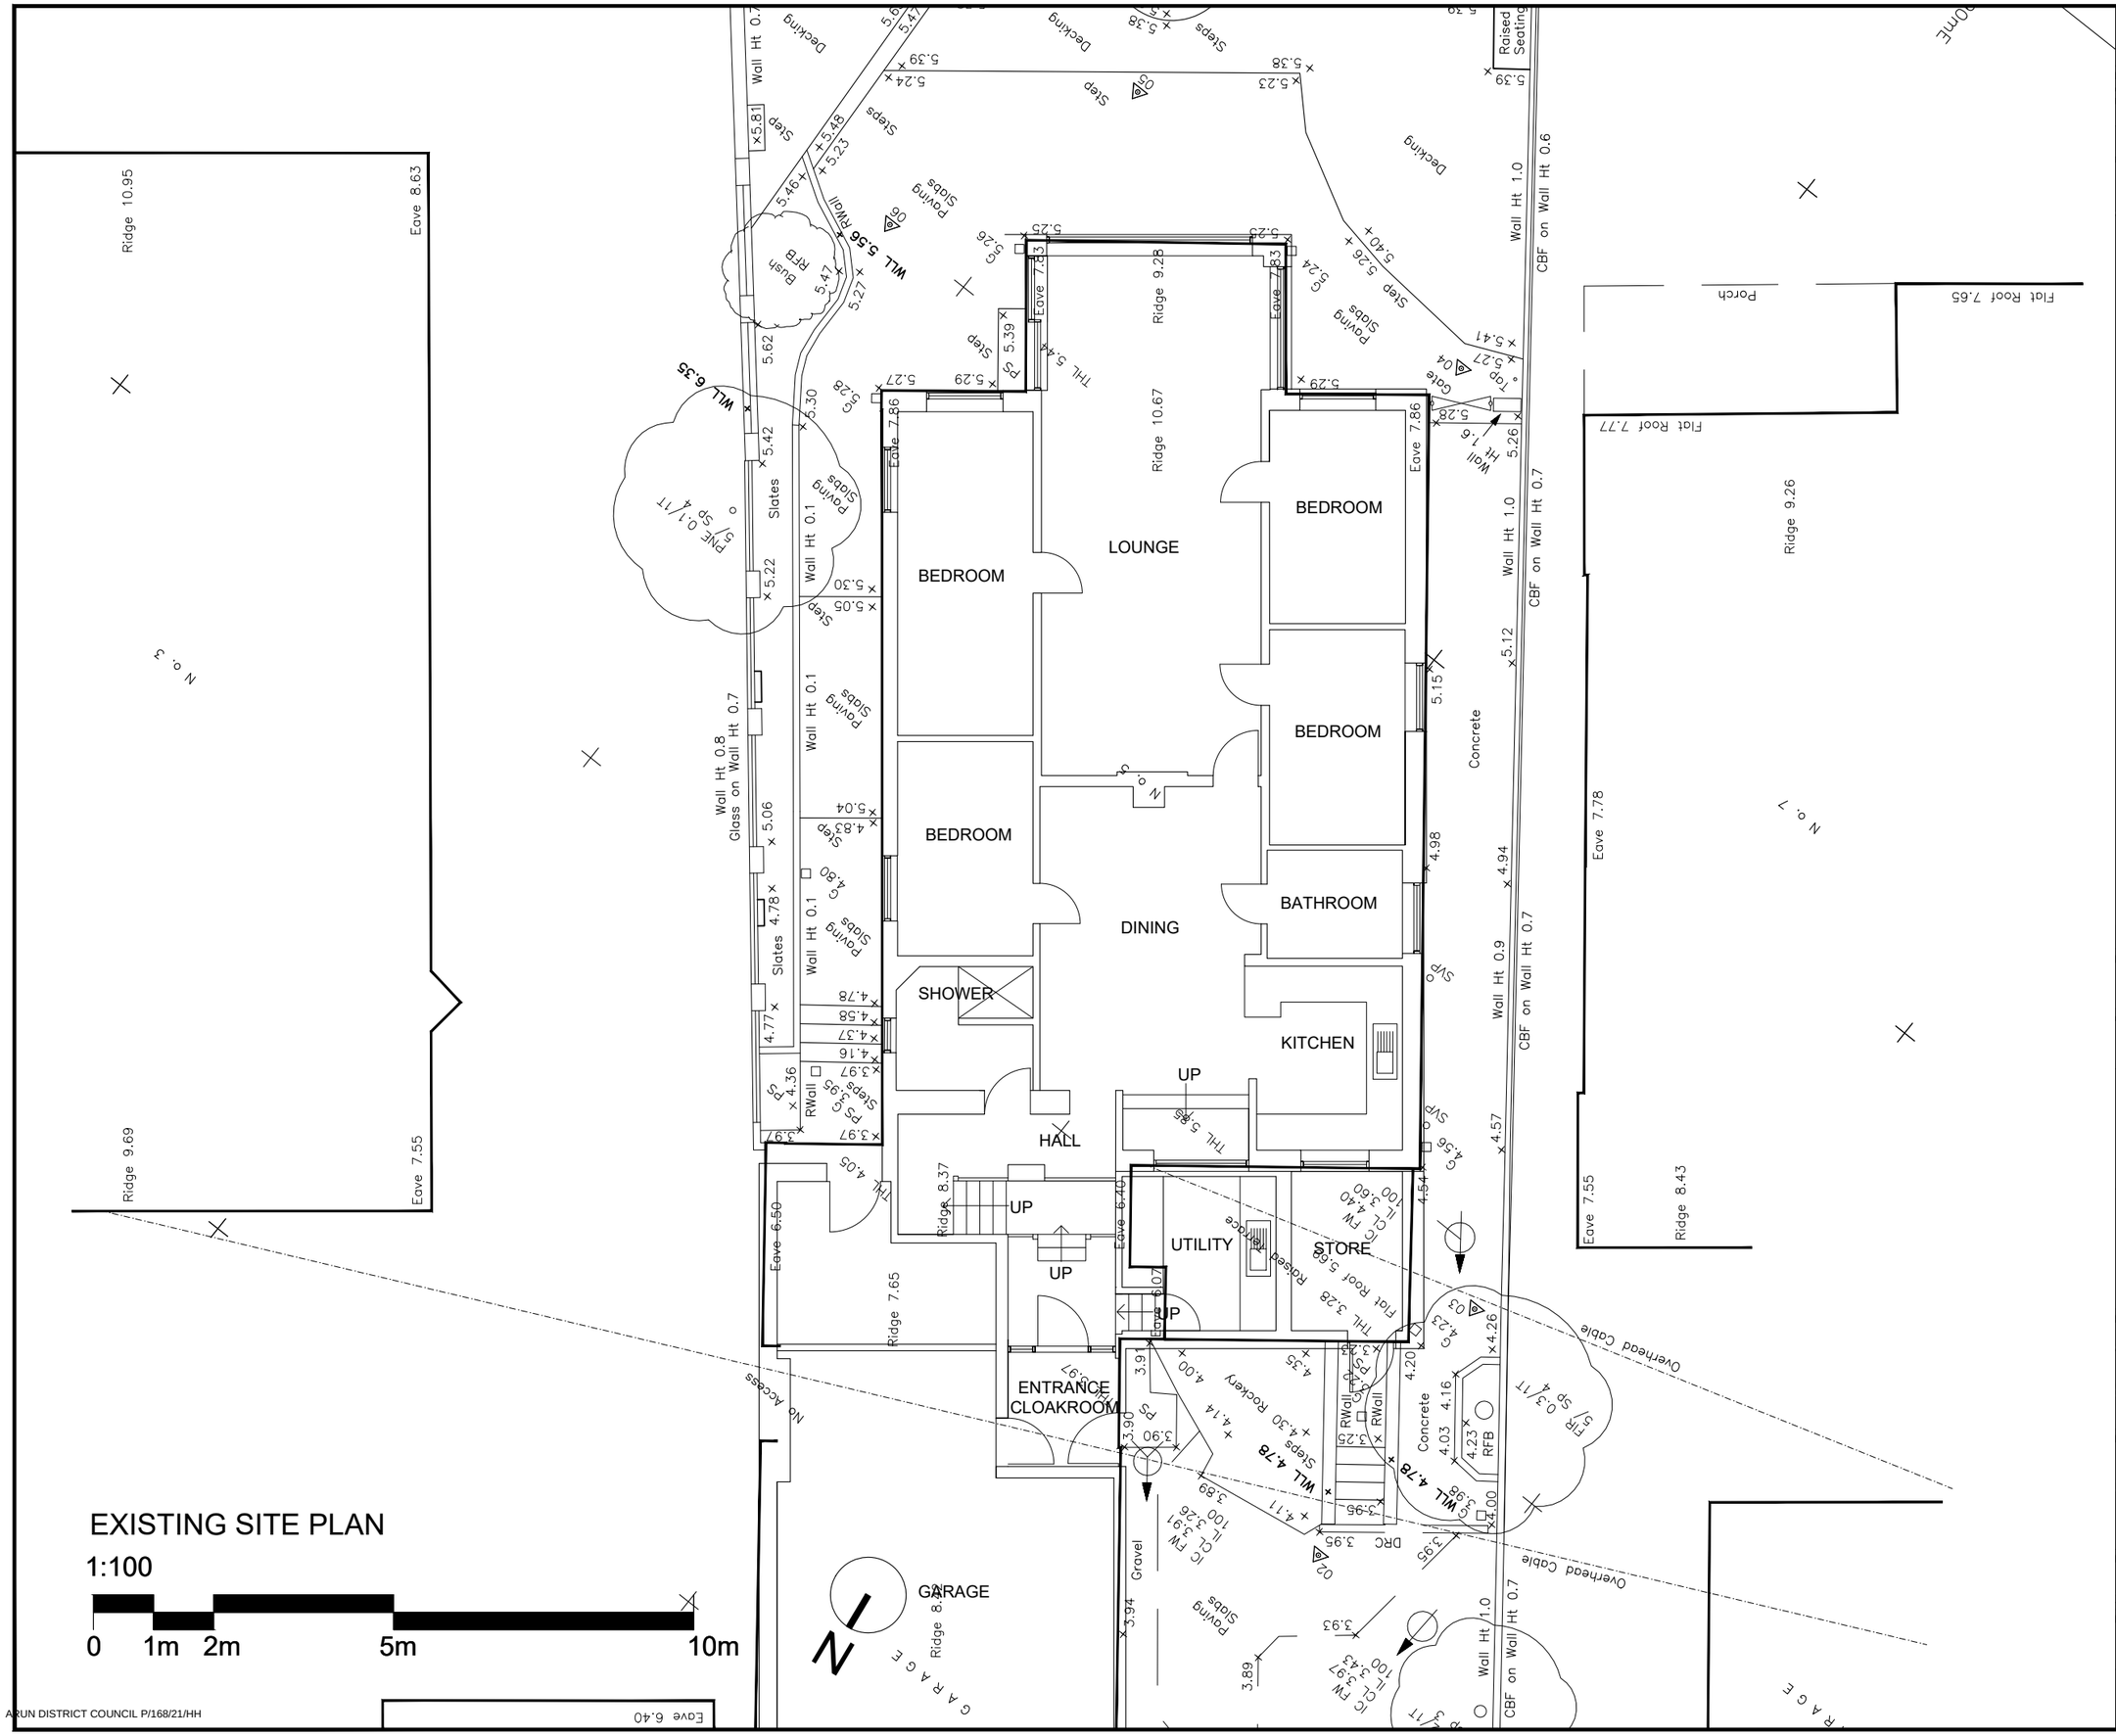
BEDROOM
BEDROOM
BEDROOM
BEDROOM
LOUNGE
DINING
BATHROOM
KITCHEN
SHOWER
HALL
UTILITY
STORE
ENTRANCE CLOAKROOM
GARAGE
Porch
Flat Roof 7.65
Flat Roof 7.77
Ridge 9.26
Ridge 10.95
Eave 8.63
Ridge 9.69
Eave 7.55
Eave 7.78
Ridge 8.43
Ridge 10.67
Ridge 9.28
Ridge 7.65
Ridge 8.37
Eave 7.86
Eave 6.50
Eave 6.40
Eave 6.07
Eave 7.33
Wall Ht 1.0
Wall Ht 0.9
Wall Ht 0.7
Wall Ht 0.1
Wall Ht 0.8
Glass on Wall Ht 0.7
CBF on Wall Ht 0.6
CBF on Wall Ht 0.7
Raised Seating
Decking
Steps
Paving Slabs
Concrete
Gravel
Slates
Overhead Cable
No Access
WLL 5.56
WLL 6.35
WLL 4.78
Woll Ht 1.6
Top 5.27
Step 5.26
