




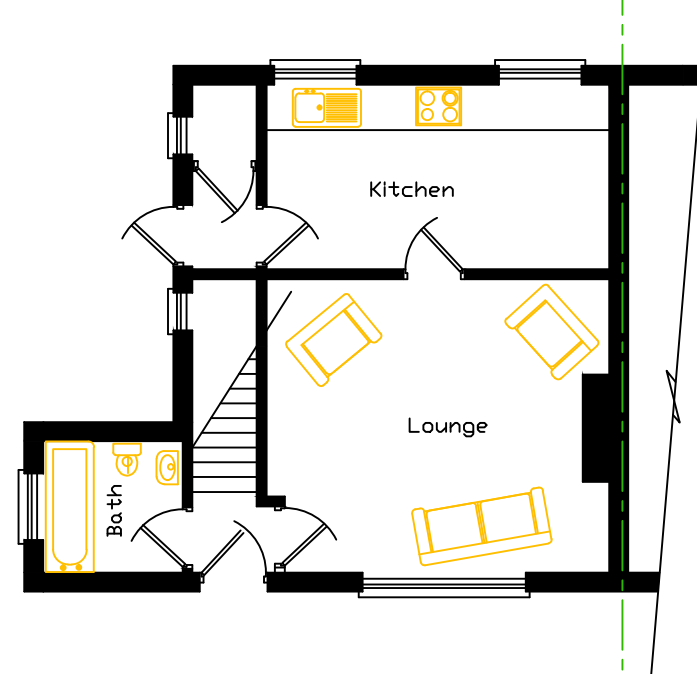

Existing Ground Floor Plan

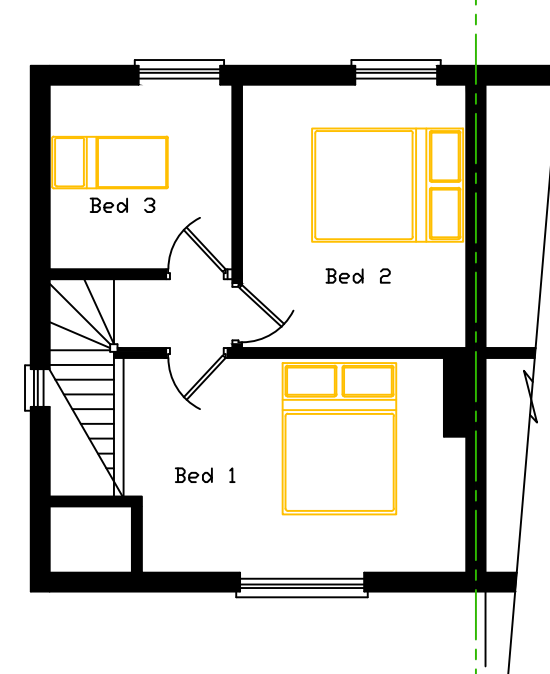


Existing First Floor Plan

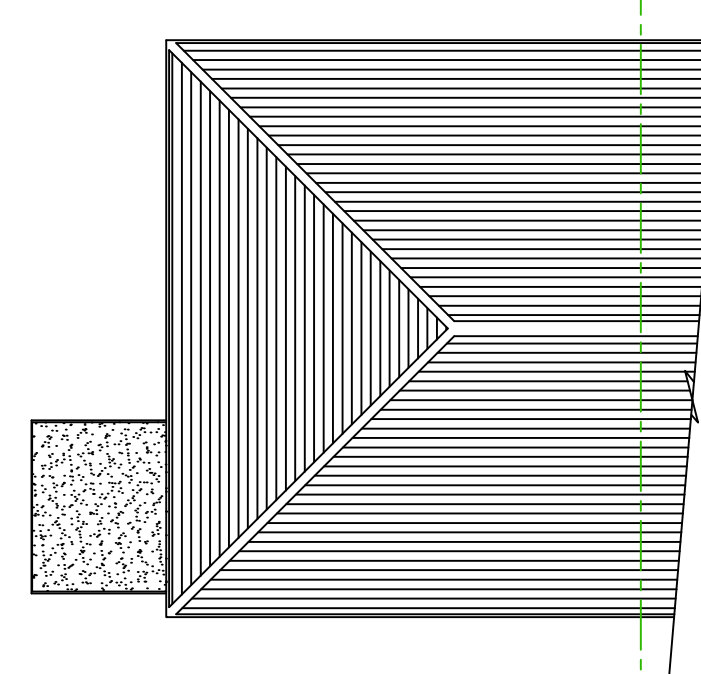


Existing Roof Plan



Proposed Ground Floor Plan

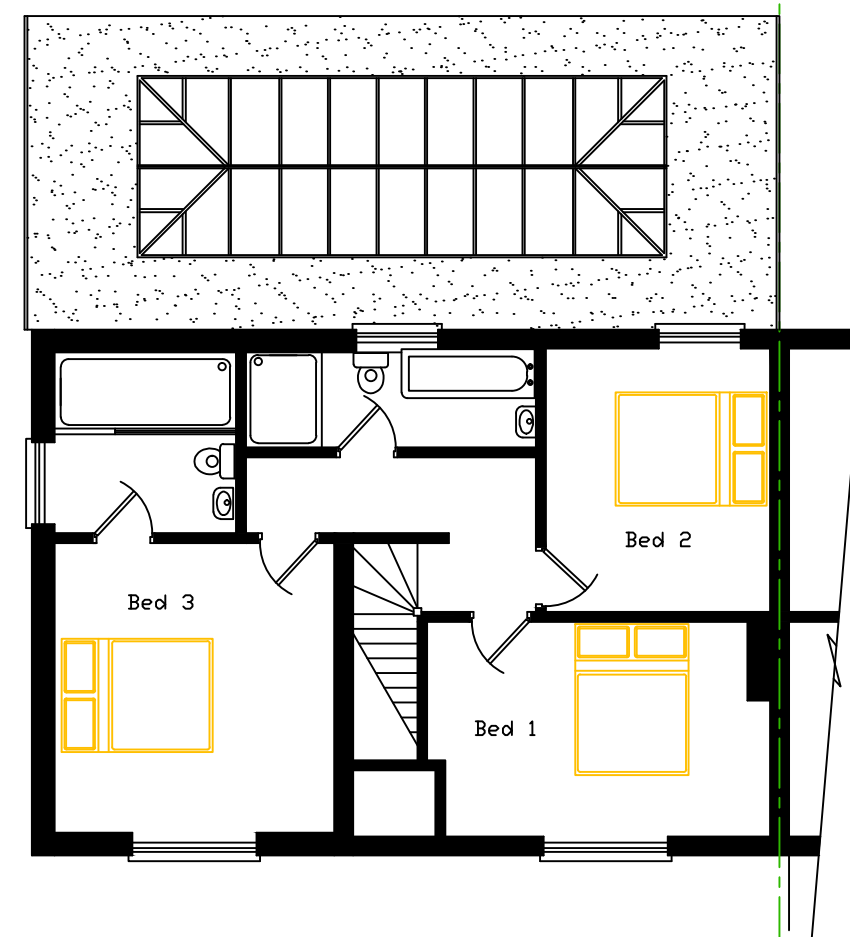

Proposed First Floor Plan

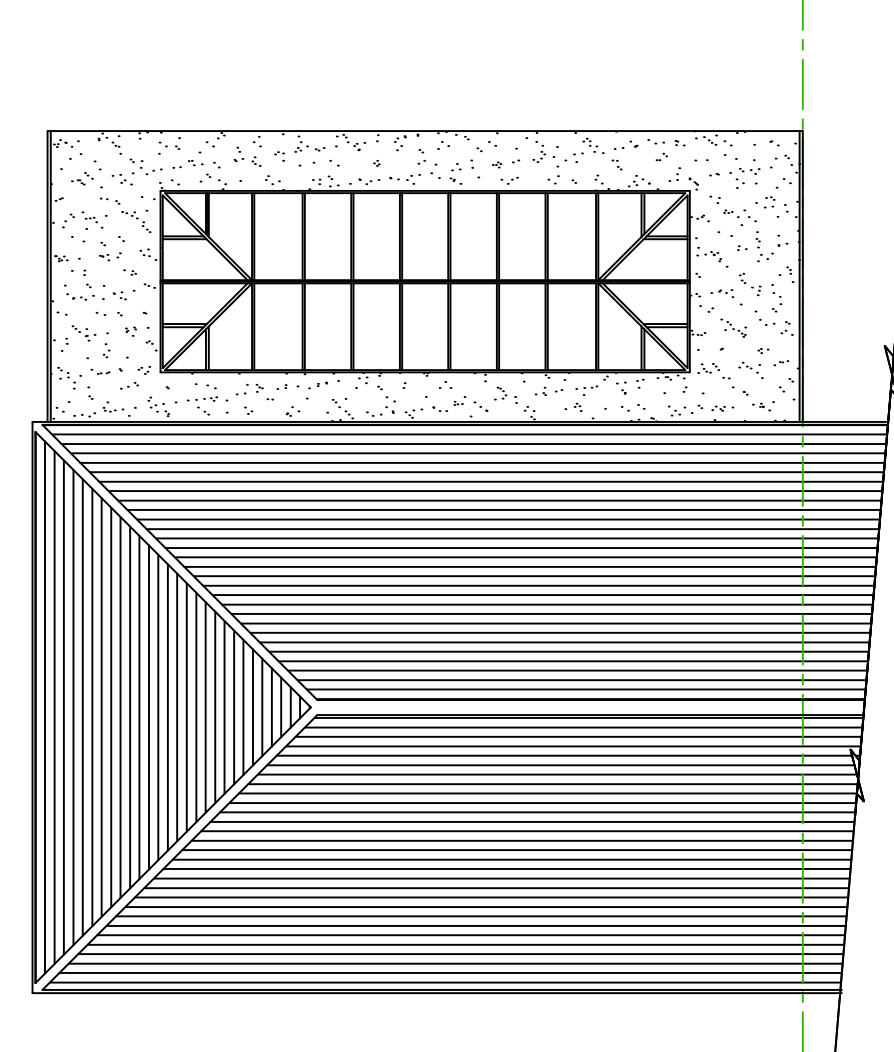

Proposed Roof Plan

This Drawing and Design is not to be copied without written permission from Extending Homes. Only dimensioned details should be used but may be scaled for Planning Permission. All Dimensions are in Metric and are to be checked on site before proceeding with any work and any Discrepancy reported at once.

 extending homes Tel:- 01243 555208 enquiries@extendinghomes.co.uk	
TITLE:- Two Storey side Extension with a Pitched Roof & a Single Storey Rear Extension with a Flat Felted Roof @ 191 Pagham Road Pagham West Sussex PO21 4NJ	
DATE:-	7th July 2017
SCALE:-	Elevations 1-100
DRAWN:-	P.Robinson
DWG. No. 1770071/PL/2	