



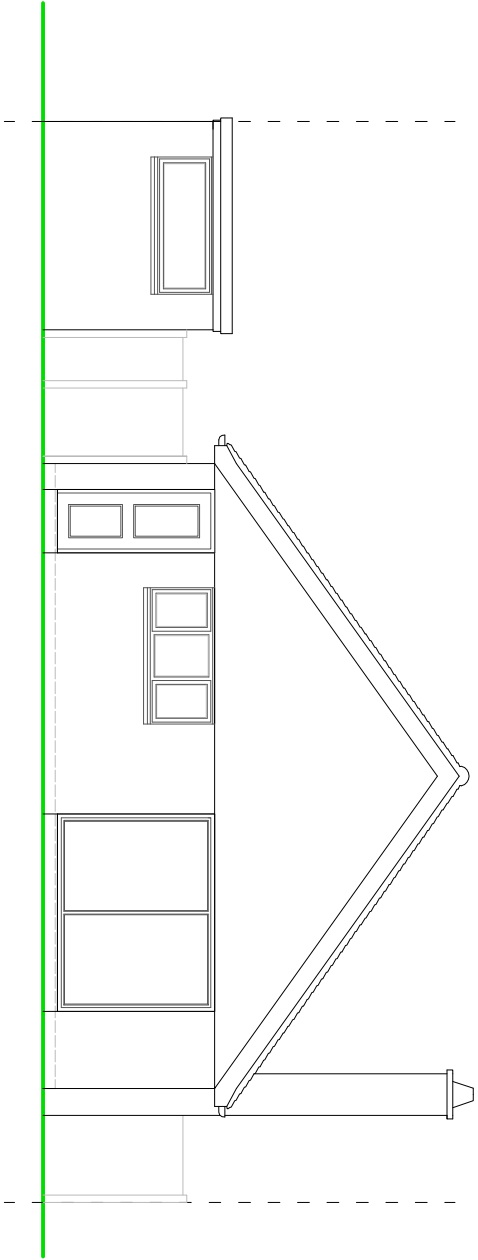

REAR ELEVATION

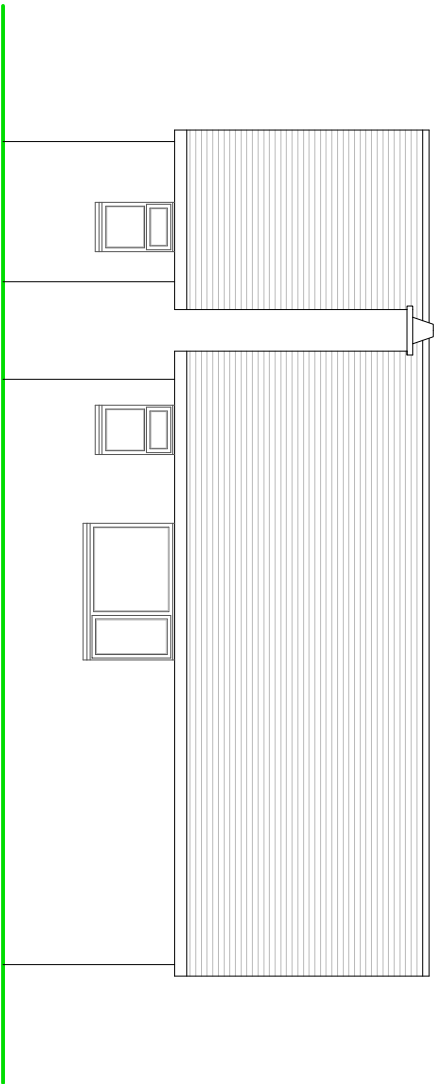


SIDE ELEVATION

NOTES


ROOF - Concrete interlocking pan tiles to pitched roof.

WALLS - Mixture of face brickwork with vertical tile hanging to gable walls.


WINDOWS/DOORS - White and mahogany framed PVC double glazed units.

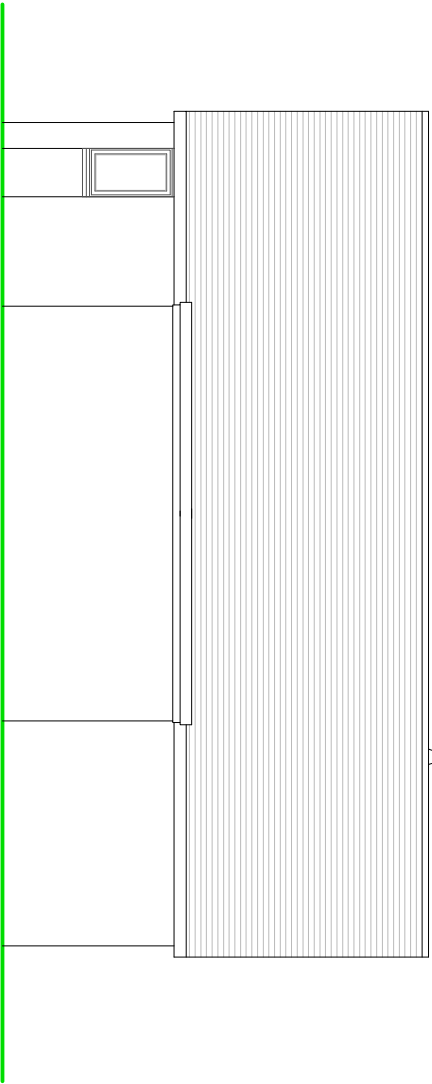

SIDE ELEVATION

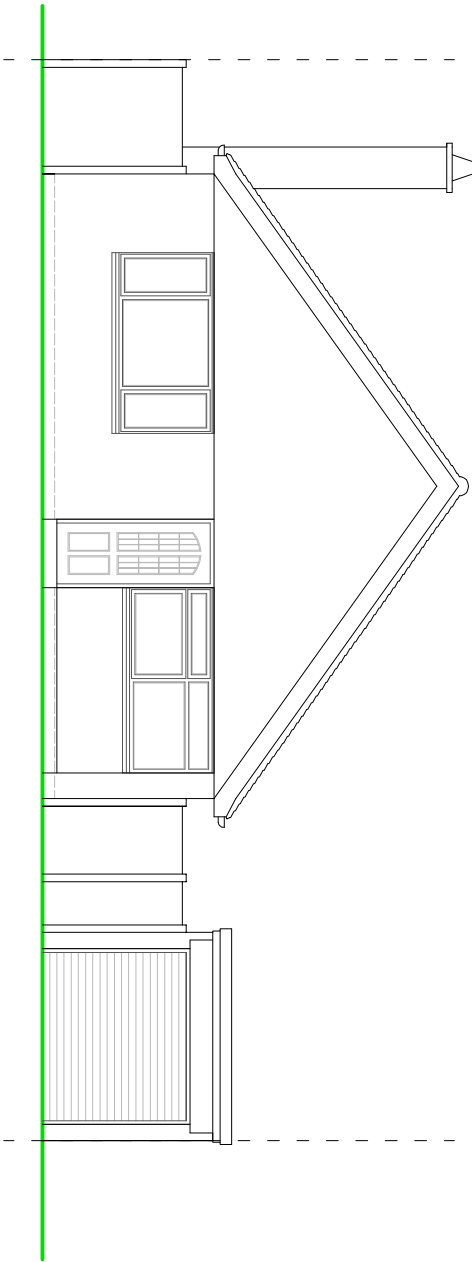

FRONT ELEVATION

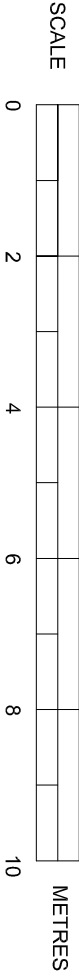

EXISTING ELEVATIONS

SUSSEX BUILDING CONSULTANCY LIMITED	
3 ESHER CLOSE, PAGHAM, BOGNOR REGIS, WEST SUSSEX.	
SCALE - 1/100 REV - DATE - 08/01/2021	
 LABC partner 3 NORTHGATE ROAD BOGNOR REGIS PO21 3AZ TEL - (01243) 863739	