



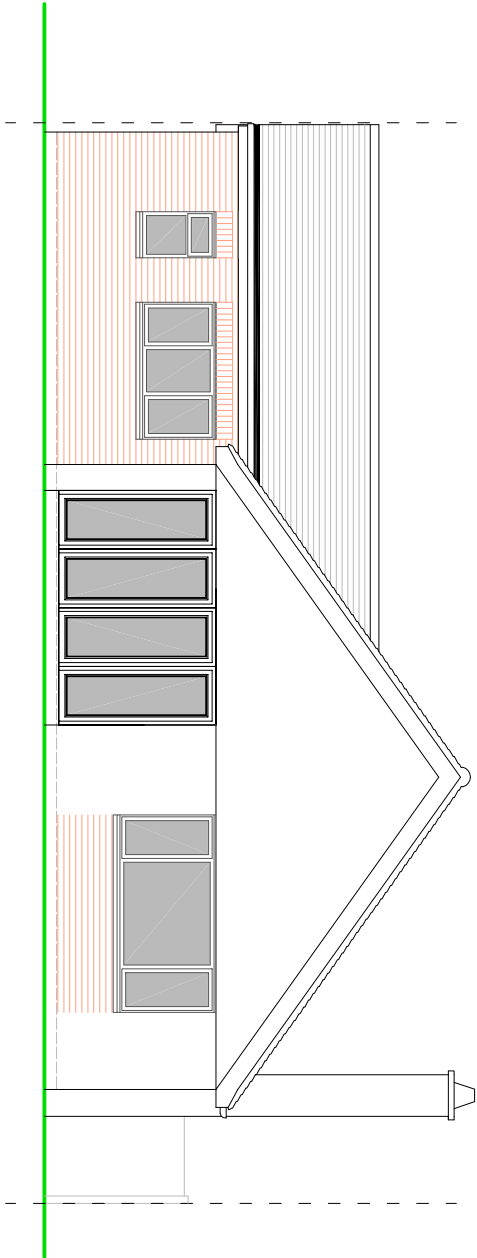

REAR ELEVATION

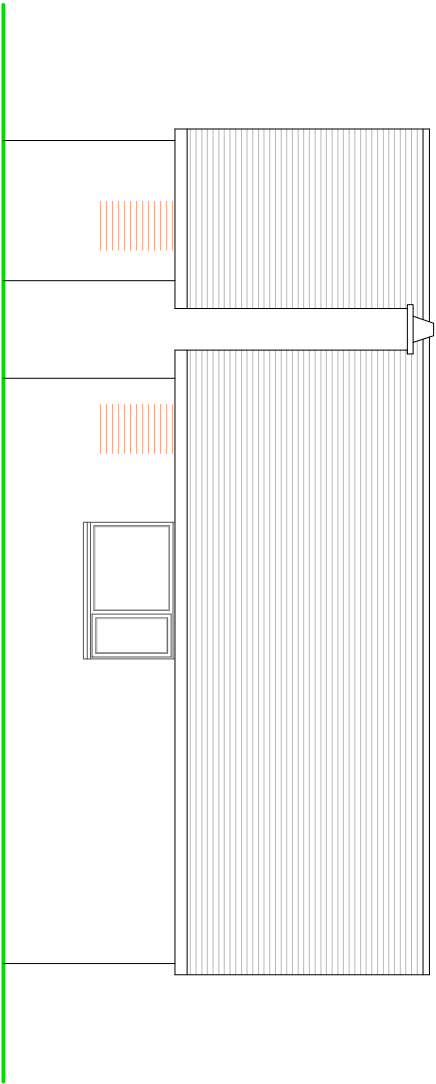


SIDE ELEVATION

NOTES


ROOF - Concrete interlocking pan tiles to pitched roof to match.

WALLS - Face brickwork to match existing.


WINDOWS/DOORS - White and mahogany framed PVC double glazed units.

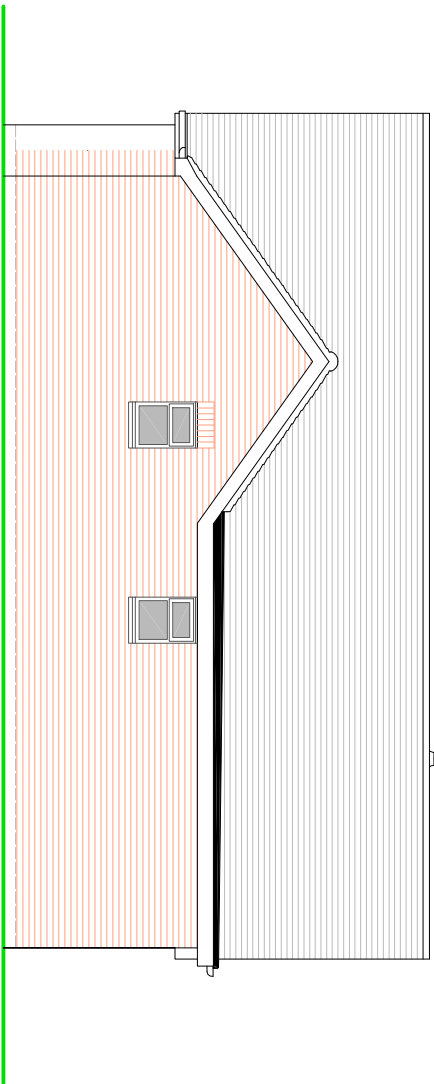

SIDE ELEVATION

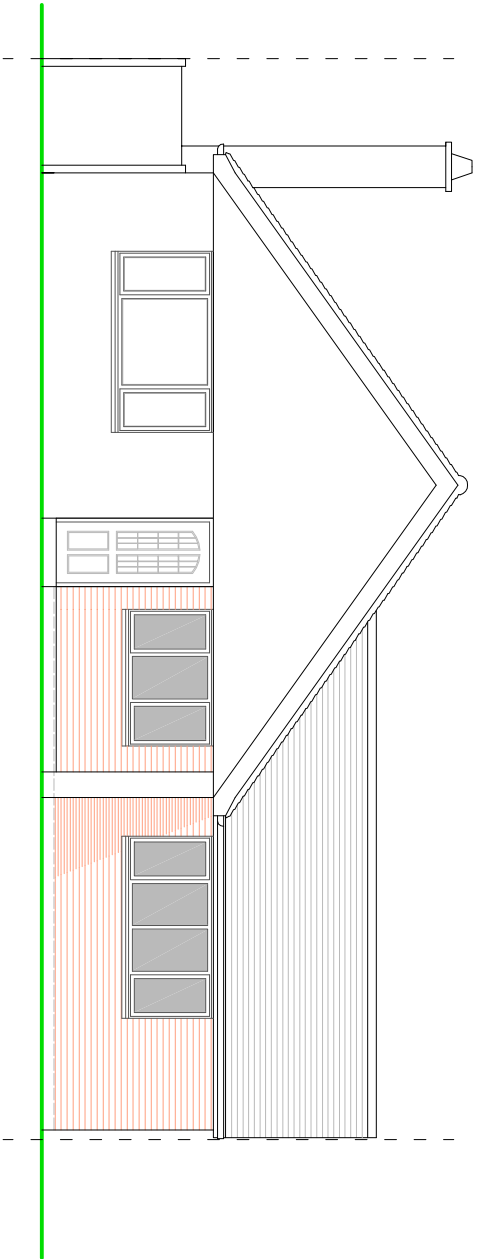

FRONT ELEVATION

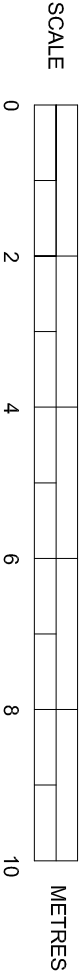

PROPOSED ELEVATIONS

SUSSEX BUILDING CONSULTANCY LIMITED

3 ESHER CLOSE, PAGHAM,
BOGNOR REGIS, WEST SUSSEX.

SCALE - 1/100 REV - DATE - 01/02/2021

3 NORTHGATE ROAD
BOGNOR REGIS
PO21 3LZ
TEL - (01243) 961379