


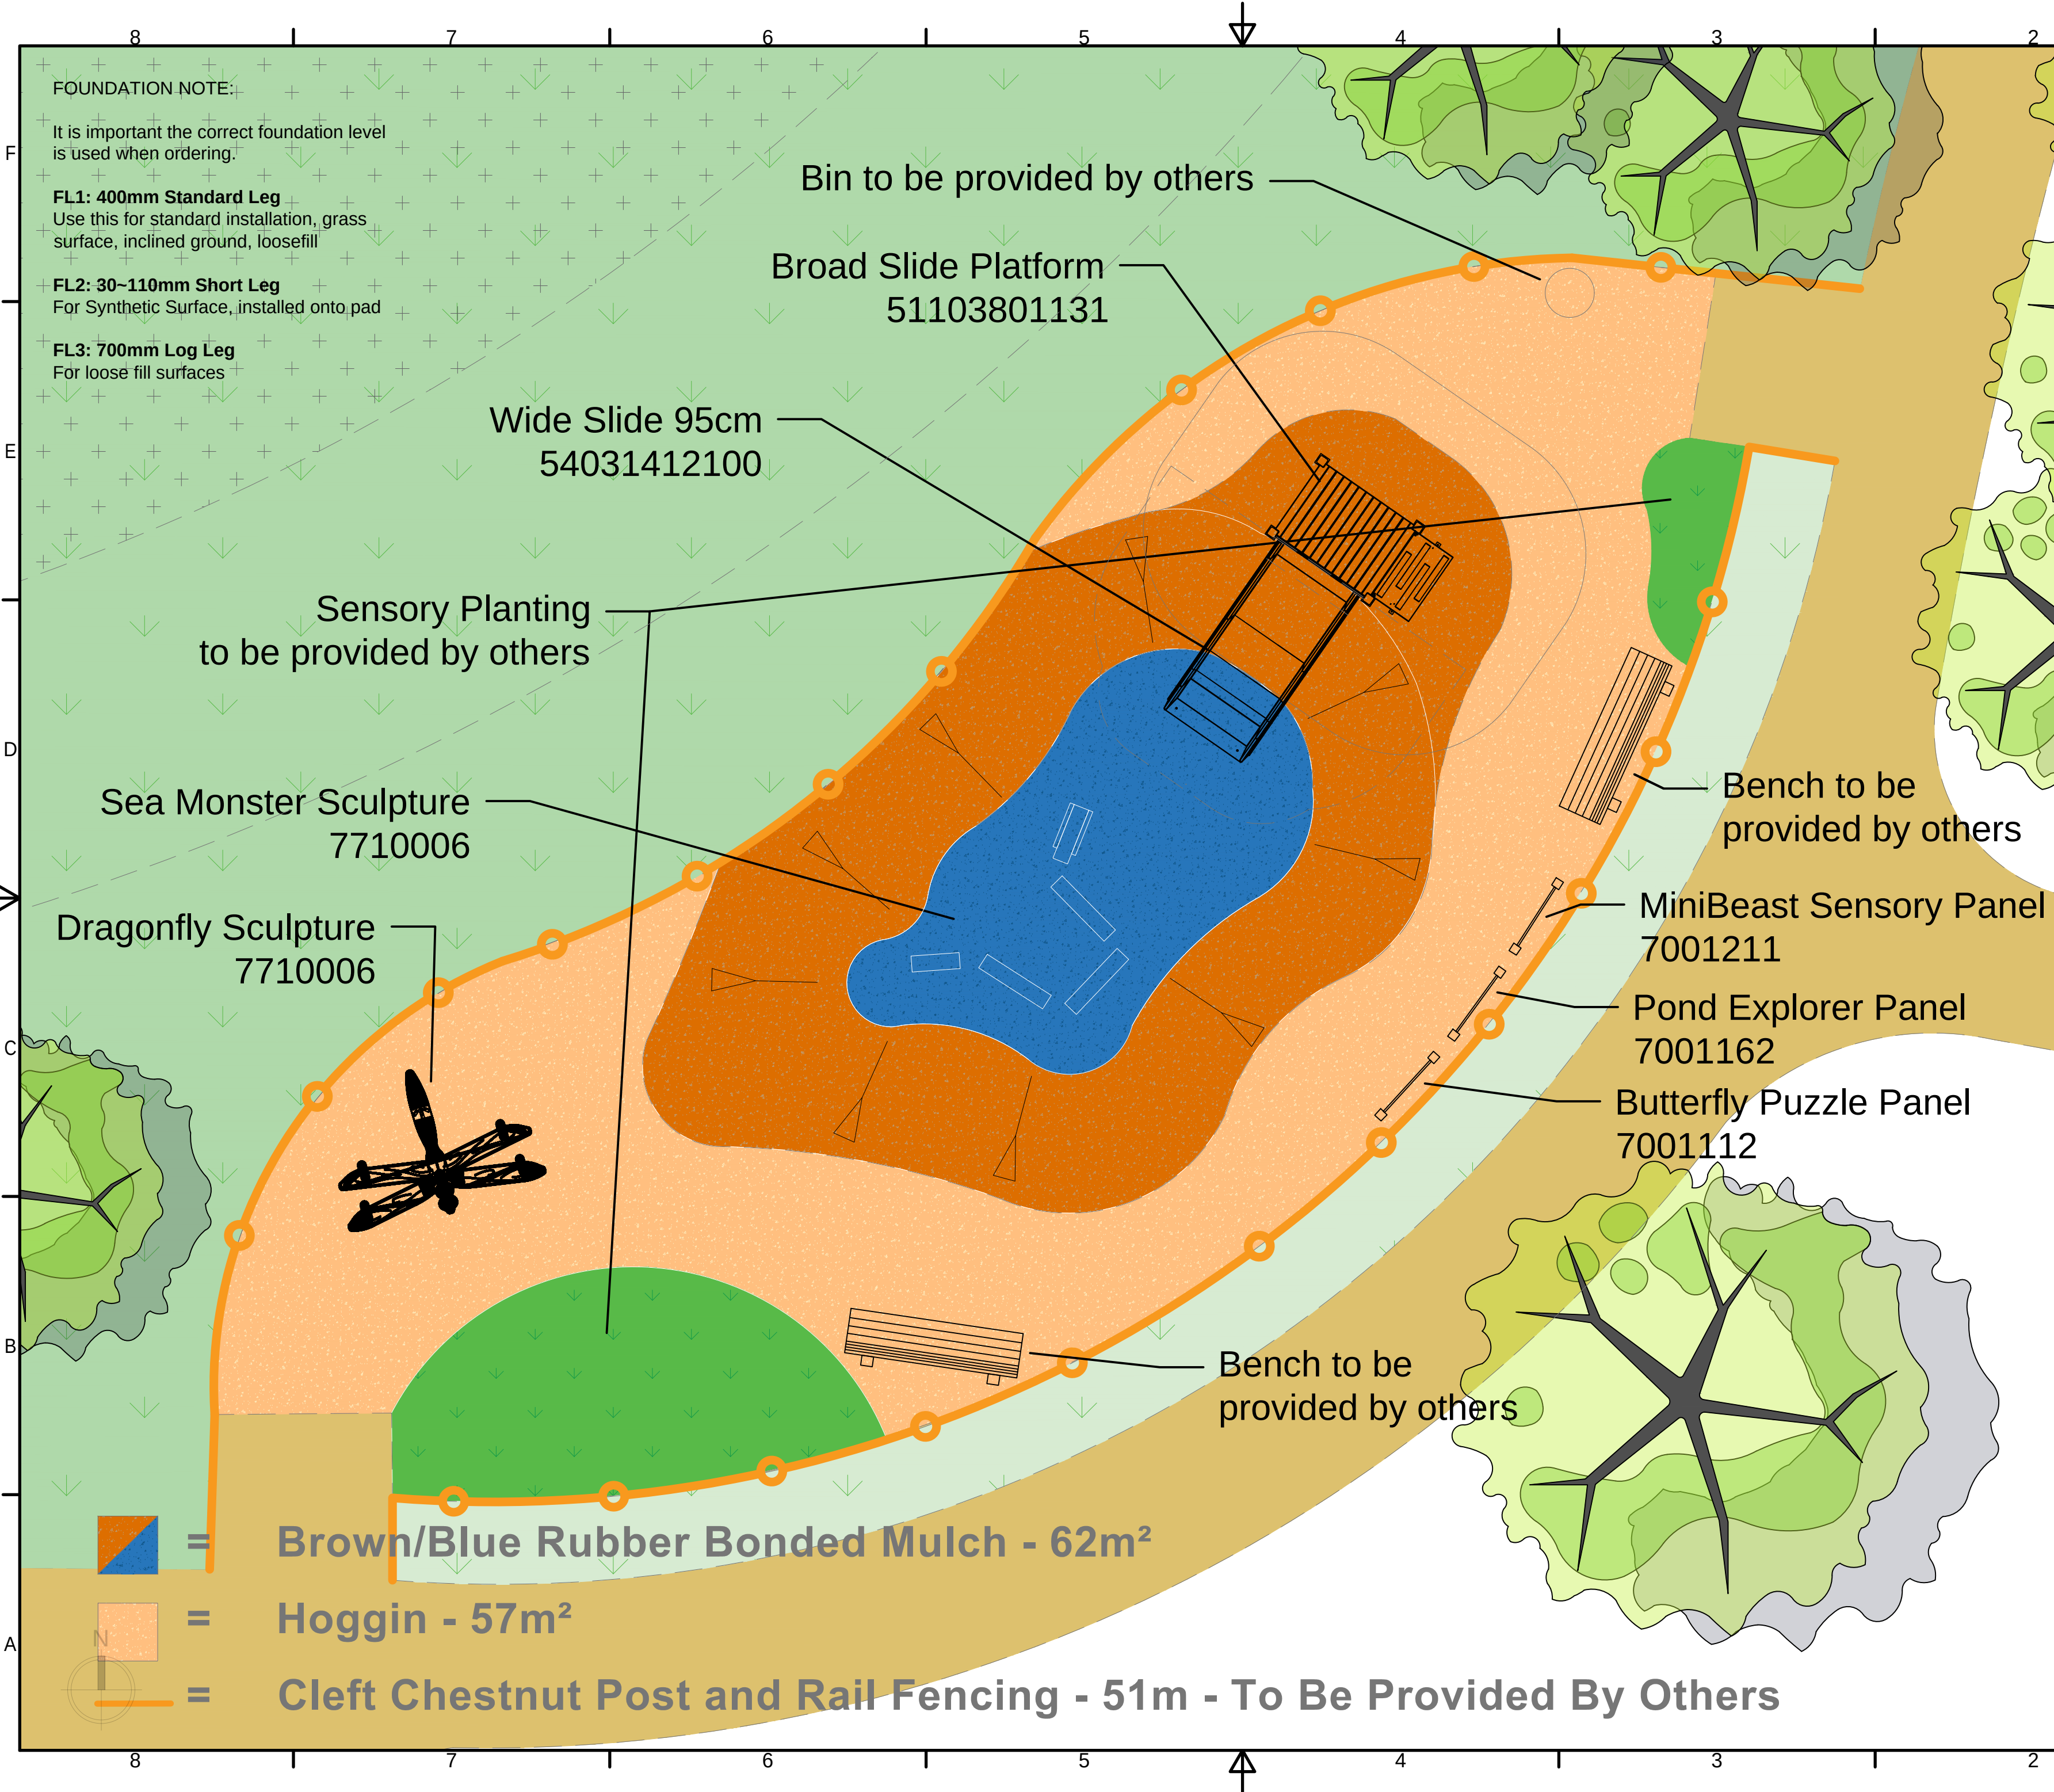

FOUNDATION NOTE:-

It is important the correct foundation level is used when ordering.

FL1: 400mm Standard Leg

Use this for standard installation, grass surface, inclined ground, loosefill

FL2: 30~110mm Short Leg

For Synthetic Surface, installed onto pad

FL3: 700mm Log Leg

For loose fill surfaces

CHECK DRAWING SCALE

Disclaimer:

1. This is NOT a construction drawing
2. Images shown are for layout purposes only and may differ from actual product supplied.
3. All installation measurments should be taken from the supplied installation instructions
4. Any discrepancy found between information shown and measurments taken from site should be reported to eibe design immediatley
5. Full area measurments are to be checked before installation can proceed



Date	Drawing Signed Off By:																										
THIS DRAWING MUST BE SIGNED OFF BEFORE INSTALLATION CAN PROCEED																											
REV	Date	Revision Description																									
eibeplay Ltd, Forsyth's Home Farm, A3 Bypass Road, Hurtmore, Surrey, GU8 6AD  Tel: 01483 813 834 Email: eibe@eibe.co.uk A2 <table><tr><td>Designer</td><td>TT</td><td>Date</td><td>Drawing Scale</td></tr><tr><td></td><td></td><td>28/10/2025</td><td>1:50</td></tr></table> <table><tr><td>Customer</td><td colspan="3">Bargate Homes</td></tr><tr><td>Project</td><td colspan="3">Pagham LAP</td></tr><tr><td>Quote No.</td><td>Customer No.</td><td>Revision</td><td>Site Postcode</td></tr><tr><td>60133950</td><td>70010150</td><td>E</td><td>PO21 3PY</td></tr></table>				Designer	TT	Date	Drawing Scale			28/10/2025	1:50	Customer	Bargate Homes			Project	Pagham LAP			Quote No.	Customer No.	Revision	Site Postcode	60133950	70010150	E	PO21 3PY
Designer	TT	Date	Drawing Scale																								
		28/10/2025	1:50																								
Customer	Bargate Homes																										
Project	Pagham LAP																										
Quote No.	Customer No.	Revision	Site Postcode																								
60133950	70010150	E	PO21 3PY																								