


PHASE PLAN

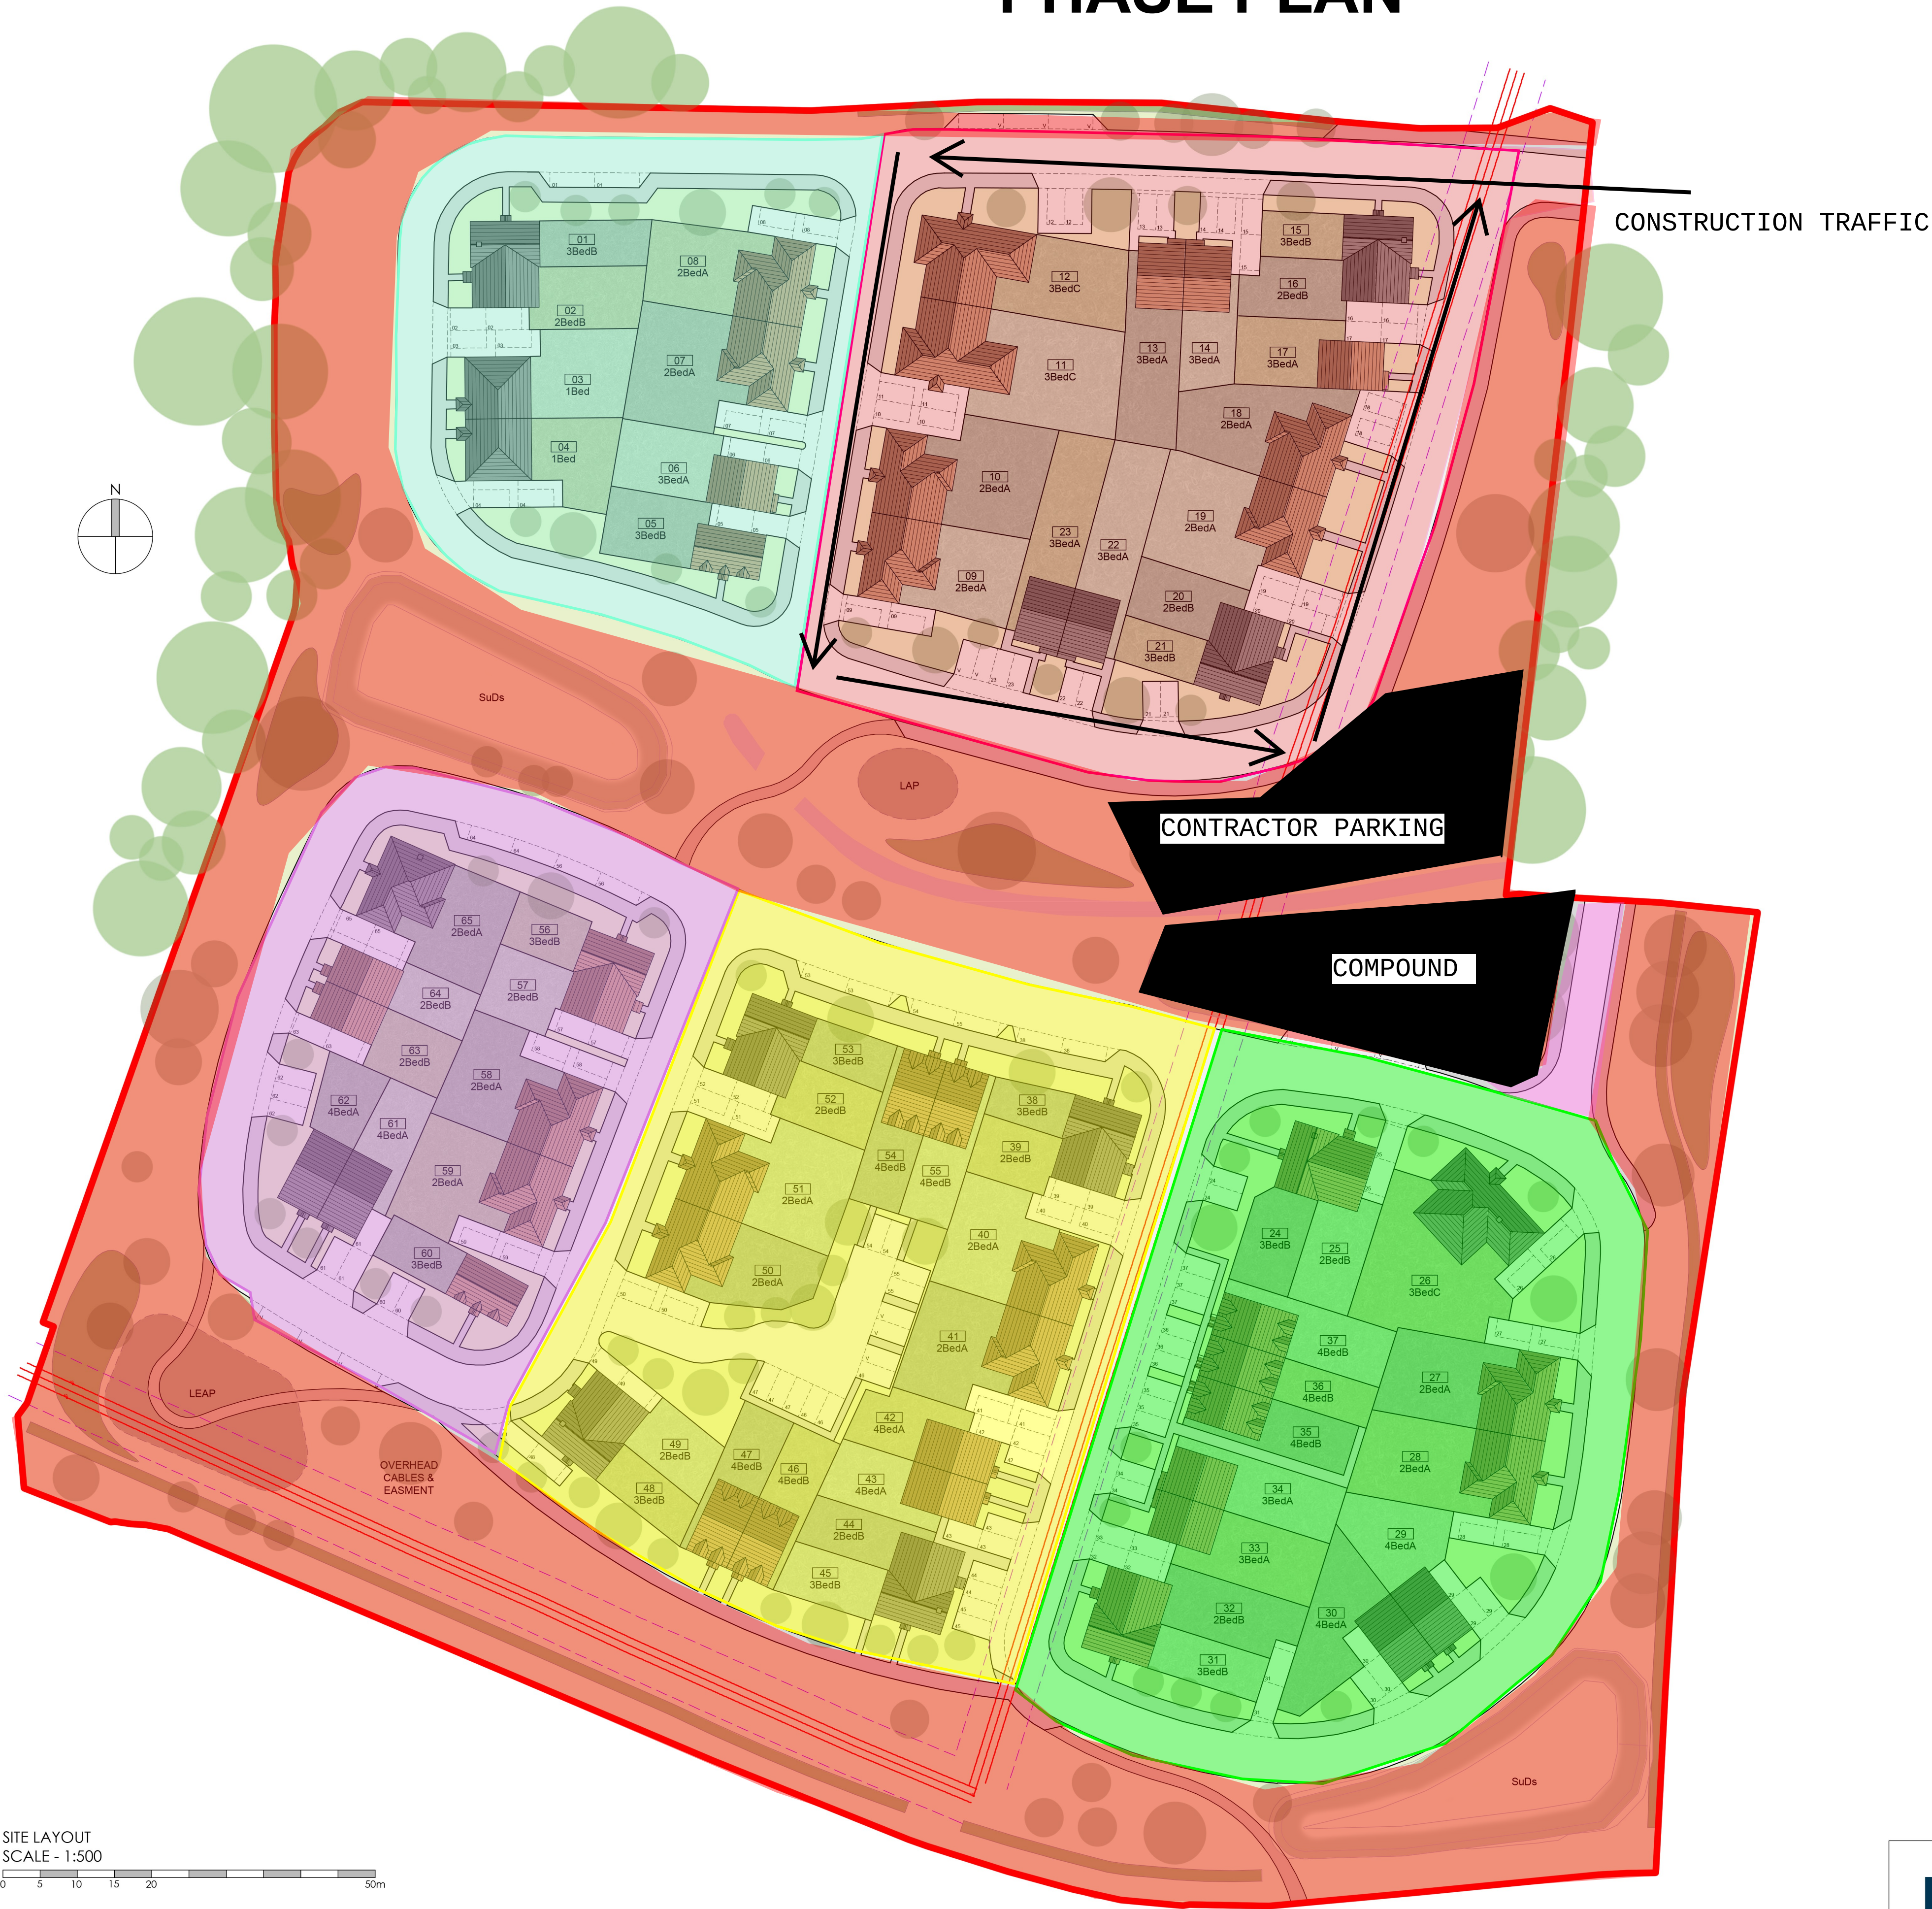

- PHASE 1
 - PHASE 2
 - PHASE 3
 - PHASE 4
 - PHASE 5
- PHASE 1 pre-occupation

SITE LAYOUT
SCALE - 1:500

	Project		NEW DWELLINGS AT LAND SOUTH OF SUMMER LANE PAGHAM PO21 4NJ			Drawing	SITE LAYOUT	
	Client		HAMPSHIRE HOMES			Job-Dwg Number	22039-PL-2-02	
	Status		PLANNING			 JAMES POTTER ASSOCIATES	Rev.	A
	Scale		1:500	Sheet Size	A1			
	Author	RH	Checked	JP	Date		AUG 2022	
						www.jp.a.design JPA - PORTSMOUTH 117 Highland Road, Southsea, Portsmouth, PO4 9DD t: +44(0)2394 002 897		