



Appendix K

CS&P Drawing – Proposed Formation levels

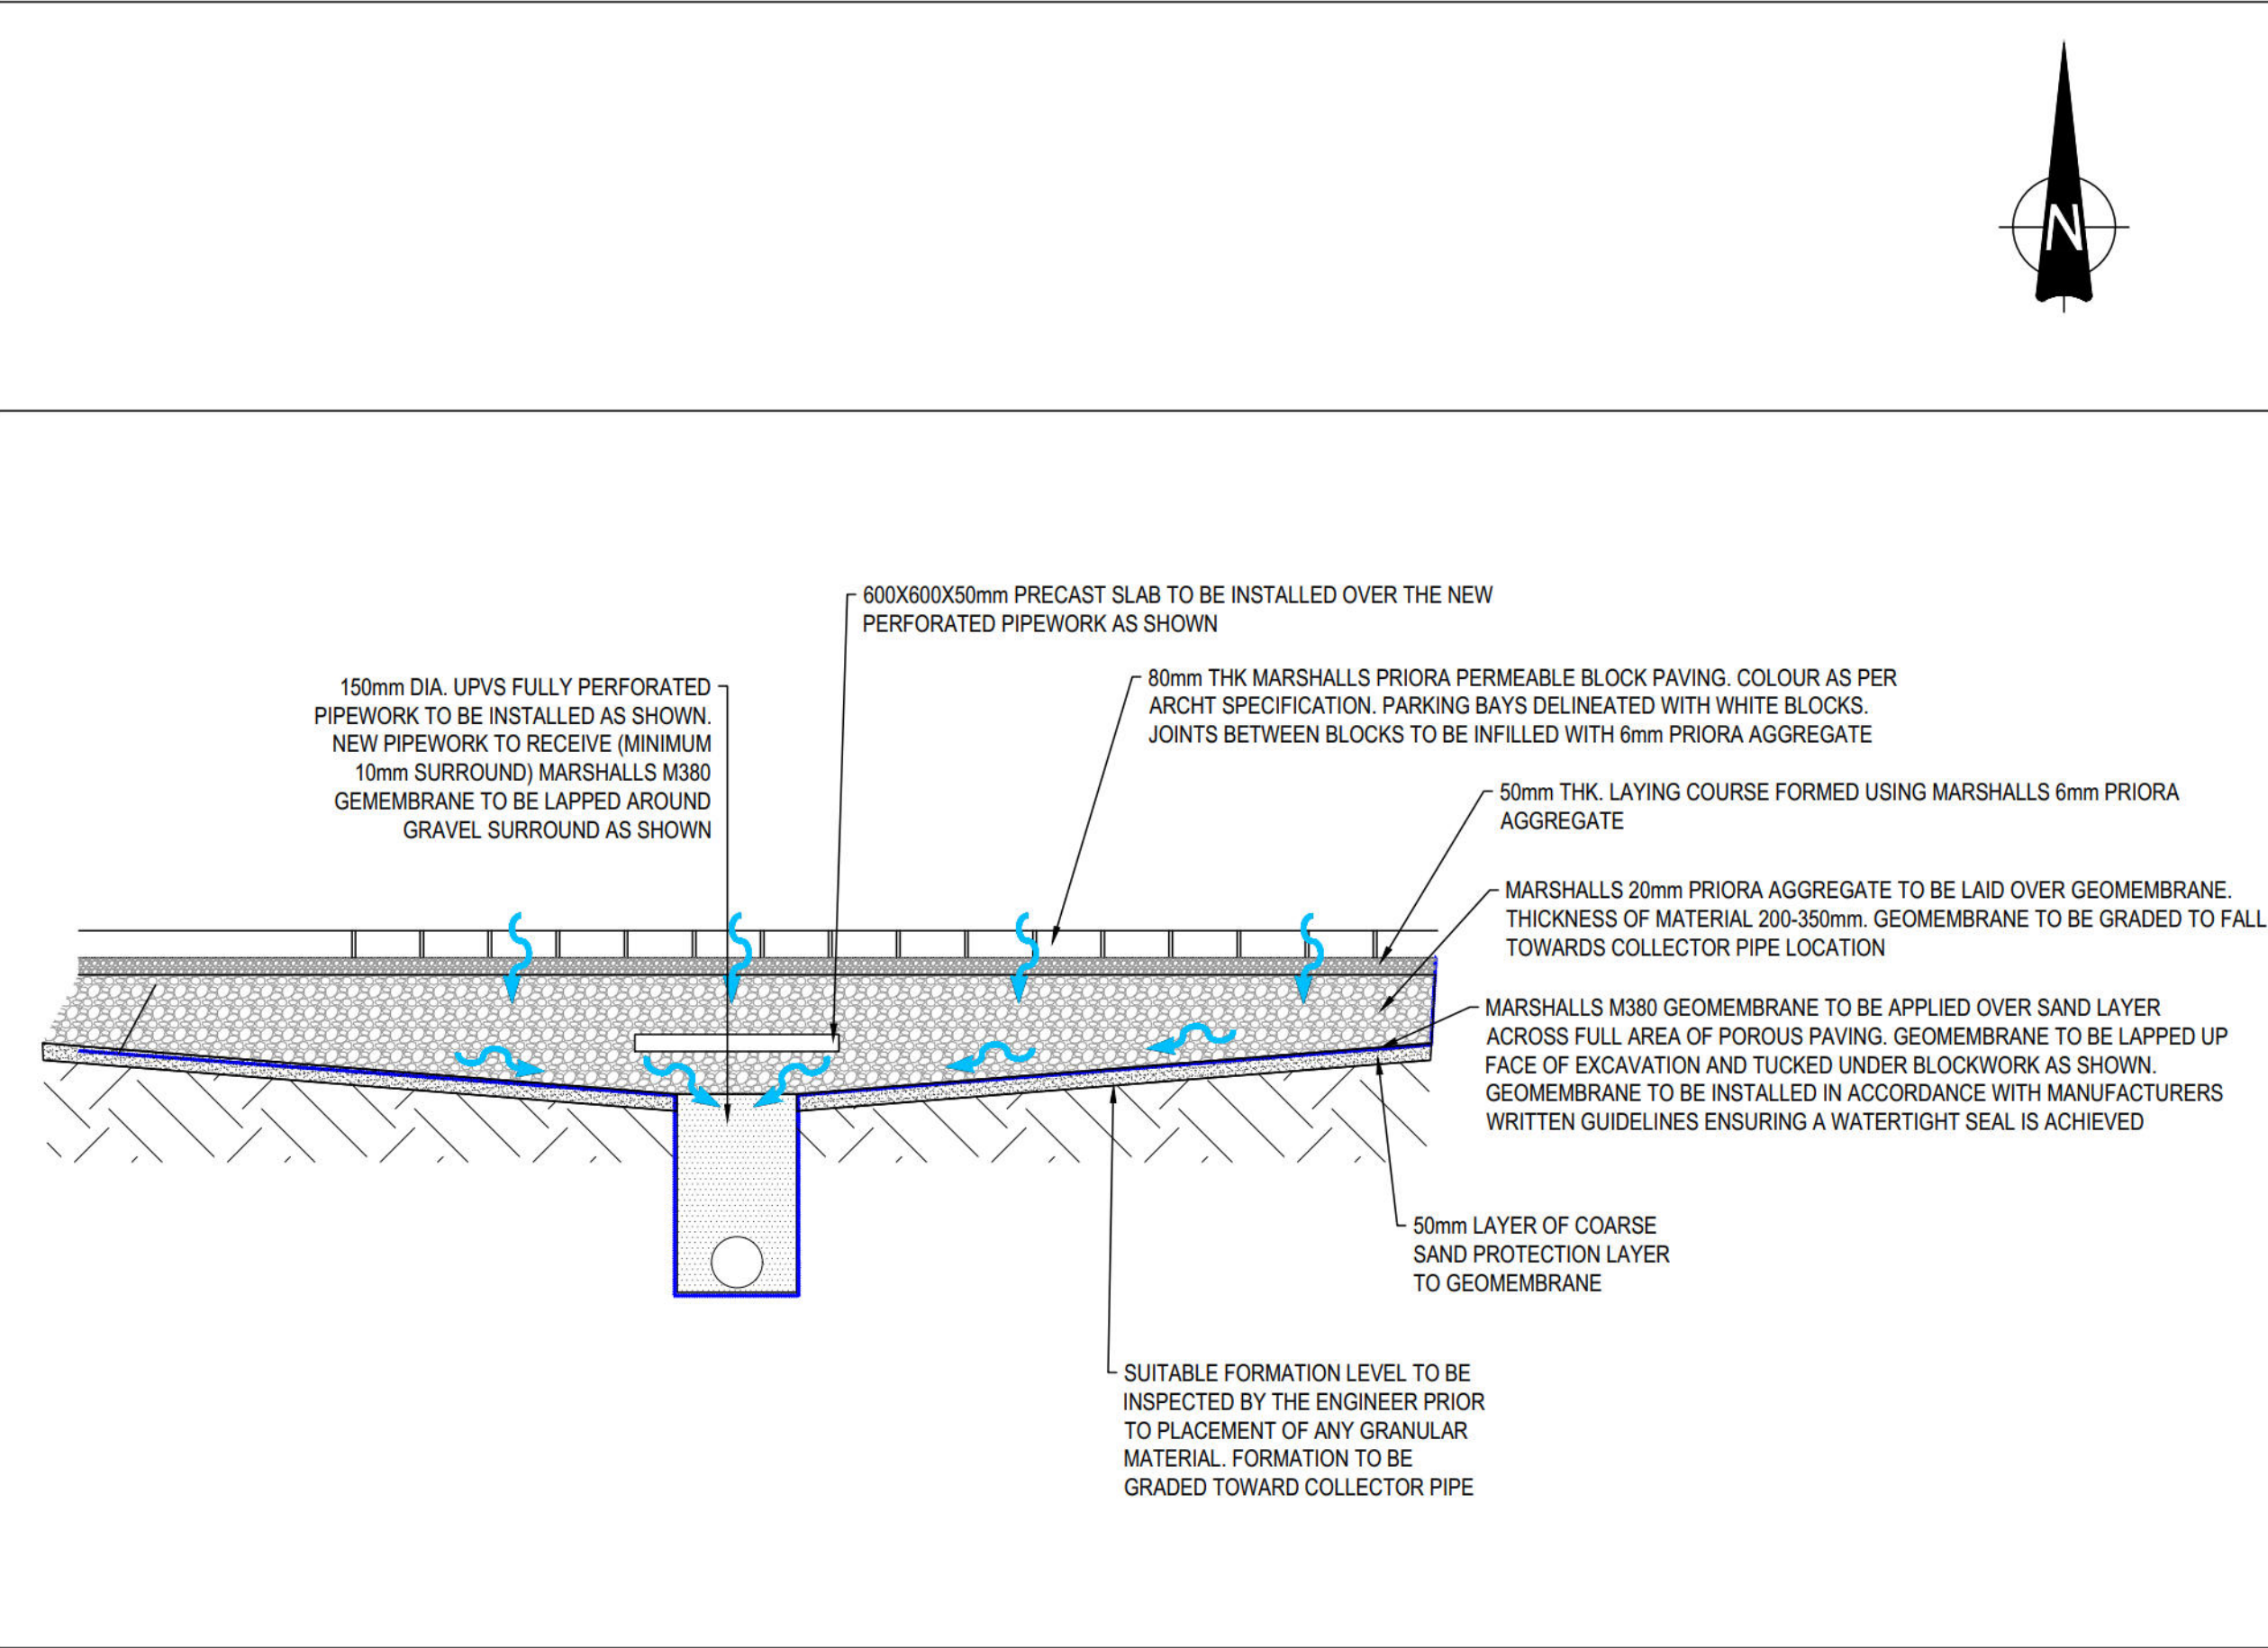

Rev.	Description	Date	Initials	Checked
INFORMATION				
Client SIMPLY UK		CHARLES SCOTT & PARTNERS CONSULTING ENGINEERS		
Location HOOK LANE PAGHAM, PO21 3PB				
Drawing Title PROPOSED FORMATION LEVELS FOR CAR PARK				
Date NOV 25	Drawn by AL	Scale 1/1	Checked LC	Date NOV 25
Project Ref. 9418		Dwg. No. C017		Rev. 1

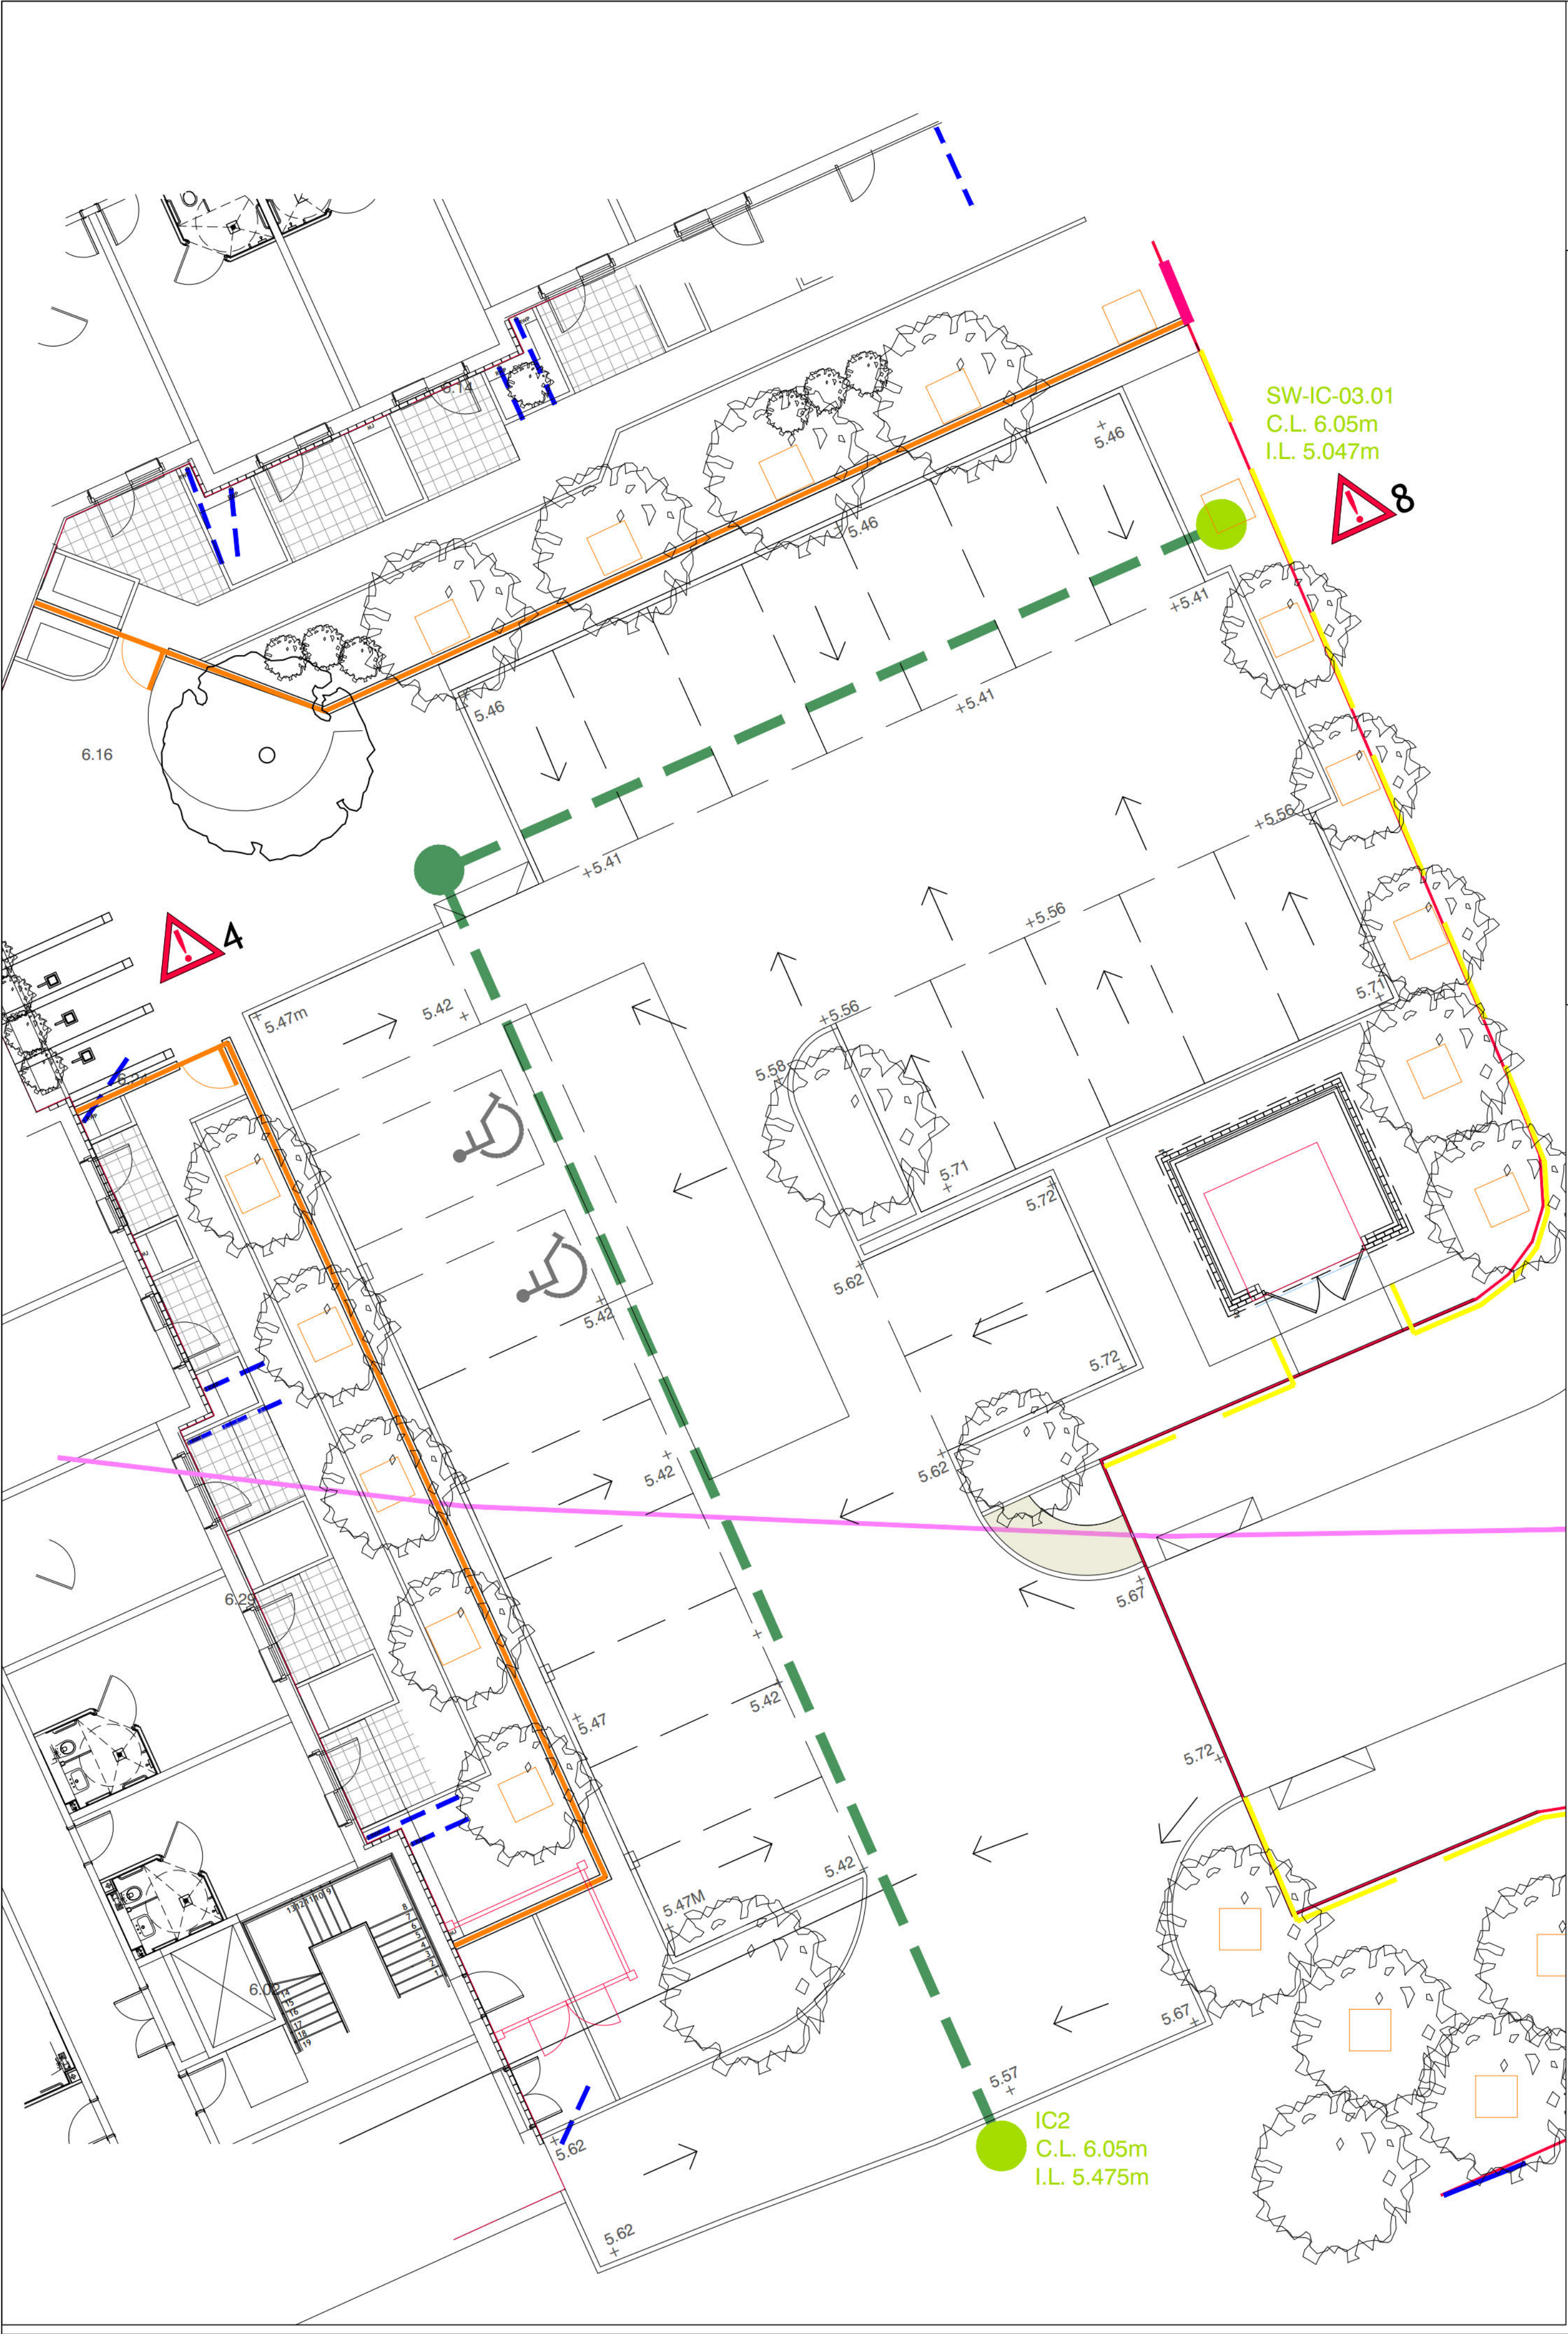

CHARLES SCOTT & PARTNERS
300 BATH STREET
GLASGOW