


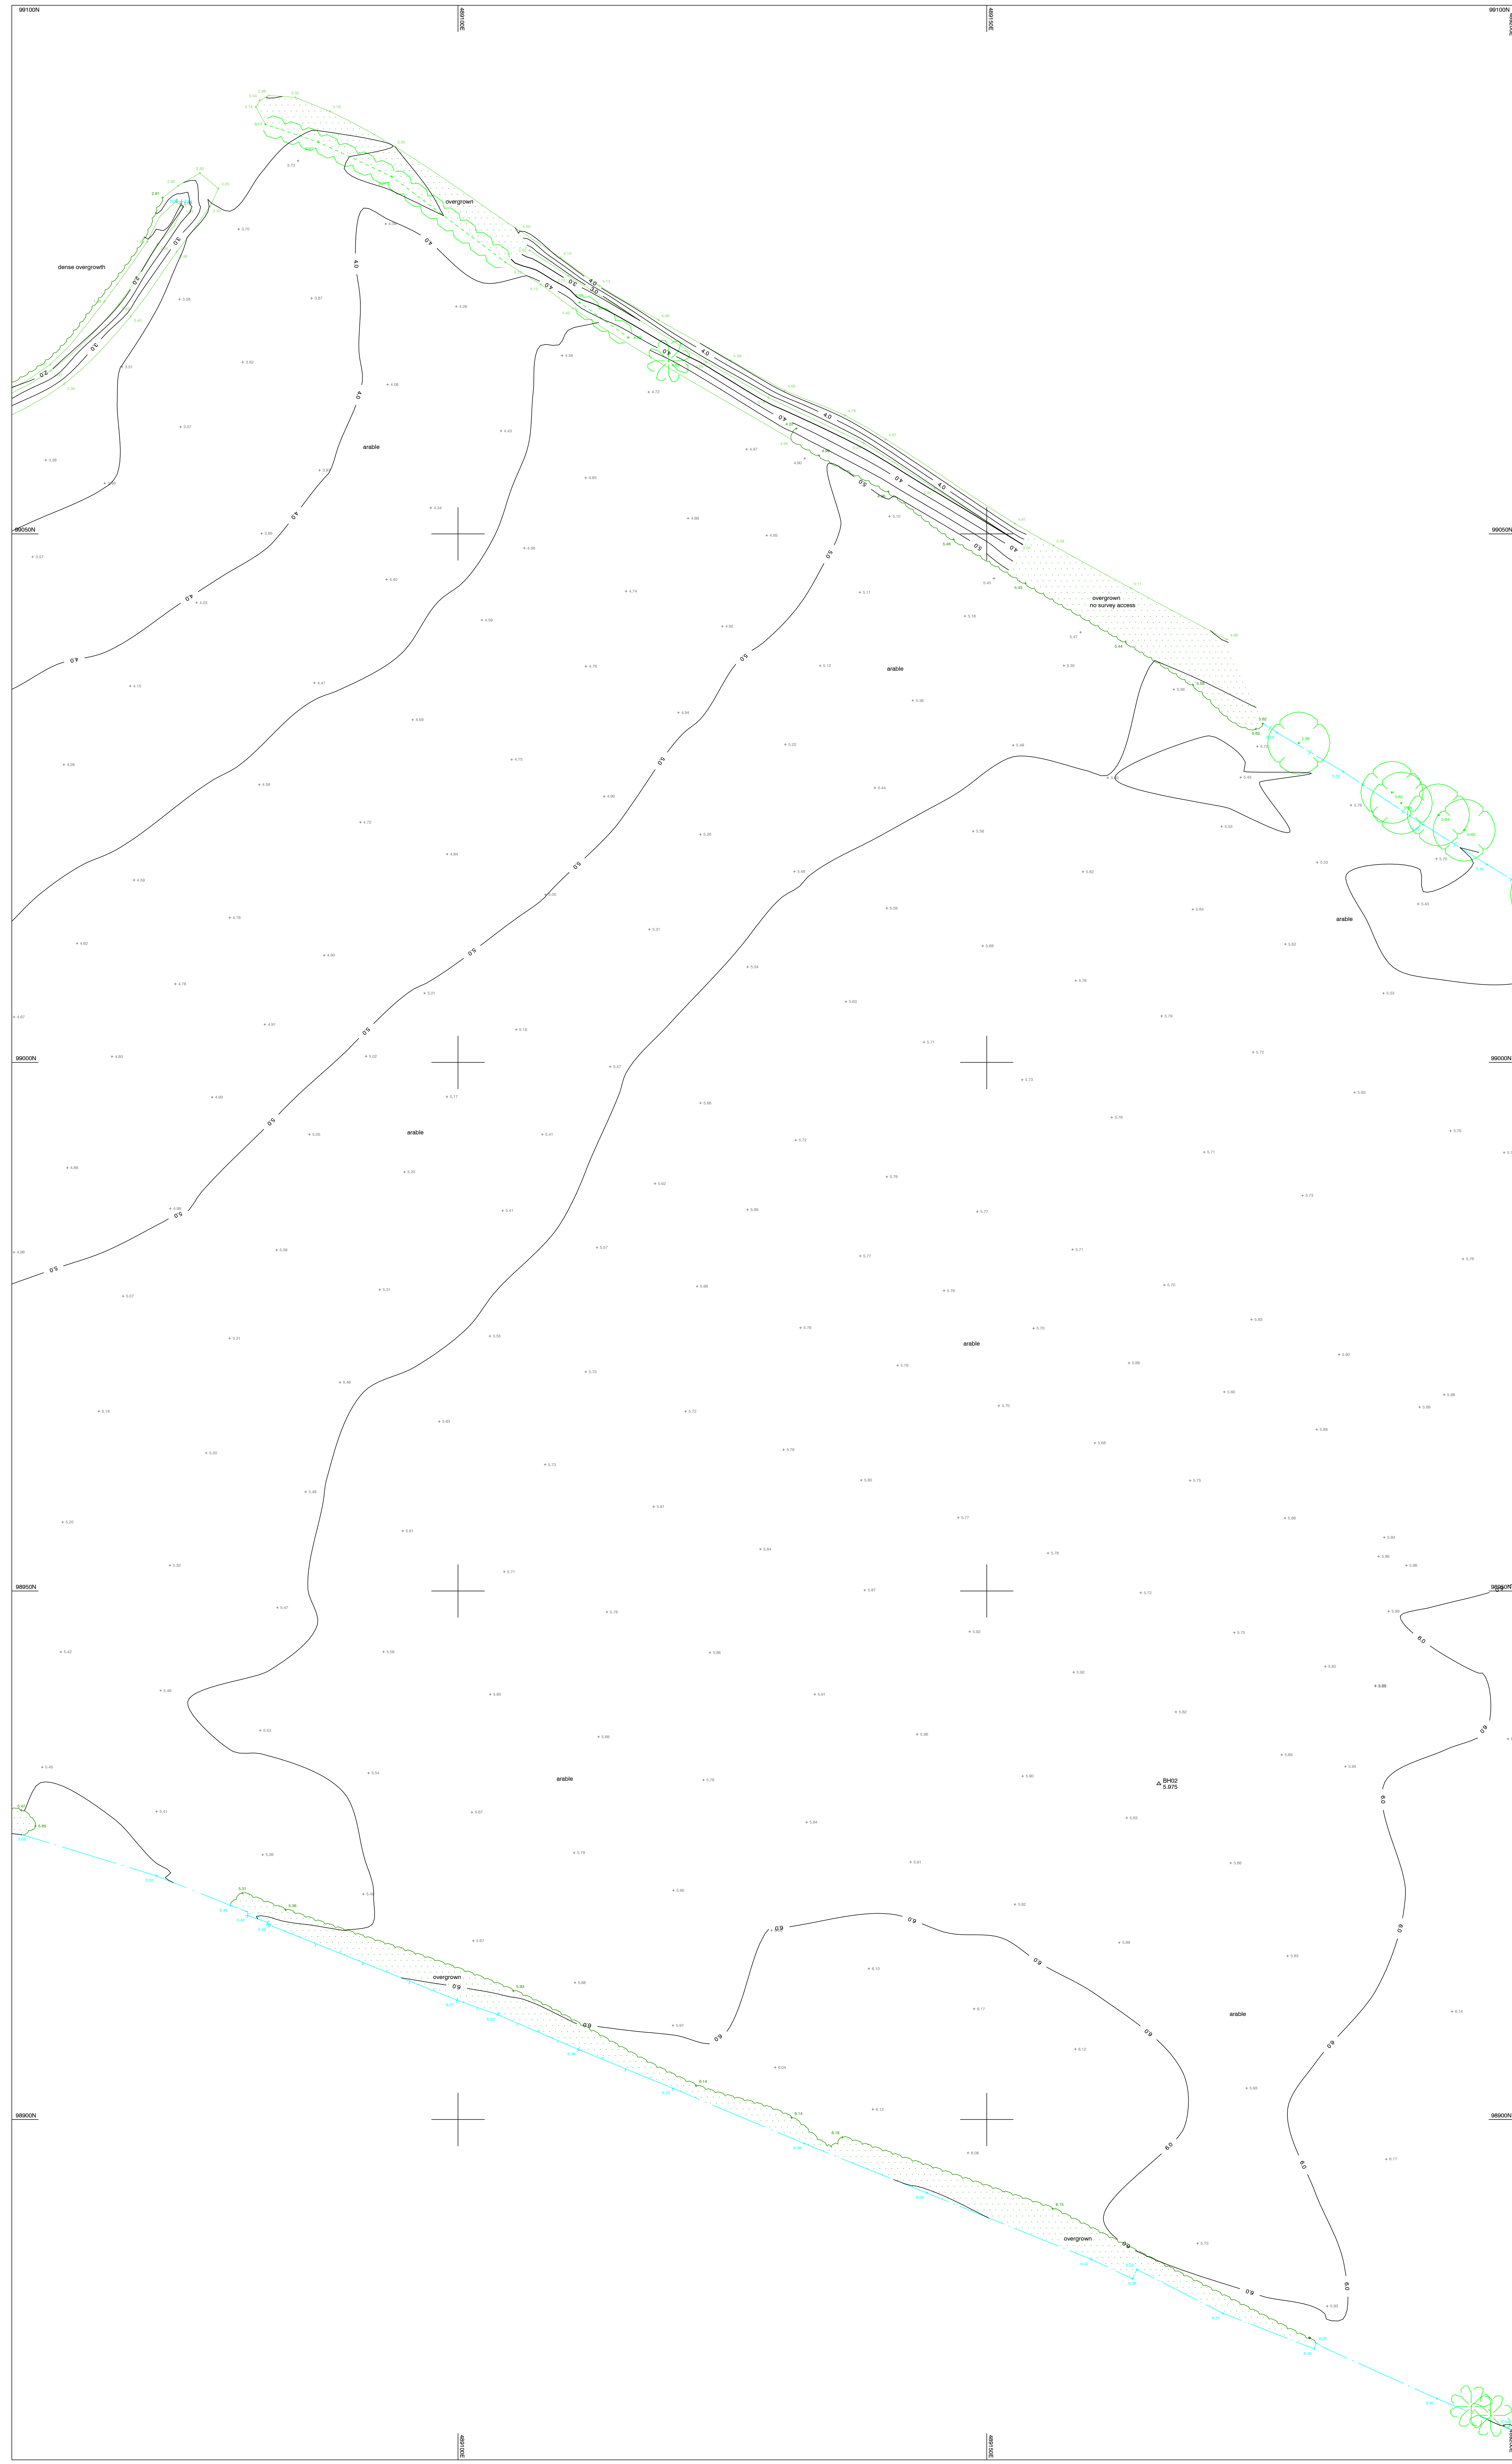

Symbol & Abbreviation Key.

	BARBED WIRE FENCE
	POST & RAIL FENCE
	CLOSE BOARD FENCE
	RAILINGS
	CHAIN LINK FENCE
	OTHER FENCE
	KERB
	DROPPED KERB
	GULLY CHANNEL
	TOP / BOTTOM OF BANK
	FOLKLIE
	DITCH
	VERGE
	OVERHEAD CABLES
	GATE
	HEDGE
	TREE - BROAD LEAVED
	TREE - CONIFEROUS
	BUSH
	BUILDING
	BOREHOLE
	SURVEY STATION
	ORDNANCE SURVEY BENCH MARK

A/C	AIR CONDITIONING UNIT	KO	KERB OFFLET
AV	AIR VALVE	LC	LIGHTING COLUMN
SOL	BOLLARD	LP	LAMP POST
BH	BOREHOLE	NP	NAME PLATE
BL	BED LEVEL	NB	NOTICE BOARD
BM	BENCH MARK	PS	PIPE RISER
BT	BRITISH TELECOM	RP	ROOFTOP POINT
CTV	CABLE TV	RS	ROAD SIGN
CL	COVER LEVEL	SP	SIGN POST
CR	CABLE RISER	SV	STOP VALVE
DP	DOWN PIPE	TL	TRAFFIC LIGHT
ER	EARTH ROD	TP	TELEGRAPH POLE
EP	ELECTRICITY POLE	TOF	TOP OF FENCE
EM	ELECTRICITY MARKER	TOH	TOP OF HEDGE
FB	FUSE BOX	TOR	TOP OF RAILINGS
PH	FIRE HYDRANT	TOS	SERVICE LEVEL
FP	FENCE POST	TOW	TOP OF WALL
FL	FLOOR LEVEL	U/L	UNABLE TO LEFT
GV	GAS VALVE	VM	VALVE MARKER
GM	GAS MARKER	VP	VENT PIPE
GU	GULLY	WL	WATER LEVEL
HM	HYDRANT MARKER	WM	WATER MARKER
L	INVERT LEVEL	WO	WASH OUT

General.

This survey has been prepared with a scaling accuracy for a plot at a scale of 1:200.

All tree heights and spreads are approximate. We have tried to identify tree types, however if tree species are critical specialist advice should be gained.

Drainage pipe sizes have been measured from the surface. Chamber access has not been planned for safety reasons, therefore sizes should be regarded as approximate.

Some detail may have been omitted due to parked vehicles.

Notes.

Coordinates related to previous survey, drawing number 210841.

Levels related to previous survey, drawing number 210841.

INDICATIVE ONLY

Rev	Details of Revision	Drawn	Date

Surveyed	Drawn	Date	Checked	Date	Approved	Date
BH	BH	16/10/21	GD	16/10/21	GD	16/10/21

Interlocks Surveys Limited
St. Andrews House
Radford Semele
Leamington Spa
Warwickshire
CV31 1TF

T: 01926 330123
F: 01926 330120
E: info@interlocksurveys.co.uk

Client.

HALLAM LAND MANAGEMENT SOUTH EAST EAST
3RD FLOOR
43 PORTLAND ROAD
LONDON
W1B 1QH

Title.

TOPOGRAPHICAL SURVEY
LAND WEST OF PAGHAM ROAD
PAGHAM
WEST SUSSEX
(PAGHAM II)

Dwg No. **210841** Sheet **2 of 3**

Scale 1:200 A0 Sheet Rev. -