



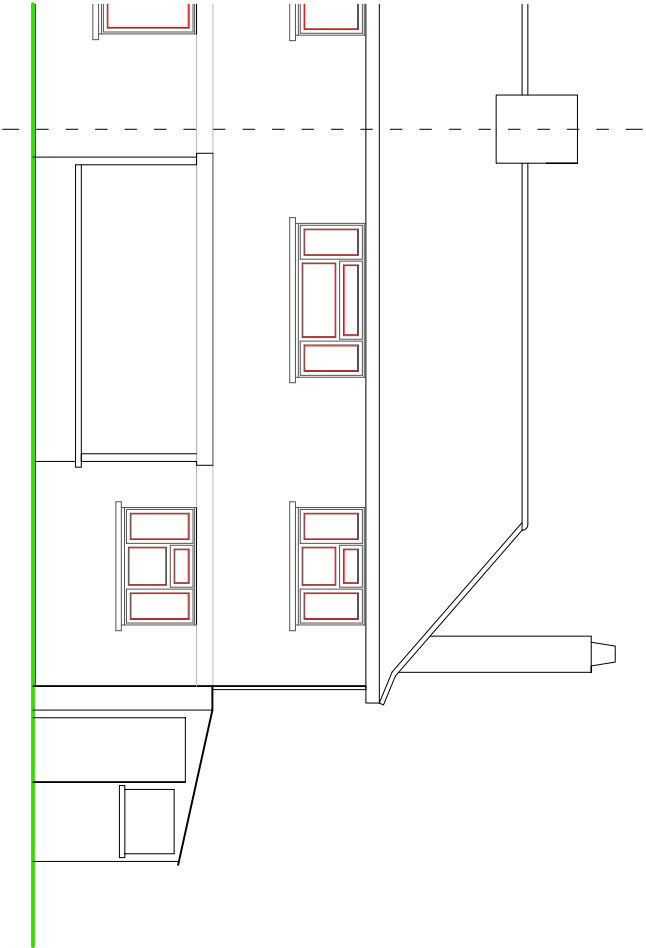


REAR ELEVATION

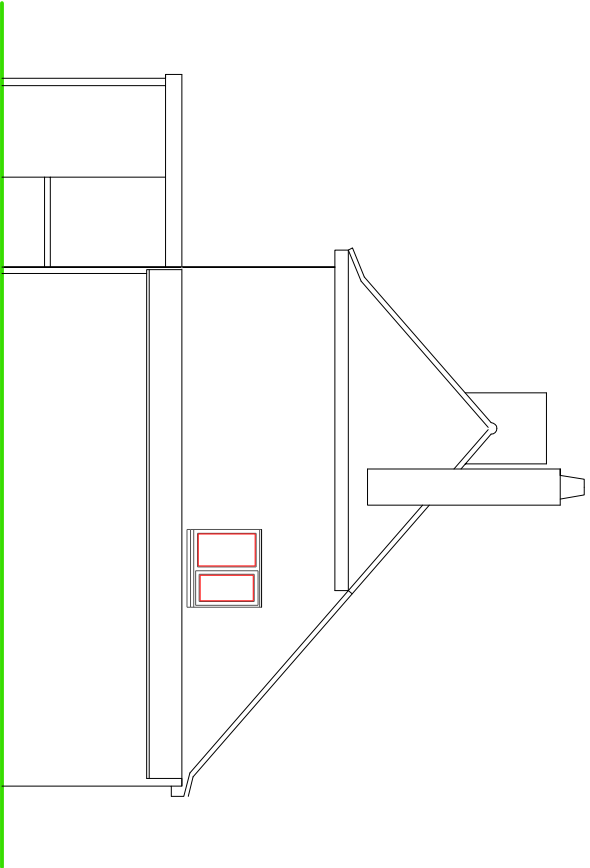


SIDE ELEVATION

NOTES


- ROOF - Plain concrete tiles to pitched roof and corrugated sheet roofing to garage.
- WALLS - Face brick detail to external walls with some painted render detailing to the rear.
- WINDOWS/DOORS - White framed PVC double glazed units.

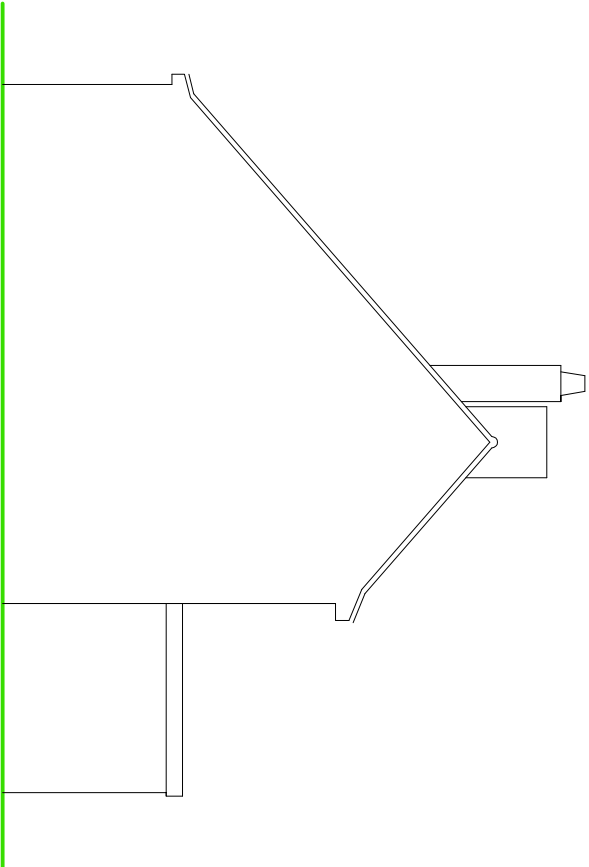

SIDE ELEVATION

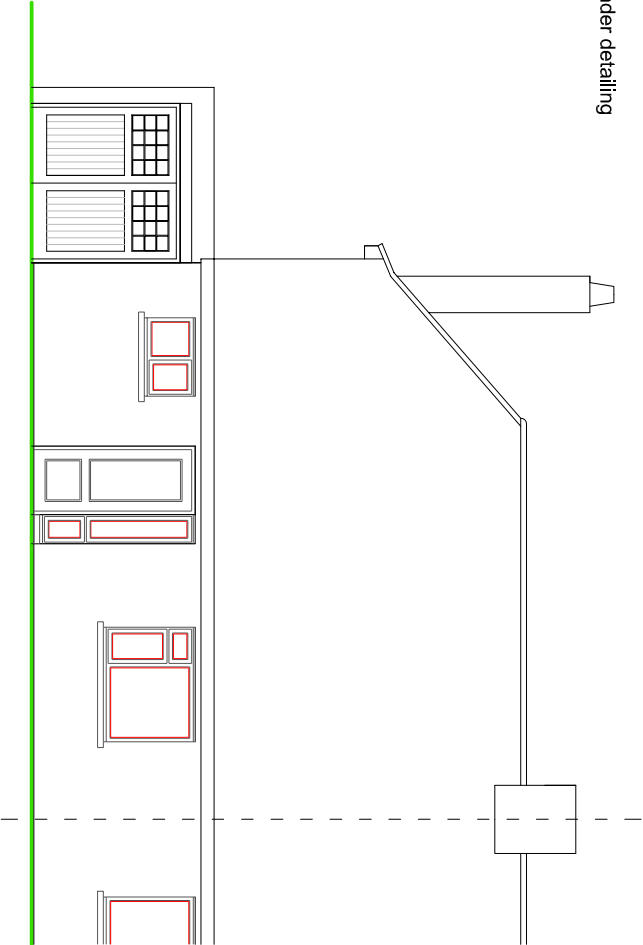

FRONT ELEVATION

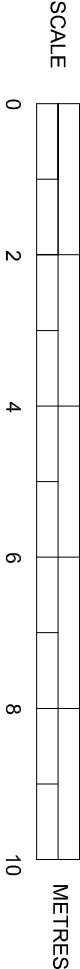

EXISTING ELEVATIONS

SUSSEX BUILDING CONSULTANCY LIMITED

90 PAGHAM ROAD, PAGHAM,
BOGNOR REGIS, WEST SUSSEX.

SCALE - 1/100 REV - A DATE - 04/02/2020

LABC

partner

3 NORTHOTE ROAD
BOGNOR REGIS
TEL - (01243) 681379