



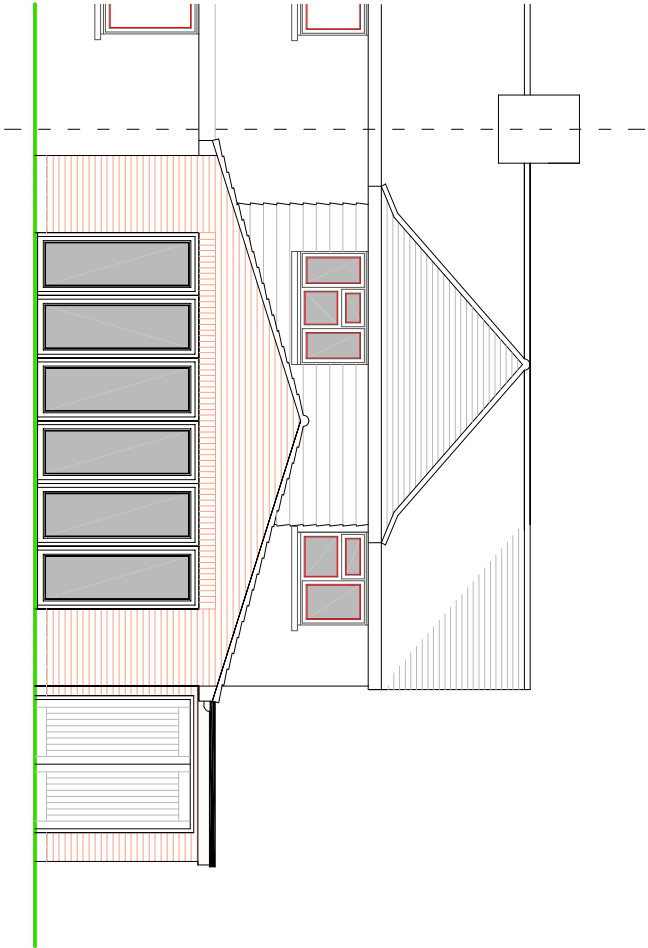

REAR ELEVATION

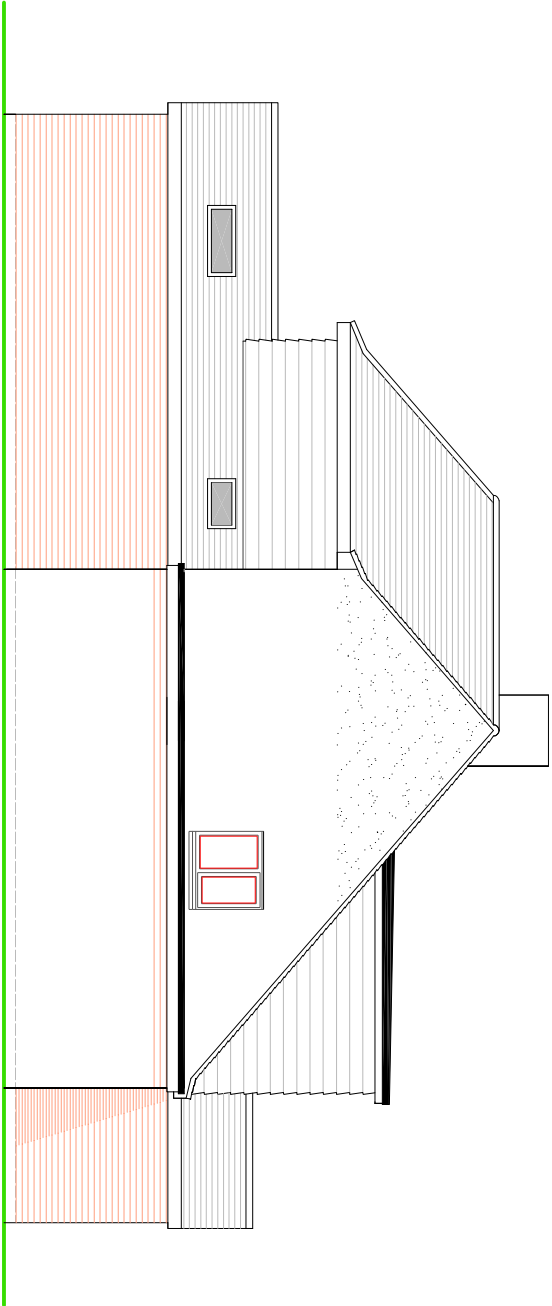


SIDE ELEVATION

NOTES


ROOF - Plain concrete tiles to pitched roof (rear first floor extension), 'Marley Duo Edgemore' interlocking slates to the lower pitched roofs and GRP flat roof covering to the garage and dormer extension.

WALLS - Face brick detail to external walls with cement based light coloured 'New England' style boarding to the dormer cheeks. Fair faced blockwork may be used where hidden behind garden walls to client choice.


WINDOWS/DOORS - White framed PVC double glazed units.

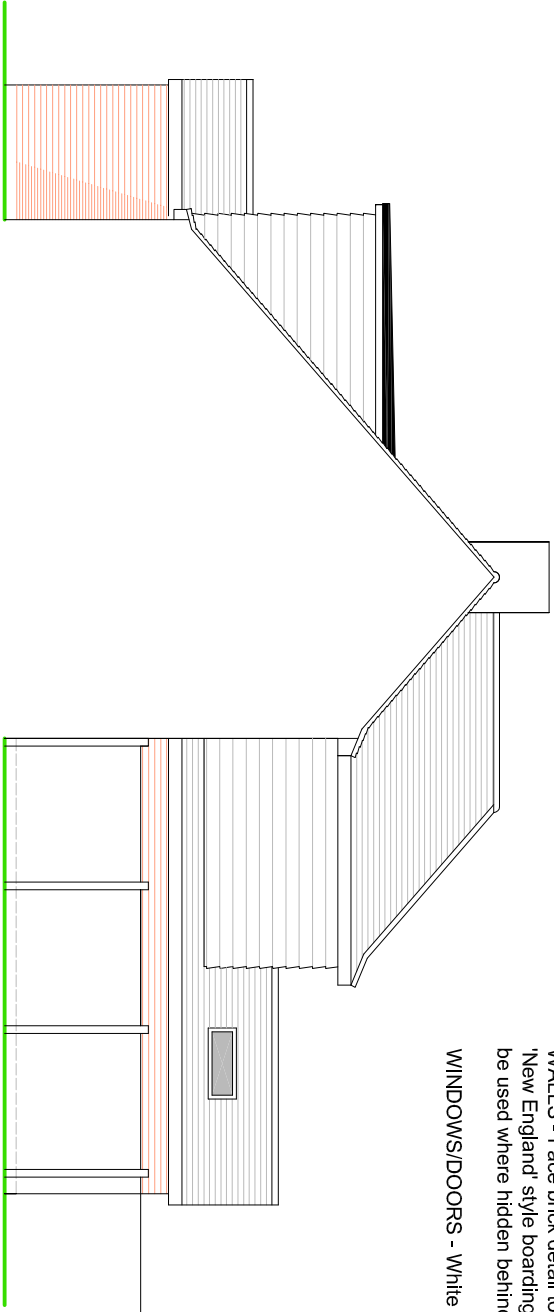

SIDE ELEVATION

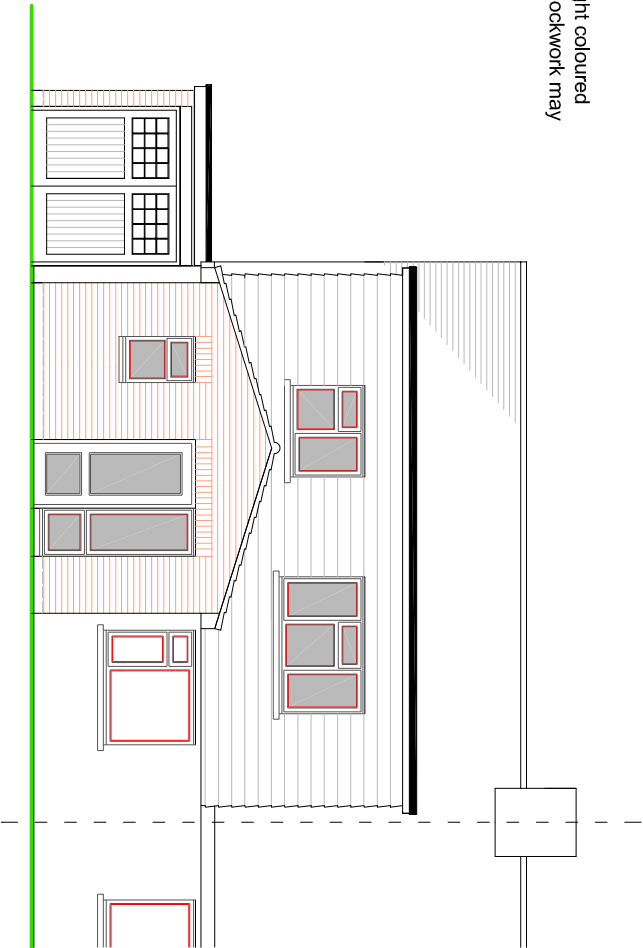

FRONT ELEVATION

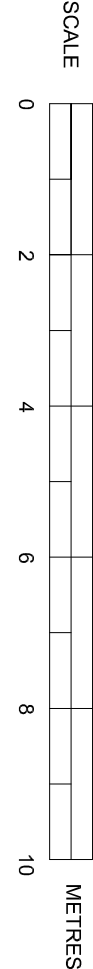

PROPOSED ELEVATIONS

SUSSEX BUILDING CONSULTANCY LIMITED

90 PAGHAM ROAD, PAGHAM,
BOGNOR REGIS, WEST SUSSEX.

SCALE - 1/100 REV - C DATE - 26/02/2020

LABC
partner
3 NORTHOTE ROAD
BOGNOR REGIS
TEL - (01243) 881379