


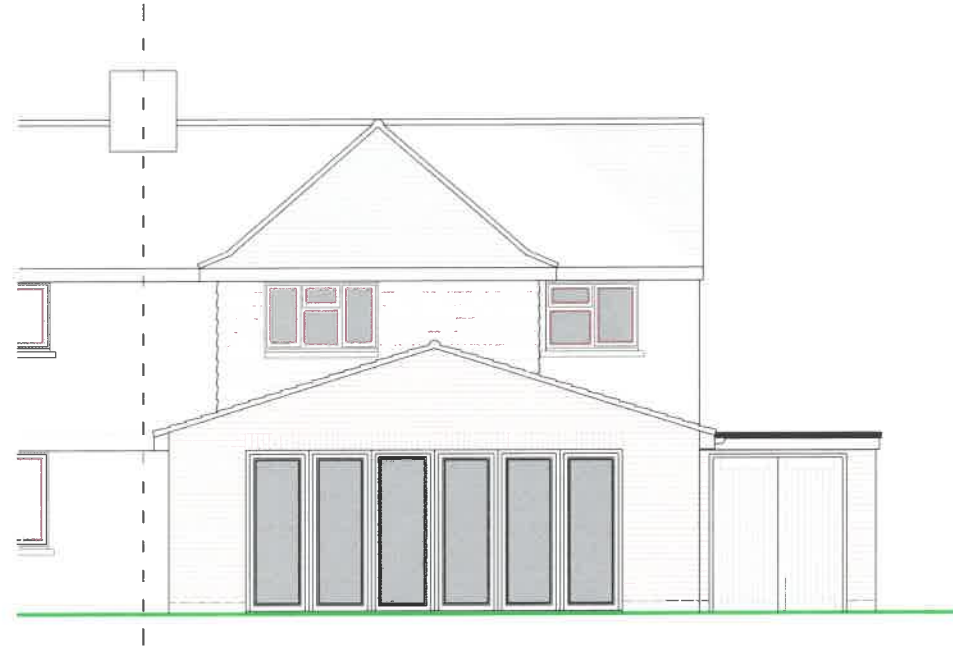

REAR ELEVATION



SIDE ELEVATION

NOTES

ROOF - Plain concrete tiles to pitched roof (rear first floor extension), concrete interlocking tiles to client choice with colour and texture to match existing to the lower pitched roofs and GRP flat roof covering to the garage and dormer extension.

WALLS - Face brick detail to external walls with cement based light coloured 'New England' style boarding to the dormer cheeks. Fair faced blockwork may be used where hidden behind garden walls to client choice.

WINDOWS/DOORS - White framed PVC double glazed units.




SIDE ELEVATION



FRONT ELEVATION

PROPOSED ELEVATIONS

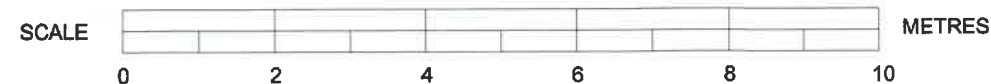

SUSSEX BUILDING CONSULTANCY LIMITED

90 PAGHAM ROAD, PAGHAM,
BOGNOR REGIS, WEST SUSSEX.

SCALE - 1/100 REV - B DATE - 15/02/2020

