

PAVEMENT

Existing Inspection chamber.
Invert 1925mm below G.L.

225mm dia. Foul Sewer

2620

2400

study

bedroom


bedroom

lounge

Plan
1 : 50

Proposed

PROPOSED SINGLE STOREY EXTENSION AT 42, THE CAUSEWAY, PAGHAM FOR MR.R.BUTTERS

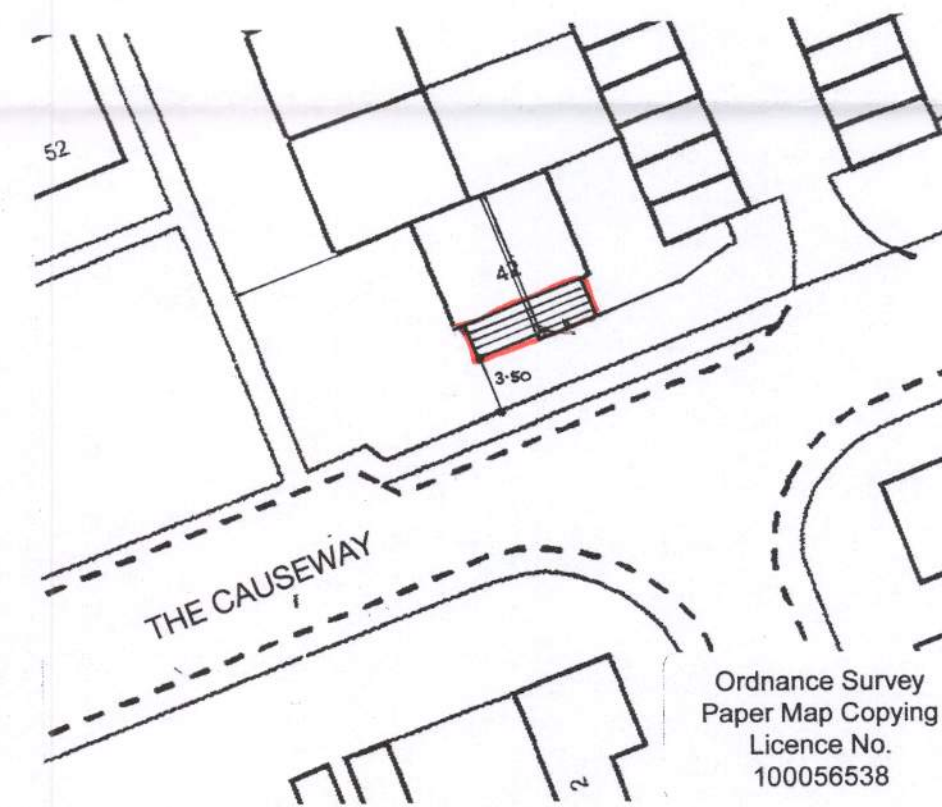

block plan
1 : 500

Ordnance Survey
Paper Map Copying
Licence No.
100056538



location plan
1 : 1250

sheet 1 of 3

Bryan Butcher
Rainbow Cottage
Nyetimber Lane
Bognor Regis PO21 3JX
01243 266871
07973 233442
bryan.butcher@btinternet.com
www.bryanbutcher.com