
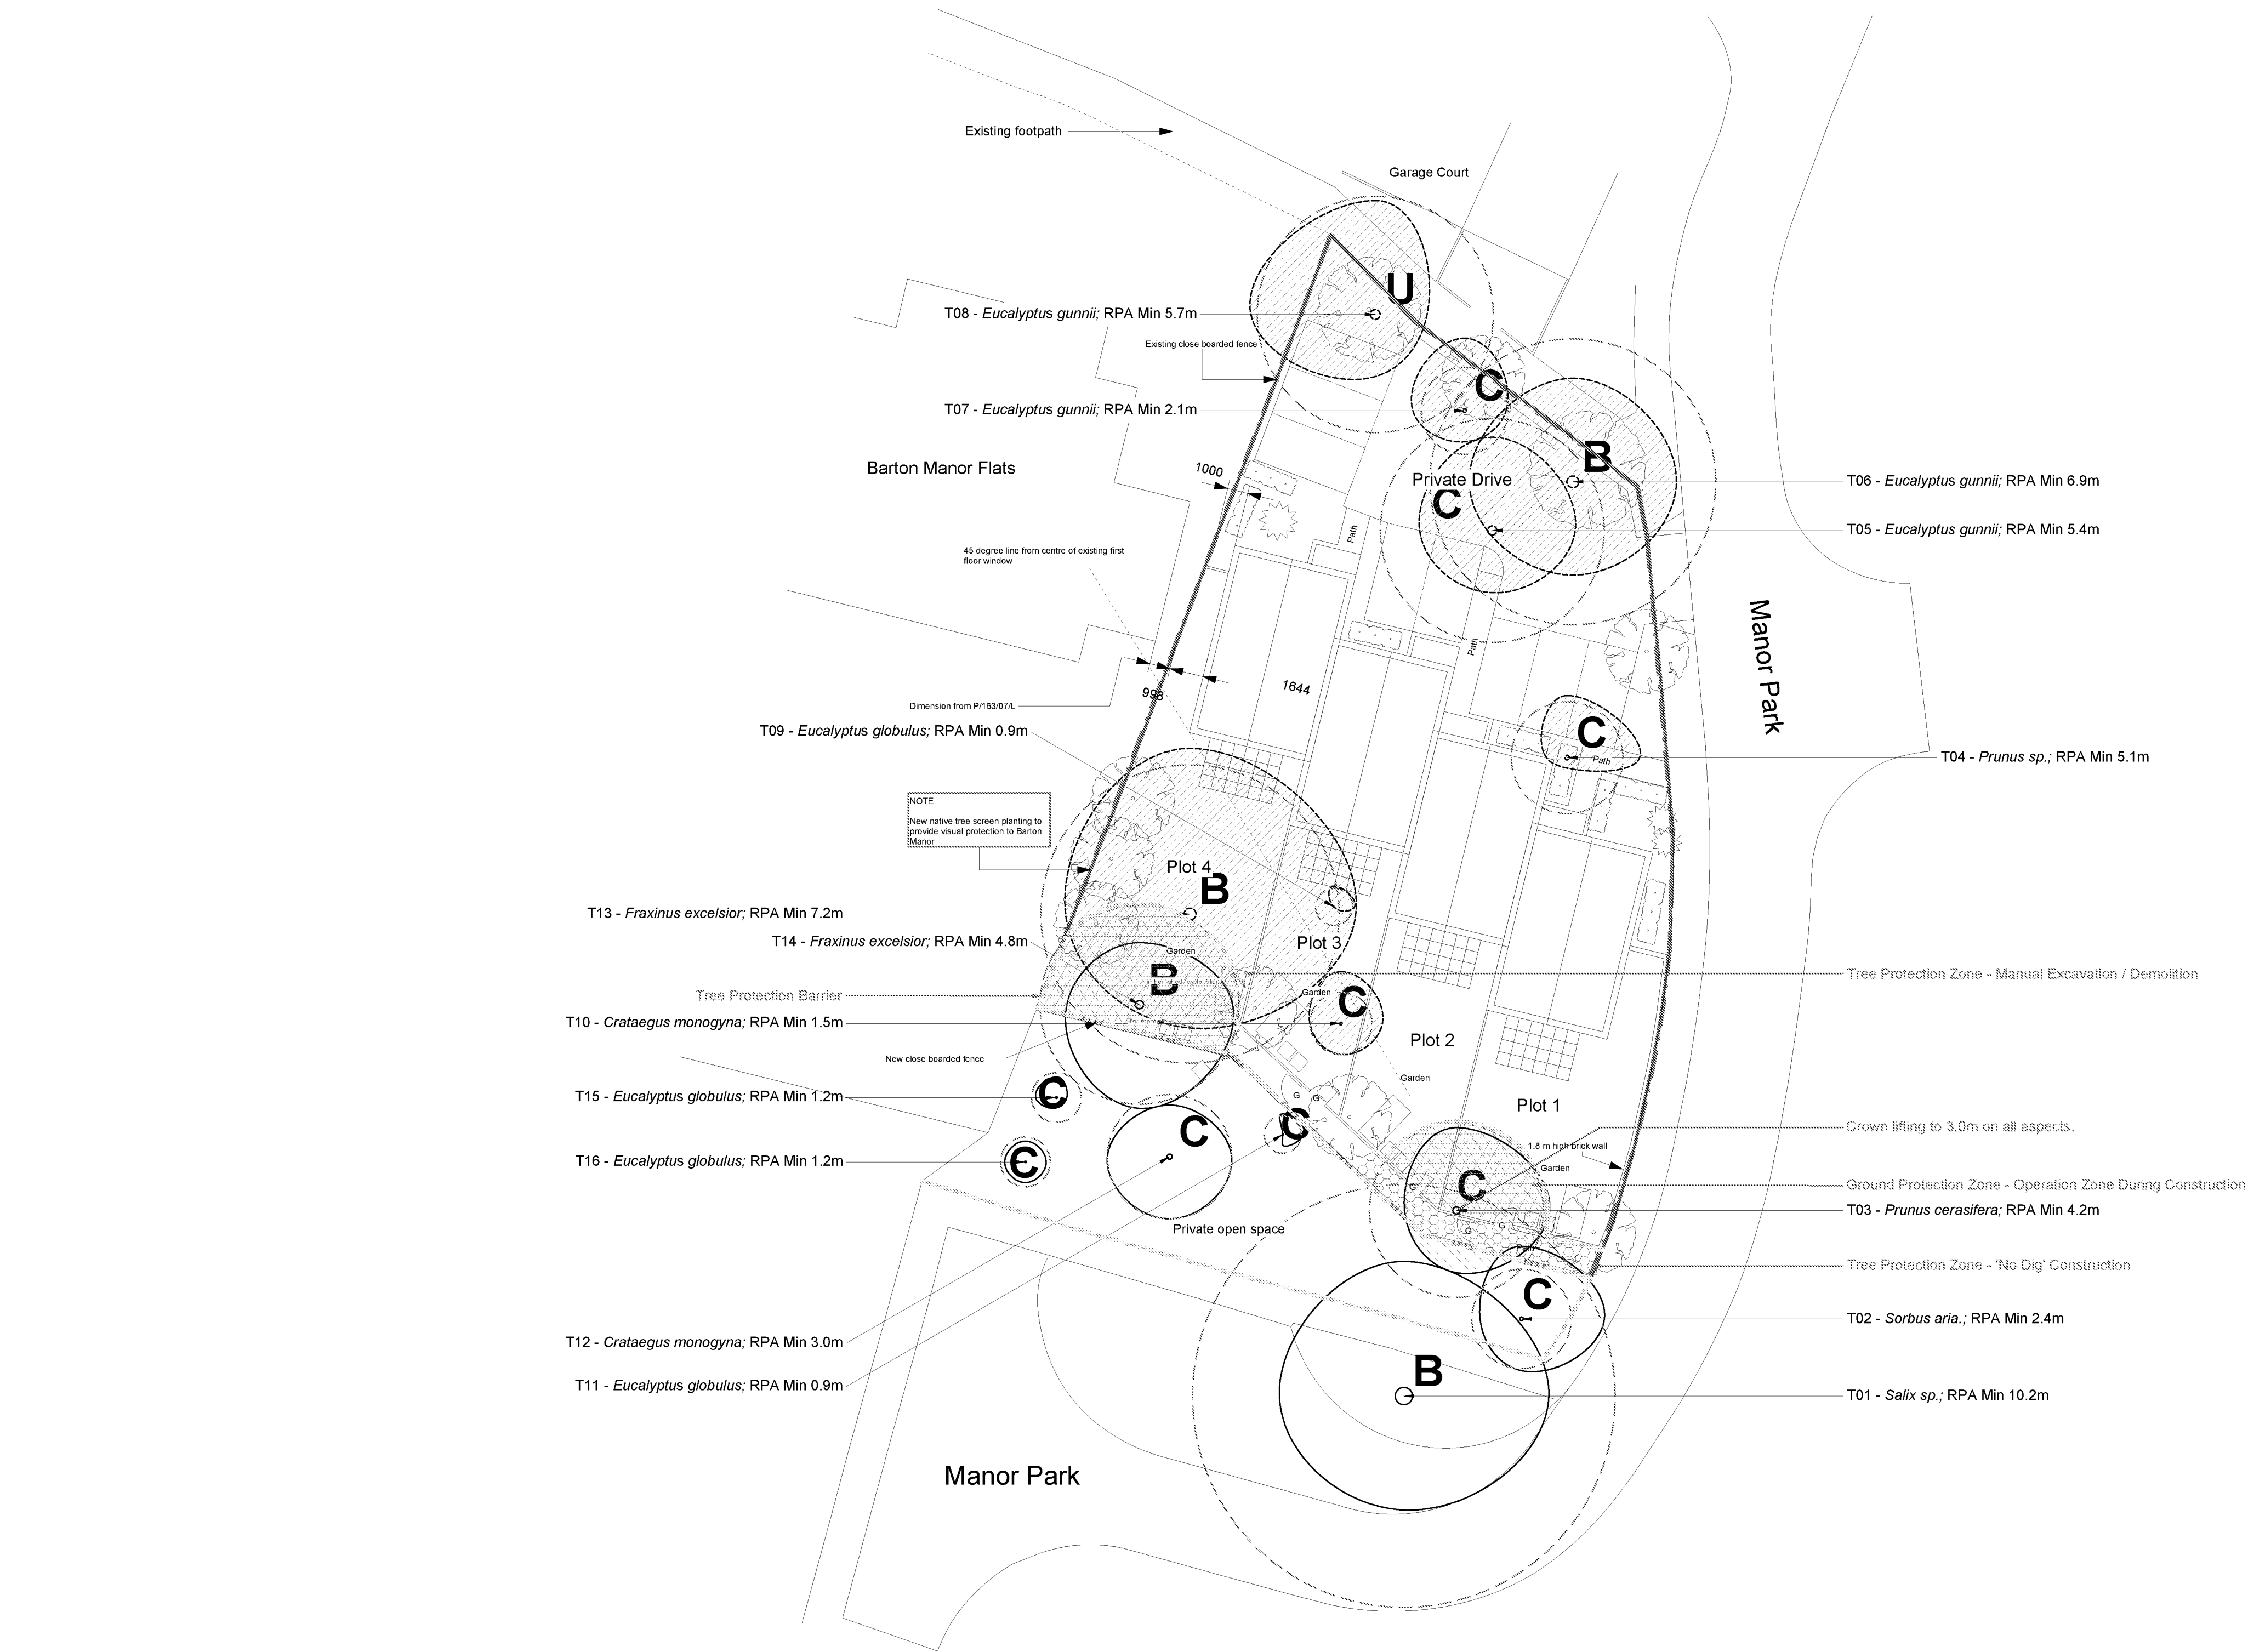


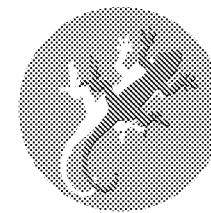


PLANNING ISSUE

Rev	Description	Date	Initials
02	Planning Issue	13.02.20	JH
01	Draft Issue	12.02.20	JH
00	Draft Issue	10.02.20	JH

**LIZARD**
Landscape Design and Ecology

The Old Bank, 34 South Street, Tarring, Worthing, West Sussex, BN14 7LH
T 01903 216033 E lizardlandscape@btconnect.com W lizardlandscapeecology.com

Client Ivon Blumer Architects Ltd			
Project Title and Location Manor Park Nyetimber Lane, Pagham, Bognor Regis			
Drawing Title Tree Retention Protection Plan			
Scale 1:200@A1	Drawn JH	Approved GS	Date 10.02.20
Drawing No LLD1899-ARB-DWG-002			Revision 02

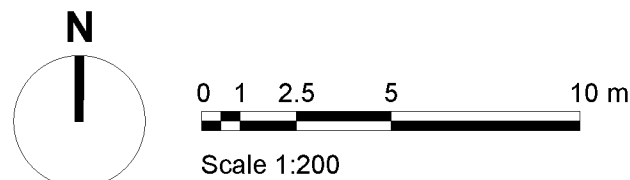

Tree Retention Protection Plan

Manor Park, Nyetimber Lane, Pagham, Bognor Regis