


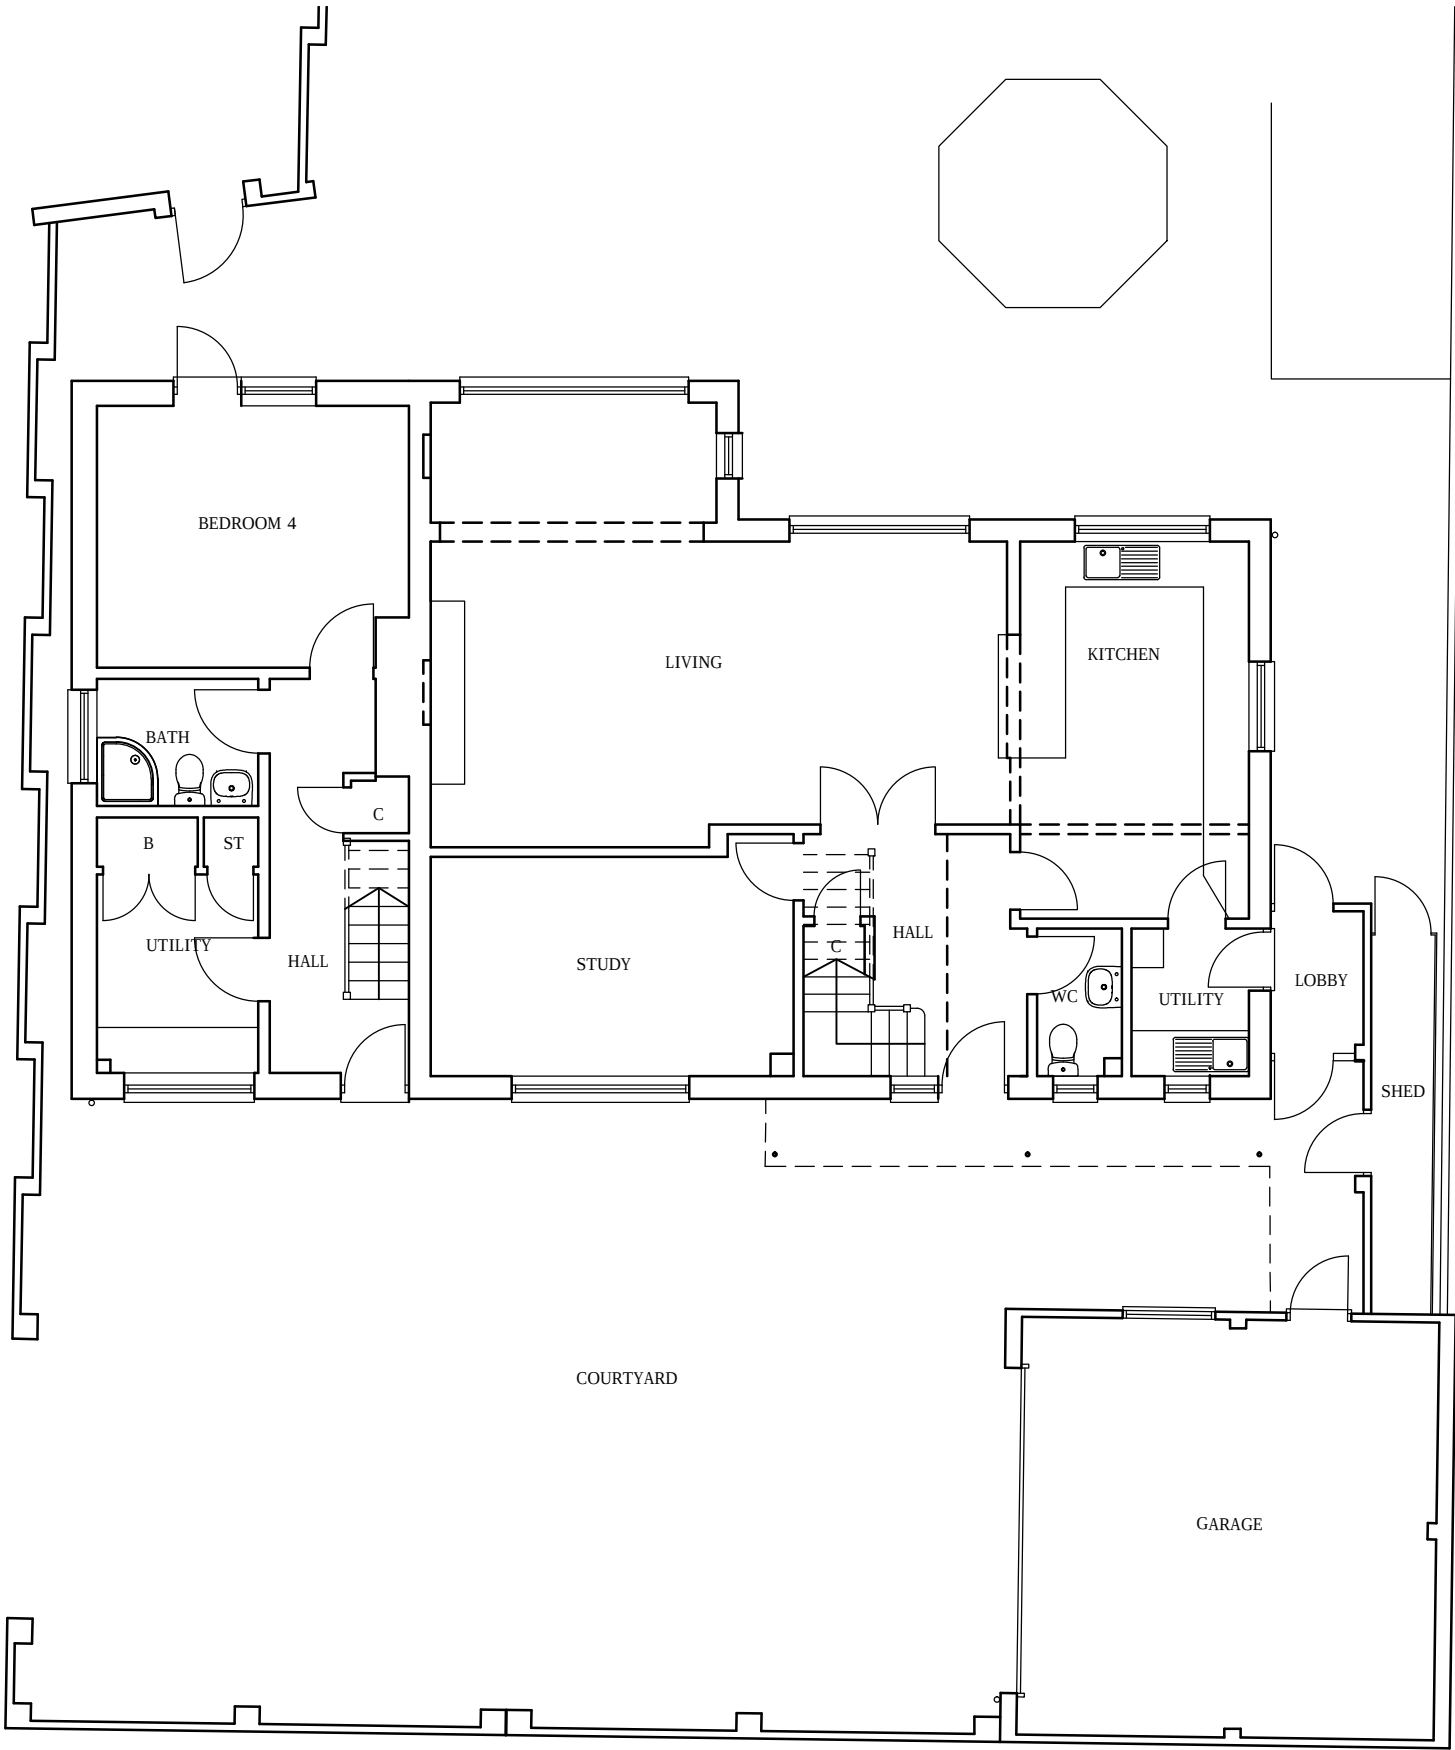

GROUND FLOOR

