



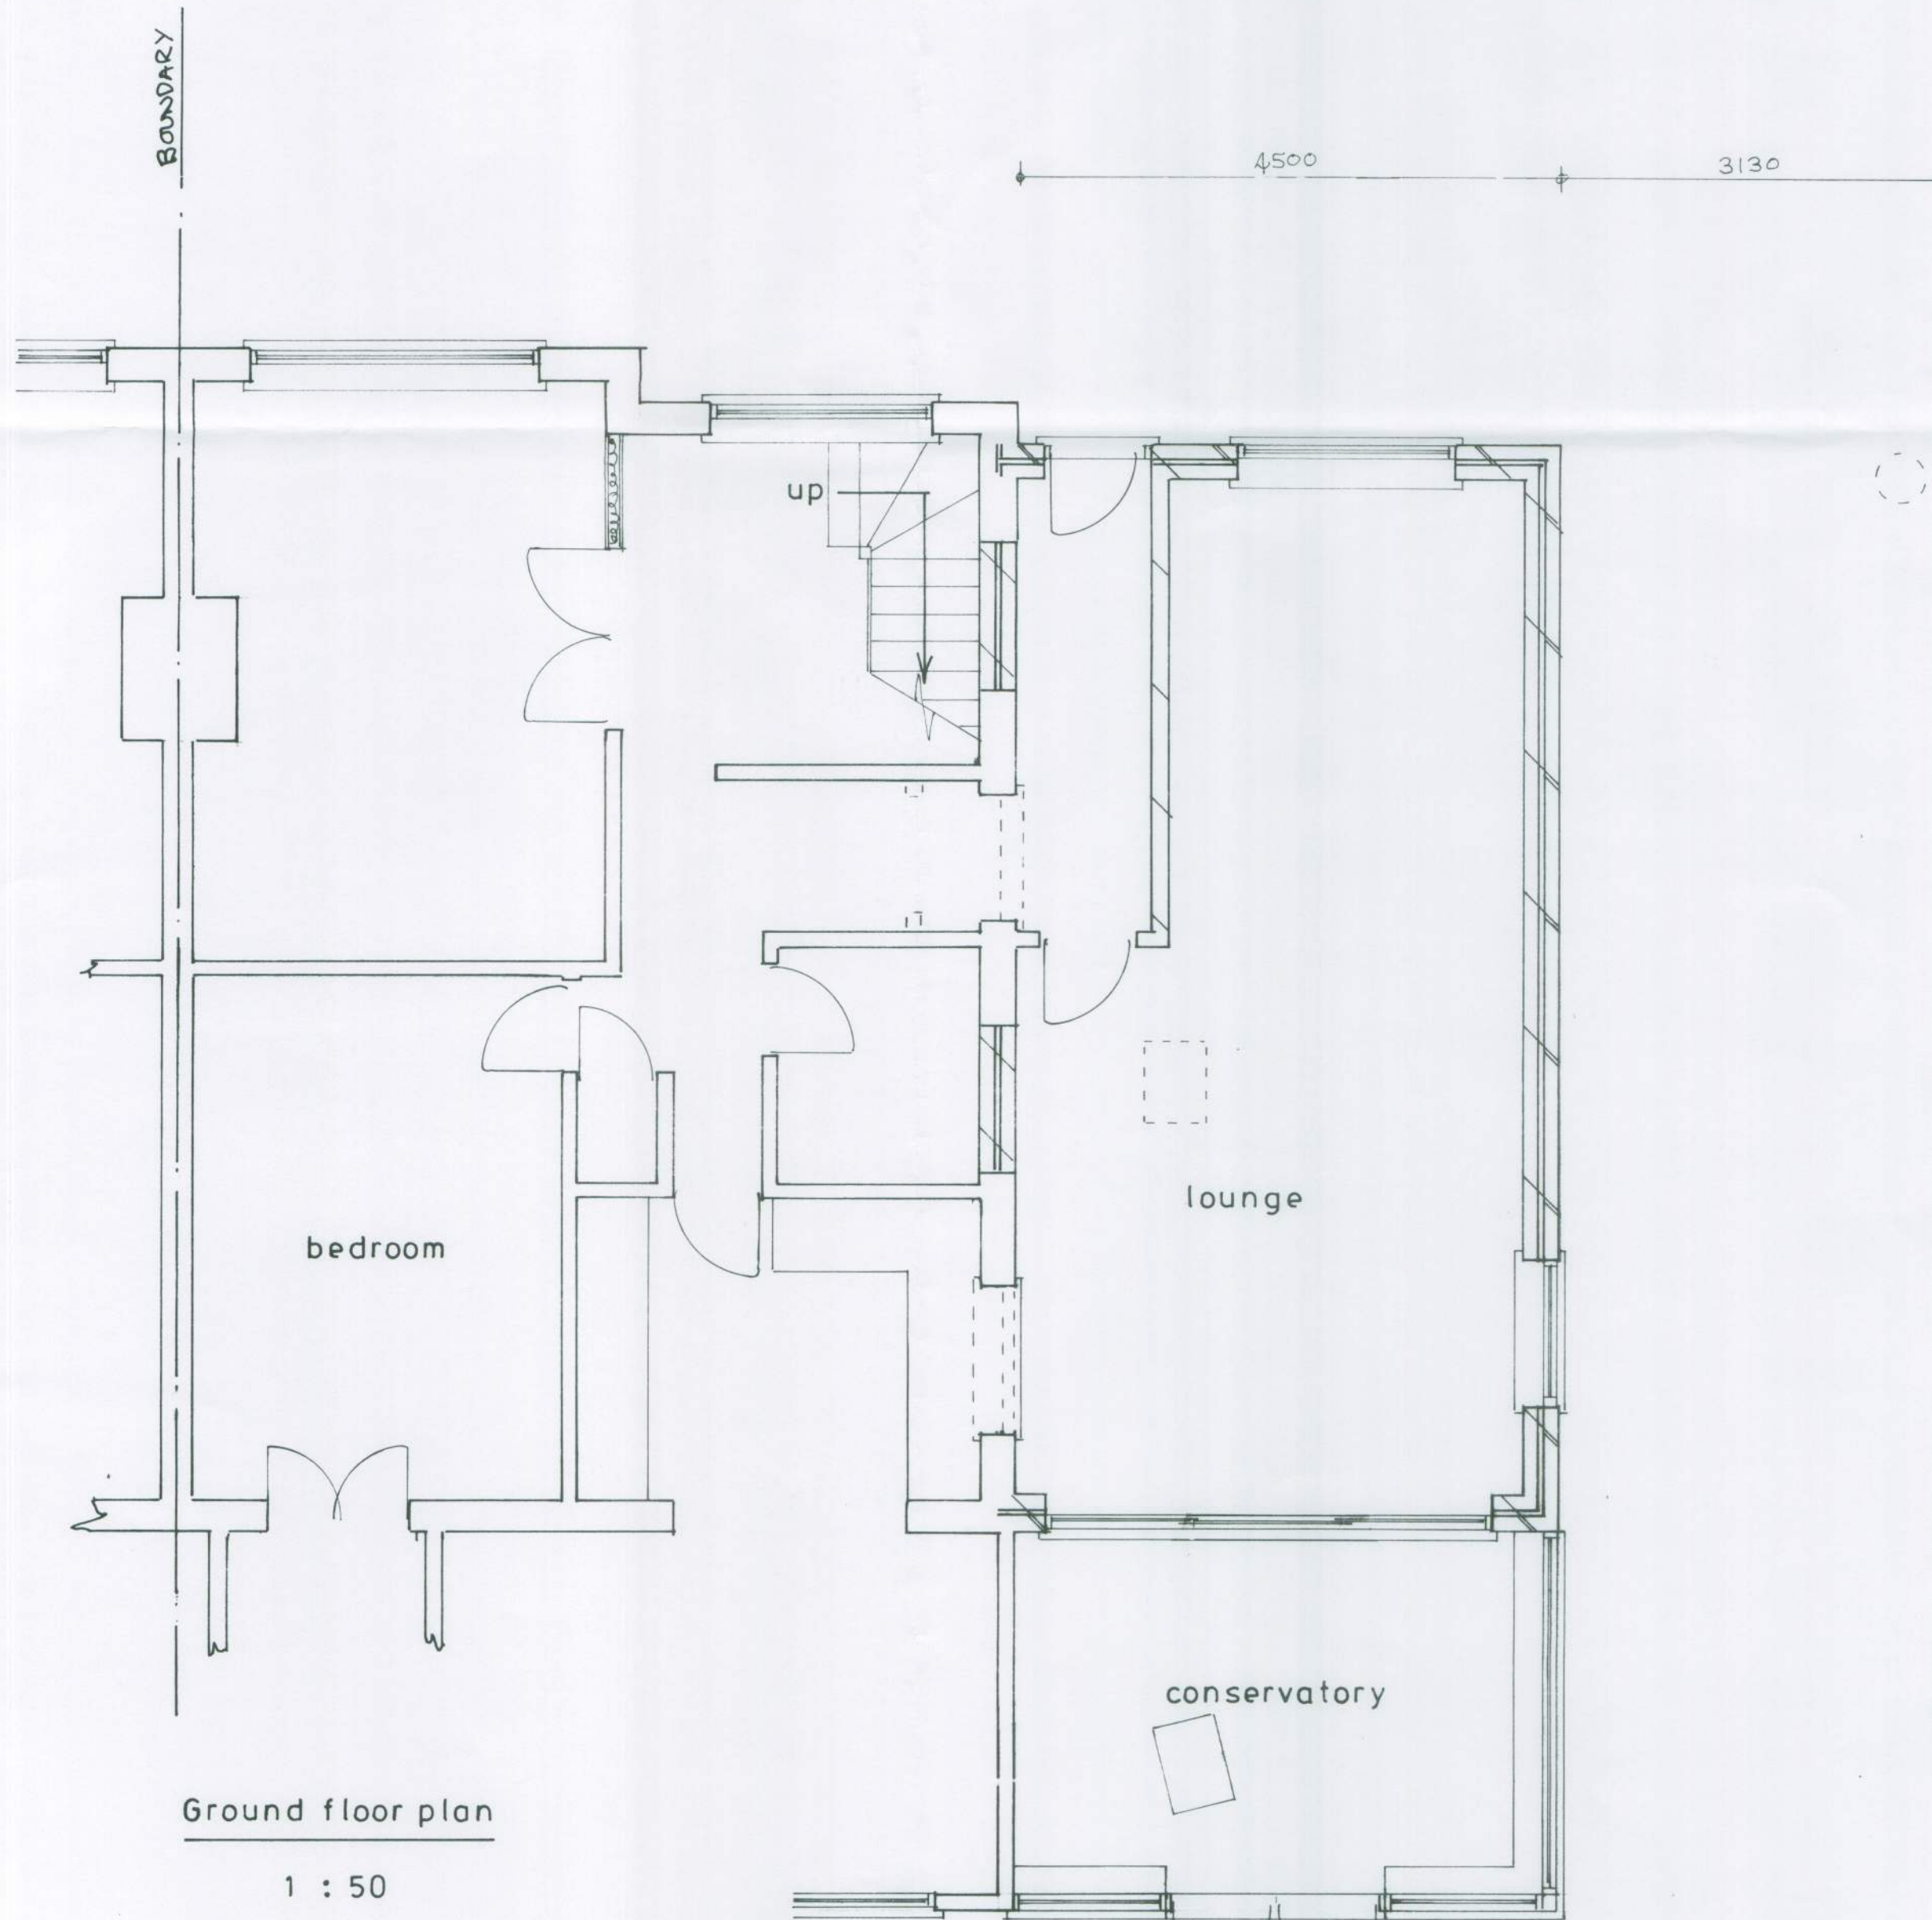

Proposed

PROPOSED SINGLE STOREY EXTENSION AND 1ST FLOOR DORMER PROJECTION  
AT 9 LEONORA DRIVE FOR MRS:A.WILLIAMS.

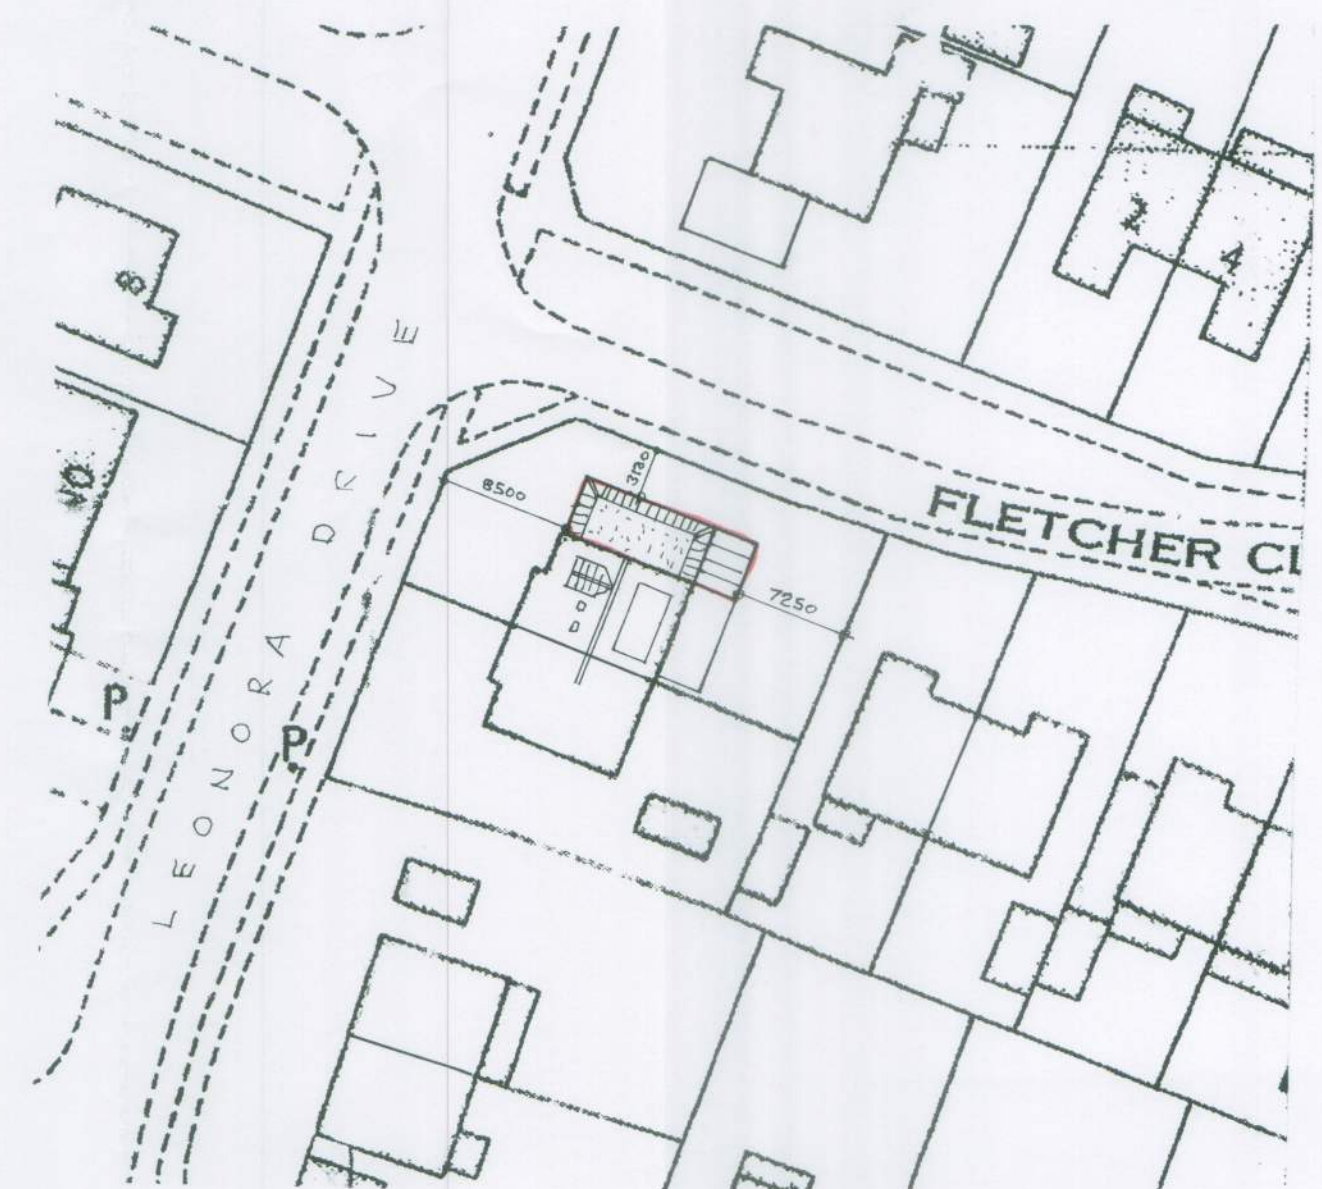

sheet 1 of 3

Bryan Butcher  
 Rainbow Cottage  
 Nyetimber Lane  
 Bognor Regis PO21 3JX  
 01243 266871  
 07973 233442  
 bryan.butcher@btinternet.com  
 www.bryanbutcher.com

