


STANDARD CONFIGURATION JMA JUMP CLIMB TOWER
CONCEPT VIEW

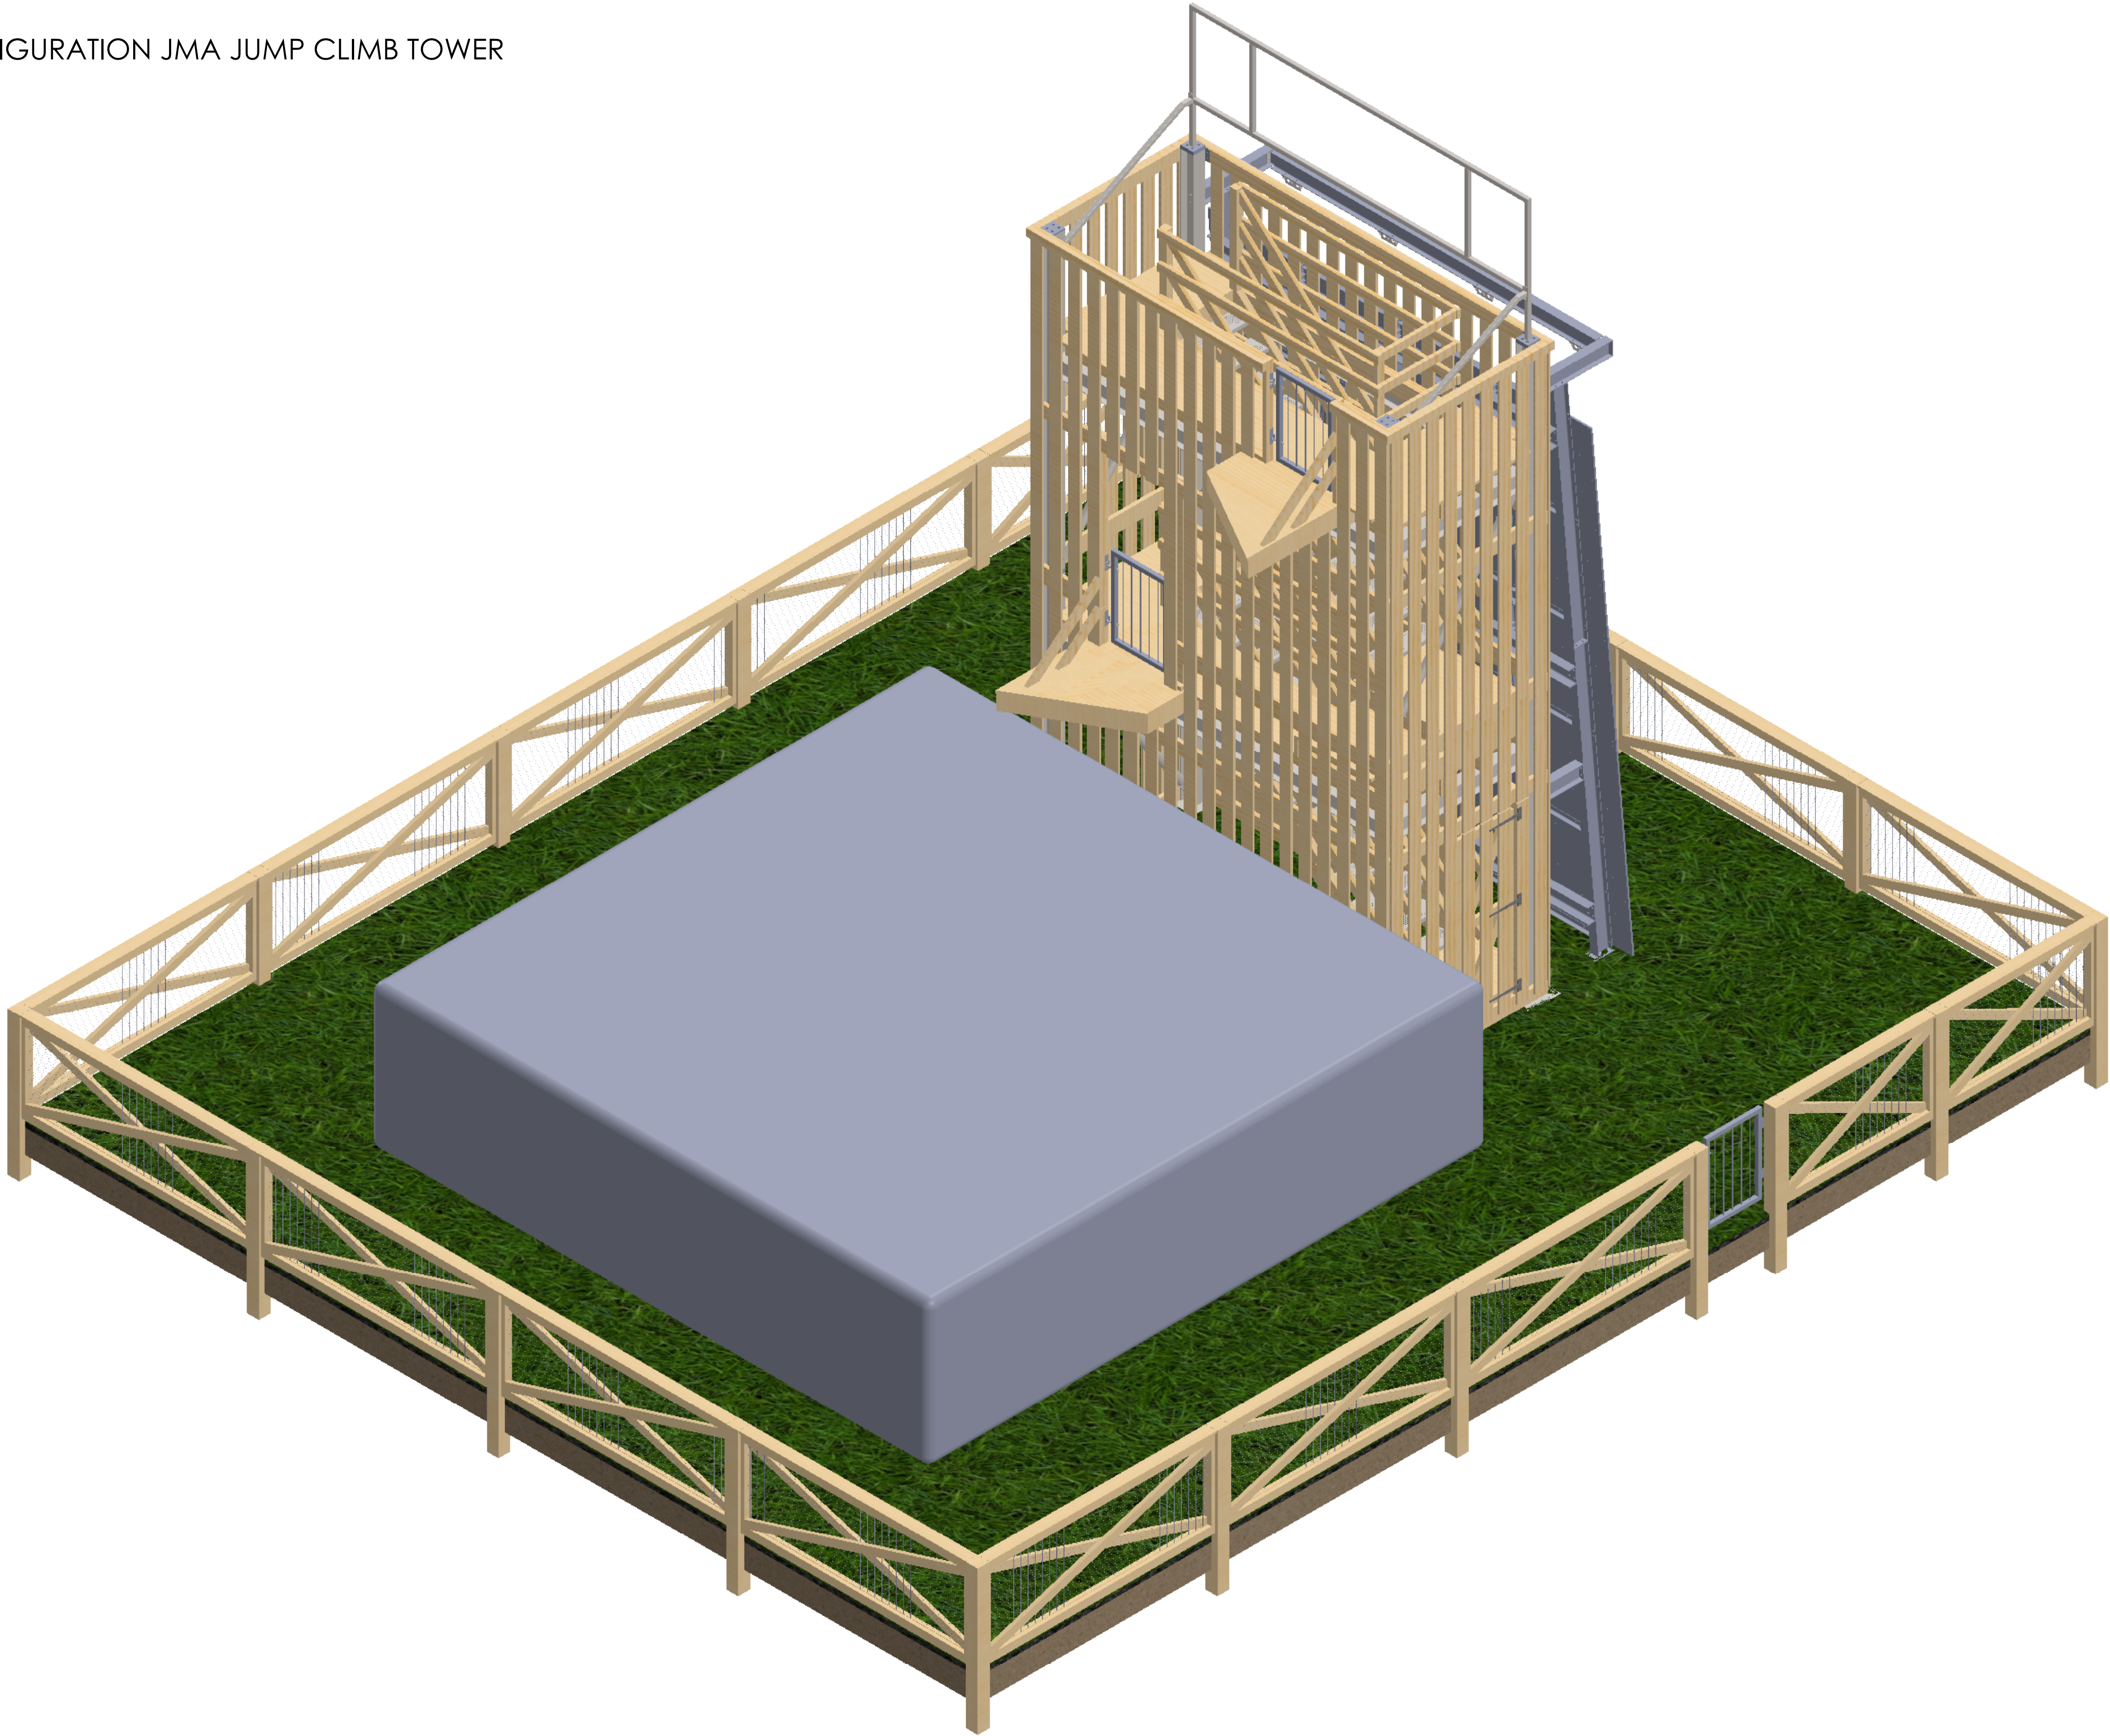

JM Adventure Ltd.
Unit 12 Anvil Centre, Prospect business park
Swanage, Dorset
BH19 1EJ
Tel: 01929475691 email: info@jmadventure.com
www.jmadventure.com

The intellectual property rights, and/or copyright design rights for this drawing remain the property of JM Adventure Ltd at all times. For mor information please refer to our terms and conditions

Client
BOURNE LEISURE

Date
15/12/2021

Project title
22HBLJT

Drawing title
21JMJA10 - FOOTINGS AND FENCING


Sheet scale
1:30

Sheet number
1

Page size
A1

Notes

STANDARD CONFIGURATION JMA JUMP CLIMB TOWER
PLAN VIEW

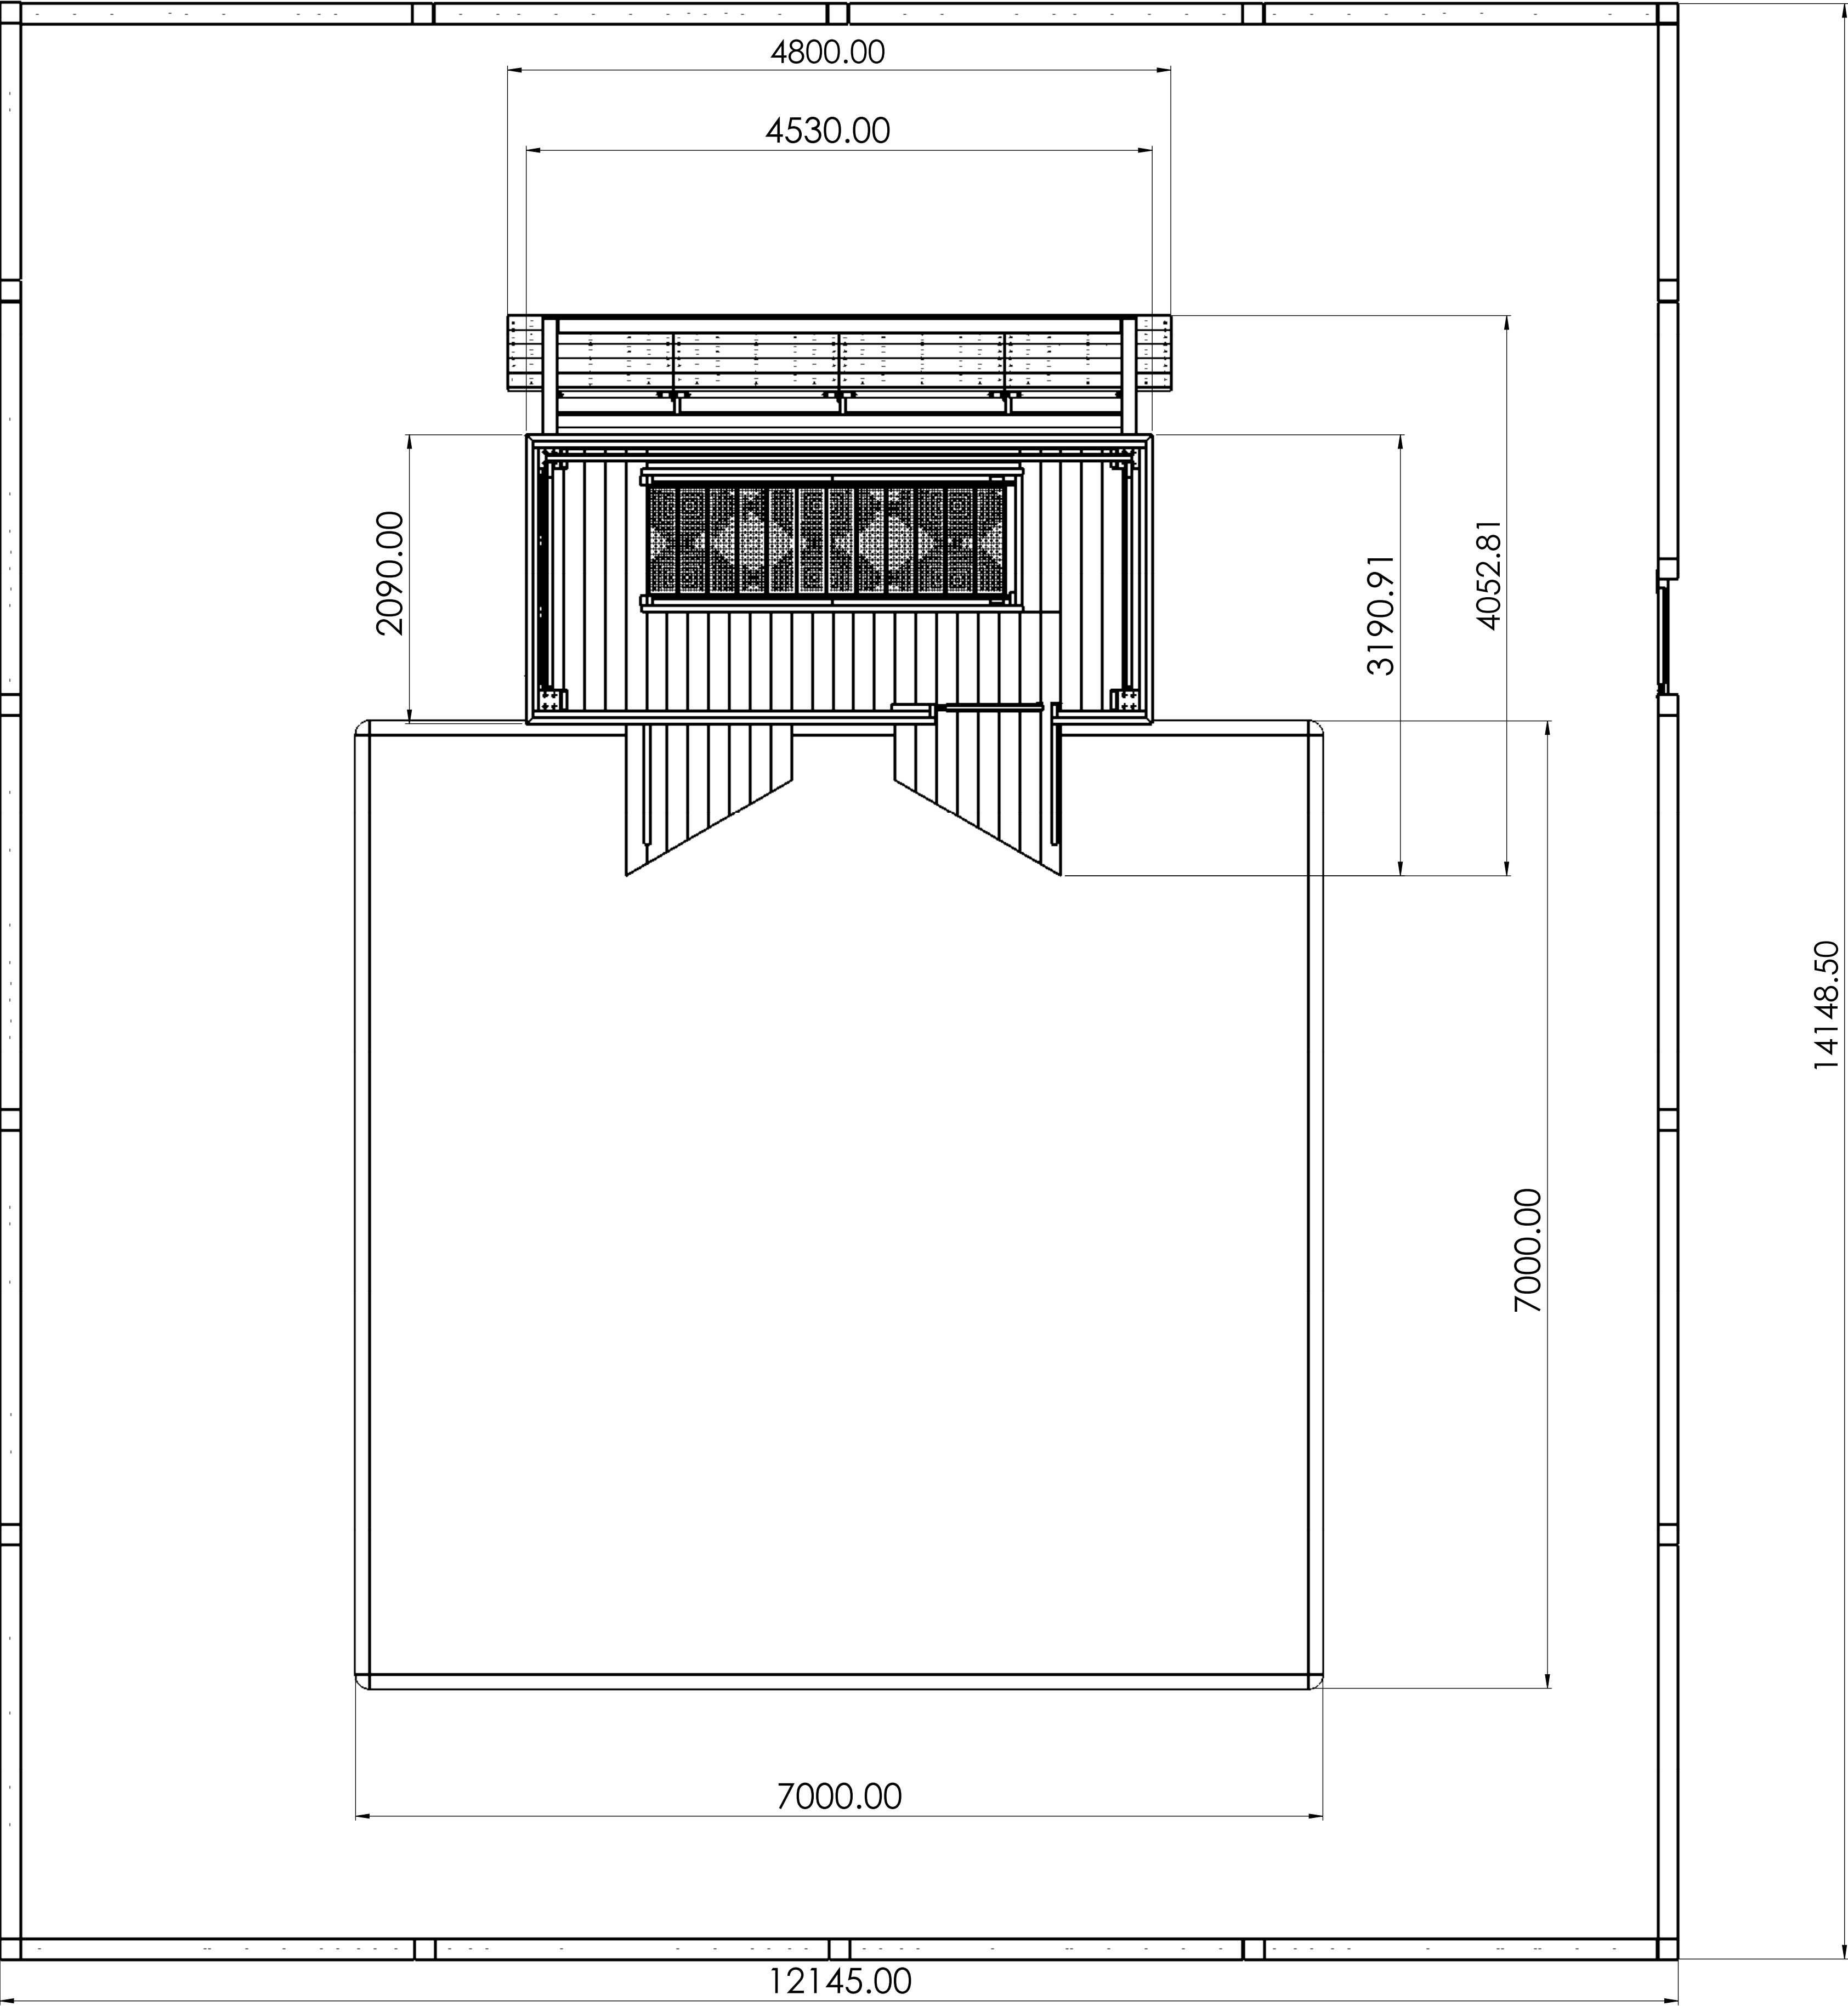

JM Adventure Ltd.
Unit 12 Anvil Centre, Prospect business park
Swanage, Dorset
BH19 1EJ
Tel: 01929475691 email: info@jmadventure.com
www.jmadventure.com

The intellectual property rights, and/or copyright design rights for this drawing remain the property of JM Adventure Ltd at all times. For mor information please refer to our terms and conditions

Client
BOURNE LEISURE

Date
15/12/2021

Project title
22HBLJT

Drawing title
21JMJTA10 - FOOTINGS AND FENCING





Sheet scale
1:30

Sheet number
2

Page size
A1

Notes

STANDARD CONFIGURATION JMA JUMP CLIMB TOWER
ELEVATIONS

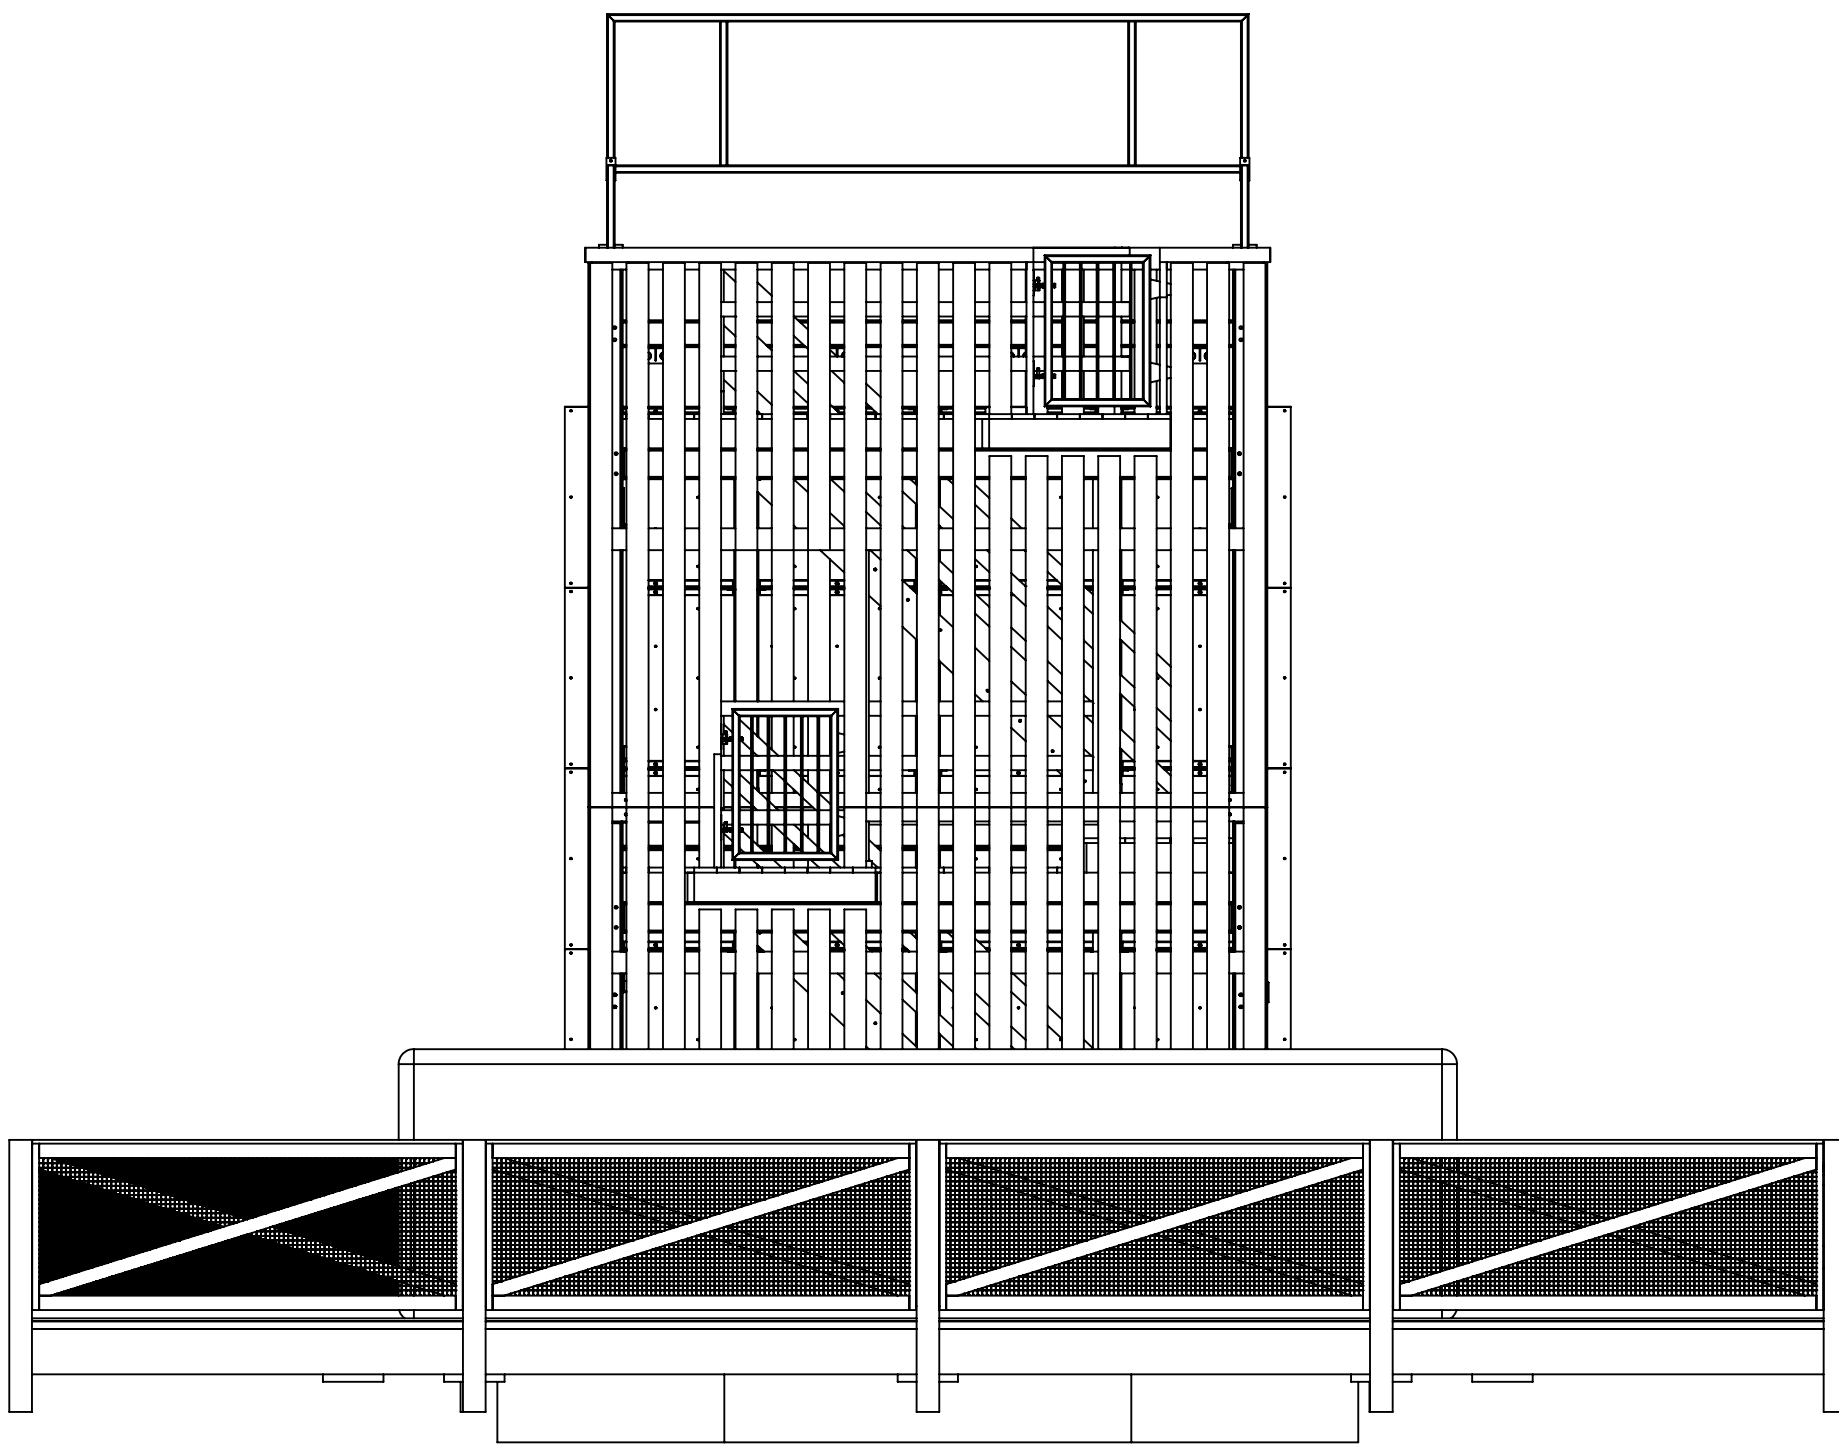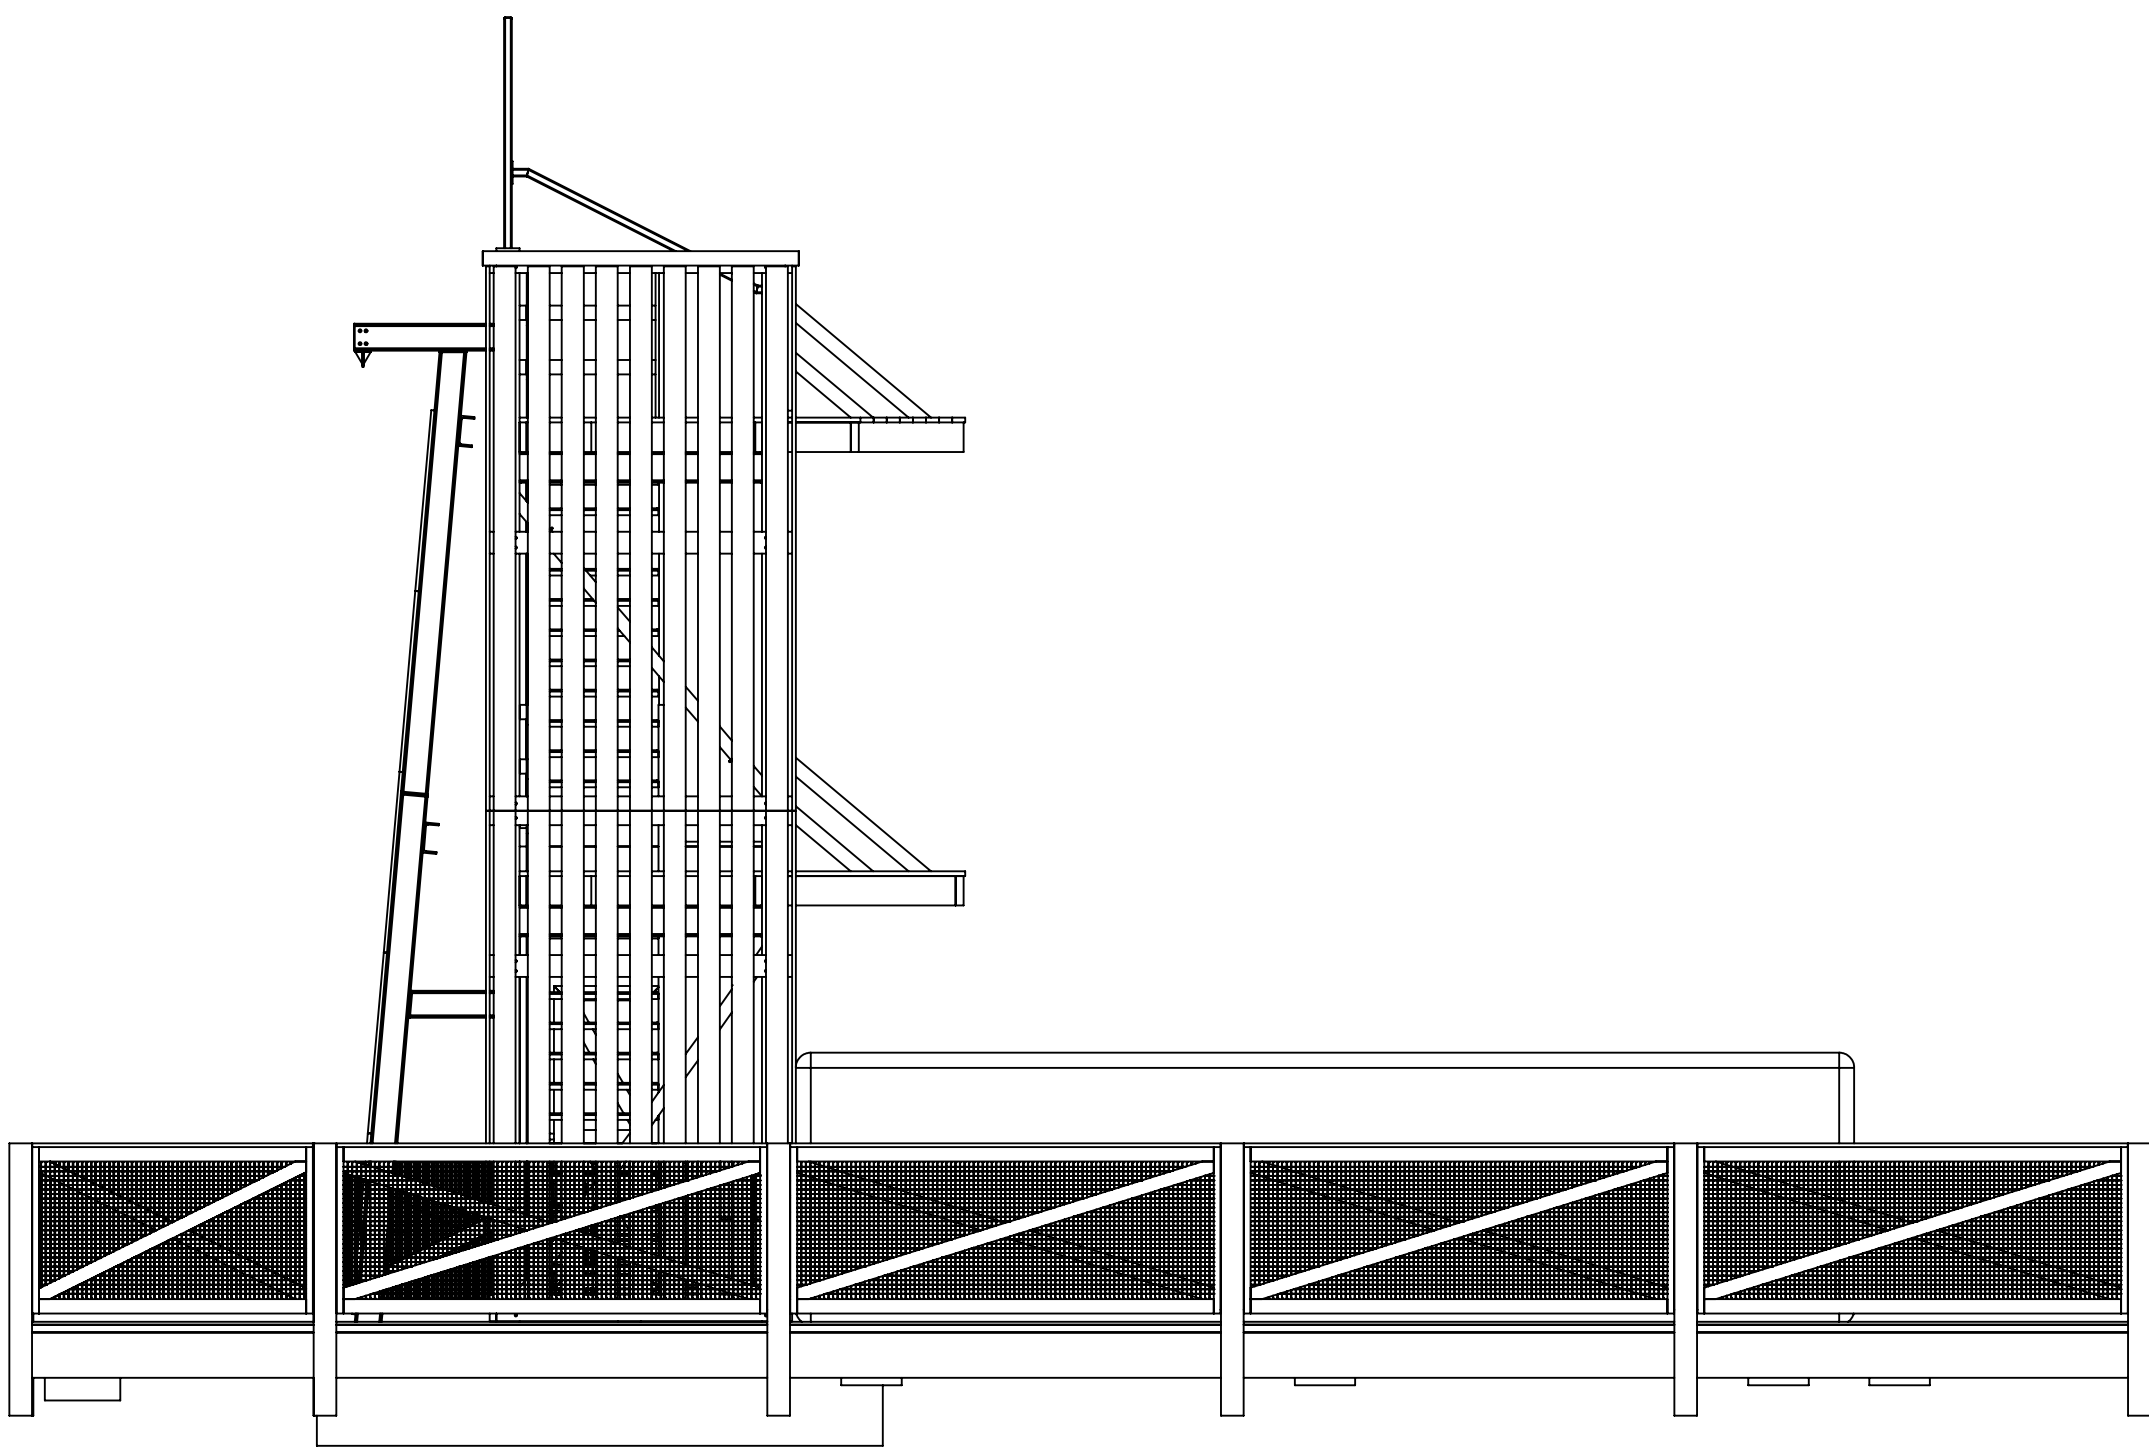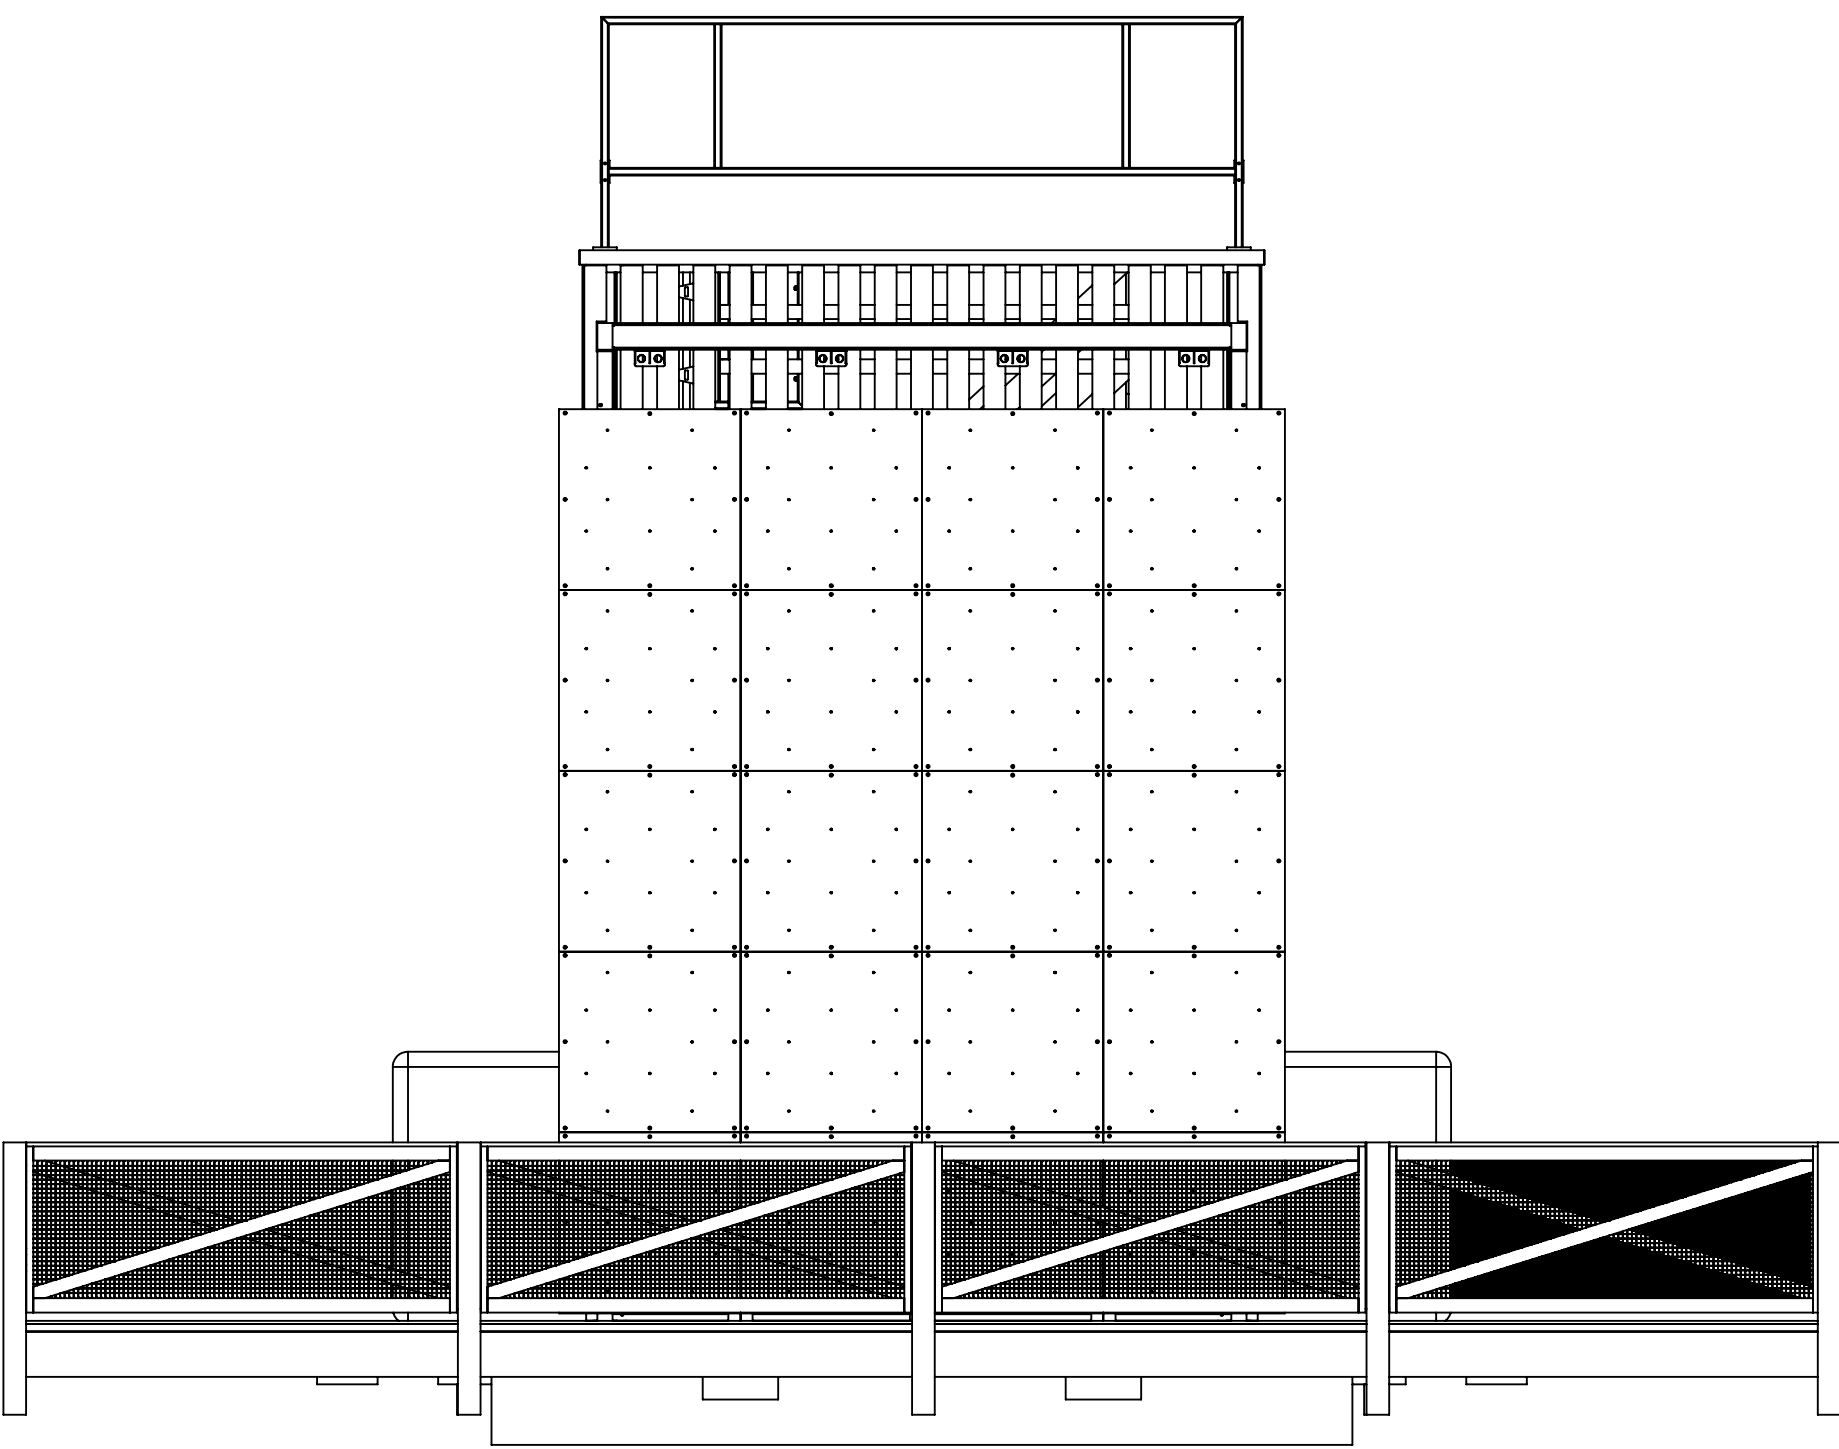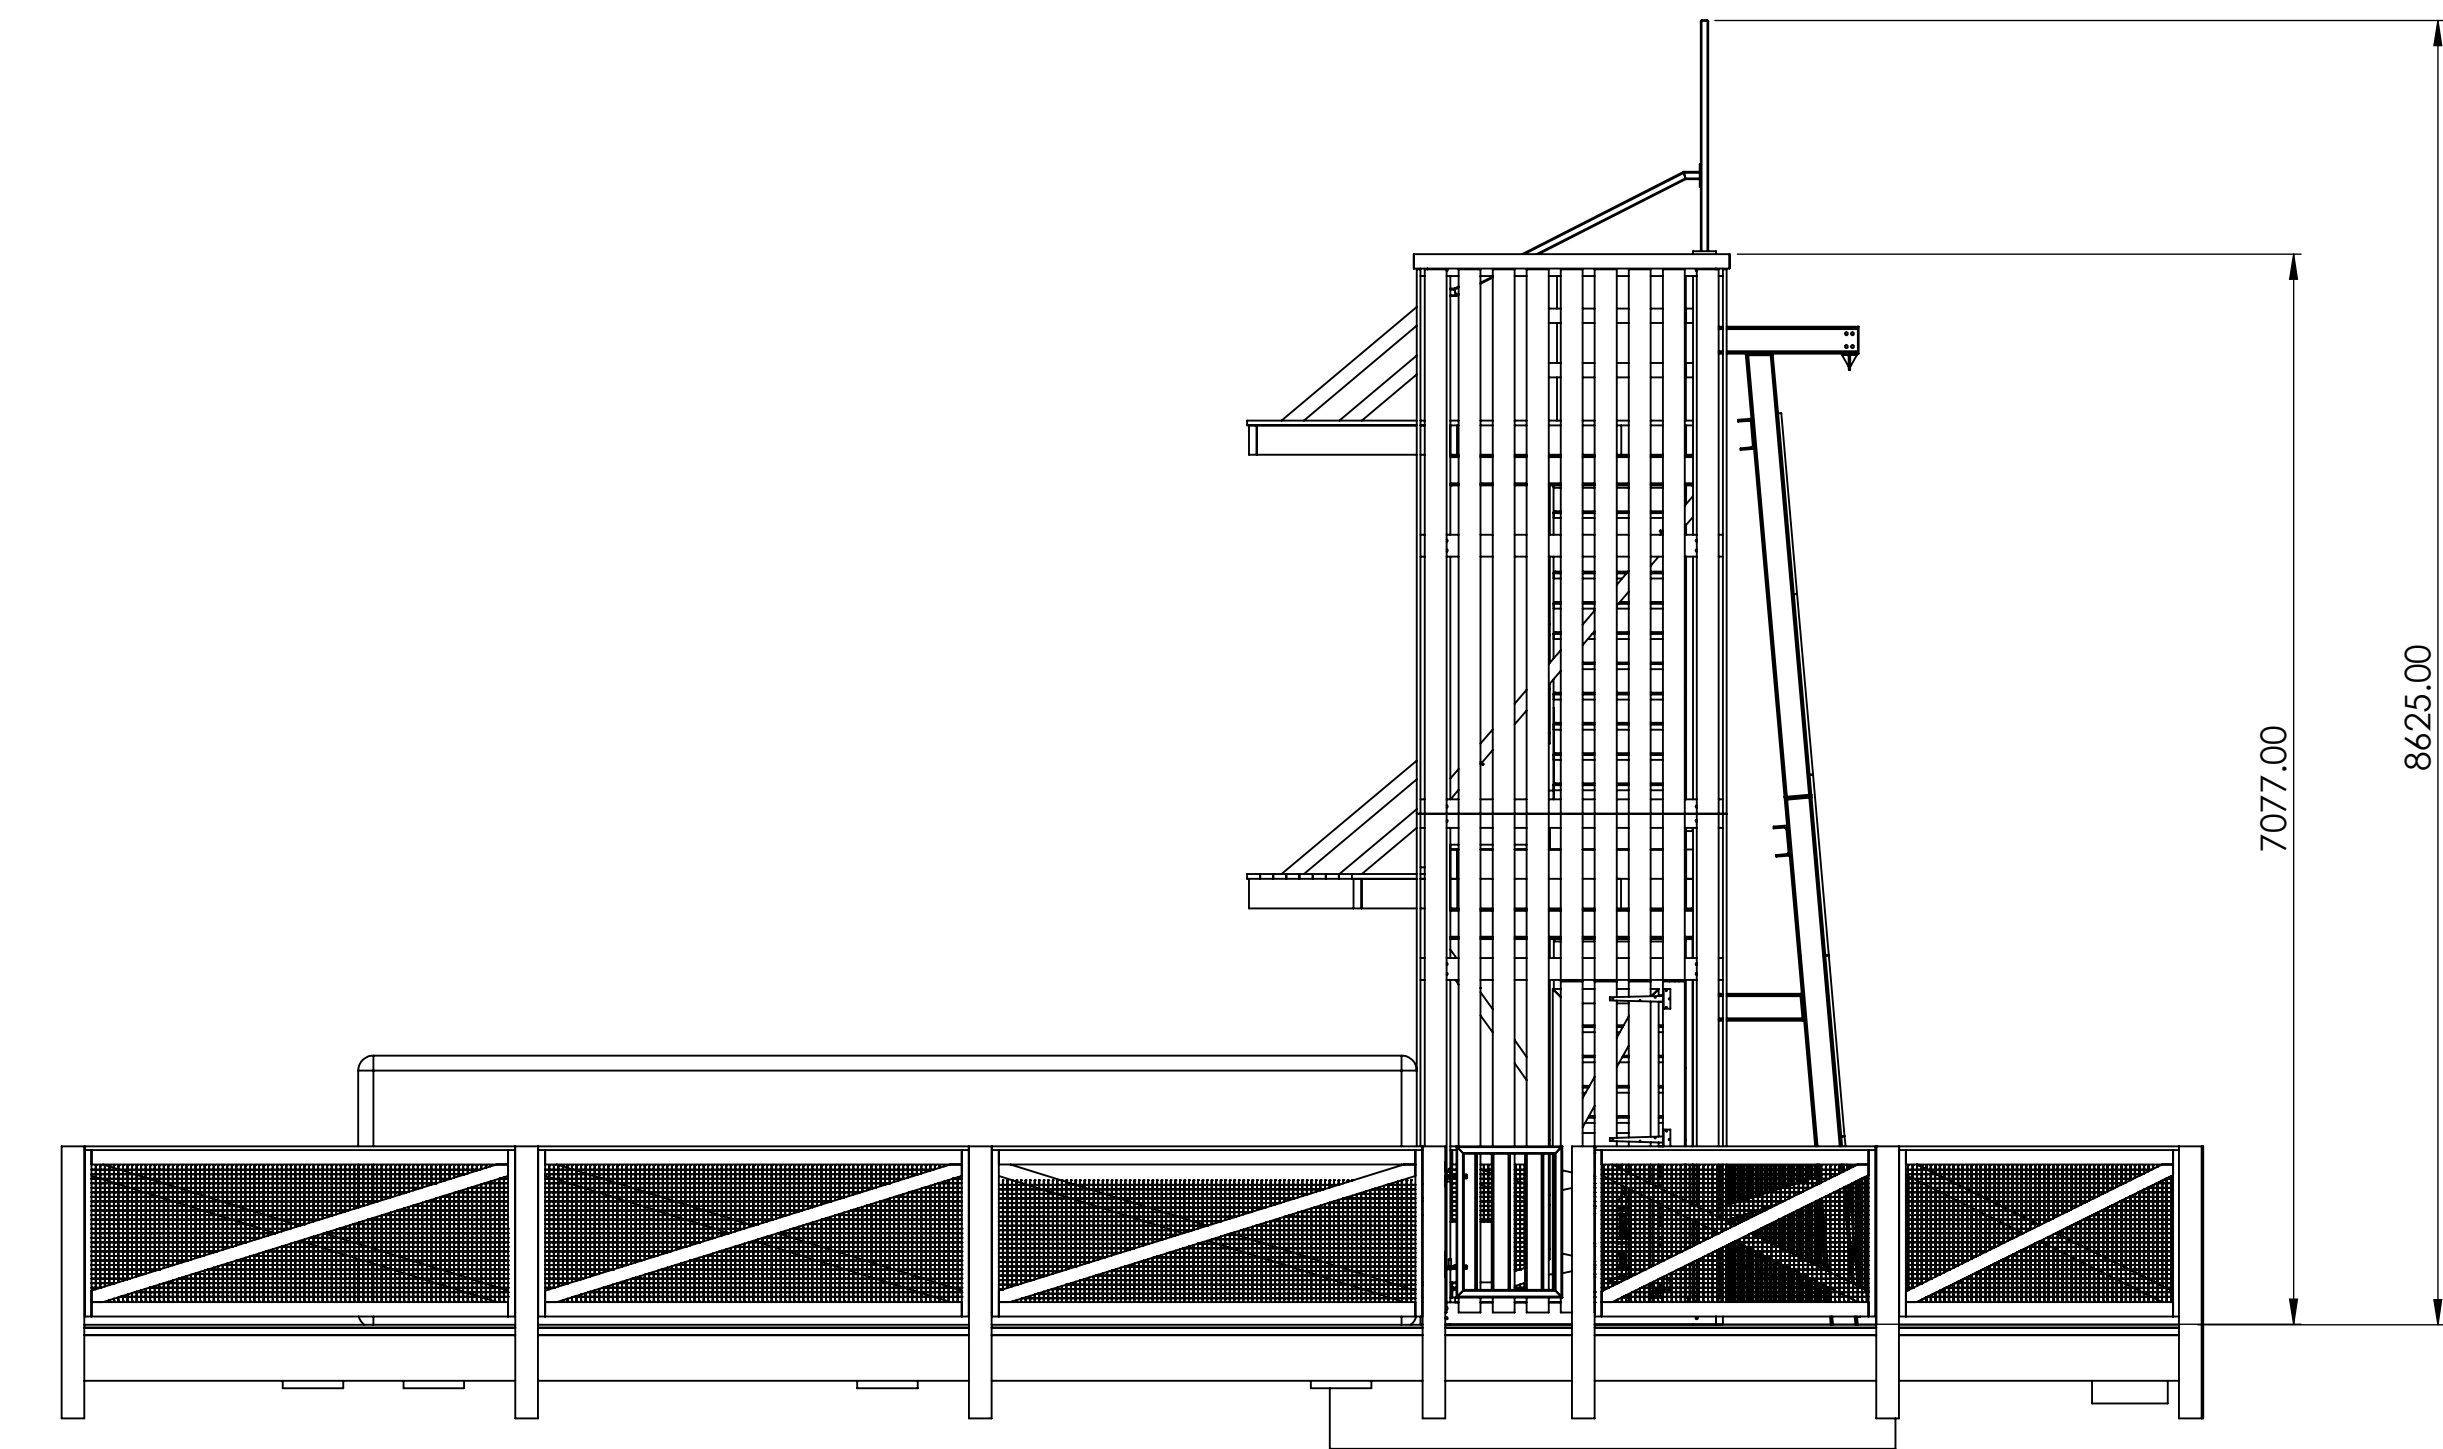

JM Adventure Ltd.
Unit 12 Anvil Centre, Prospect business park
Swanage, Dorset
BH19 1EJ
Tel: 01929475691 email: info@jmadventure.com
www.jmadventure.com

The intellectual property rights, and/or copyright design rights for this drawing remain the property of JM Adventure Ltd at all times. For mor information please refer to our terms and conditions

Client
BOURNE LEISURE

Date
15/12/2021

Project title
22HBLJT

Drawing title
21JMJTA10 - FOOTINGS AND FENCING

Sheet scale
1:50

Sheet number
3

Page size
A1


Notes

STANDARD CONFIGURATION JMA JUMP CLIMB TOWER
FOUNDATIONS

C35 CONCRETE ANCHORS

C35 CONCRETE FOUNDATION
DIMENSIONS AS SHOWN
800MM DEEP APPROX 12.5M3

400X400X400
C35 CONCRETE
BAG TIE DOWN

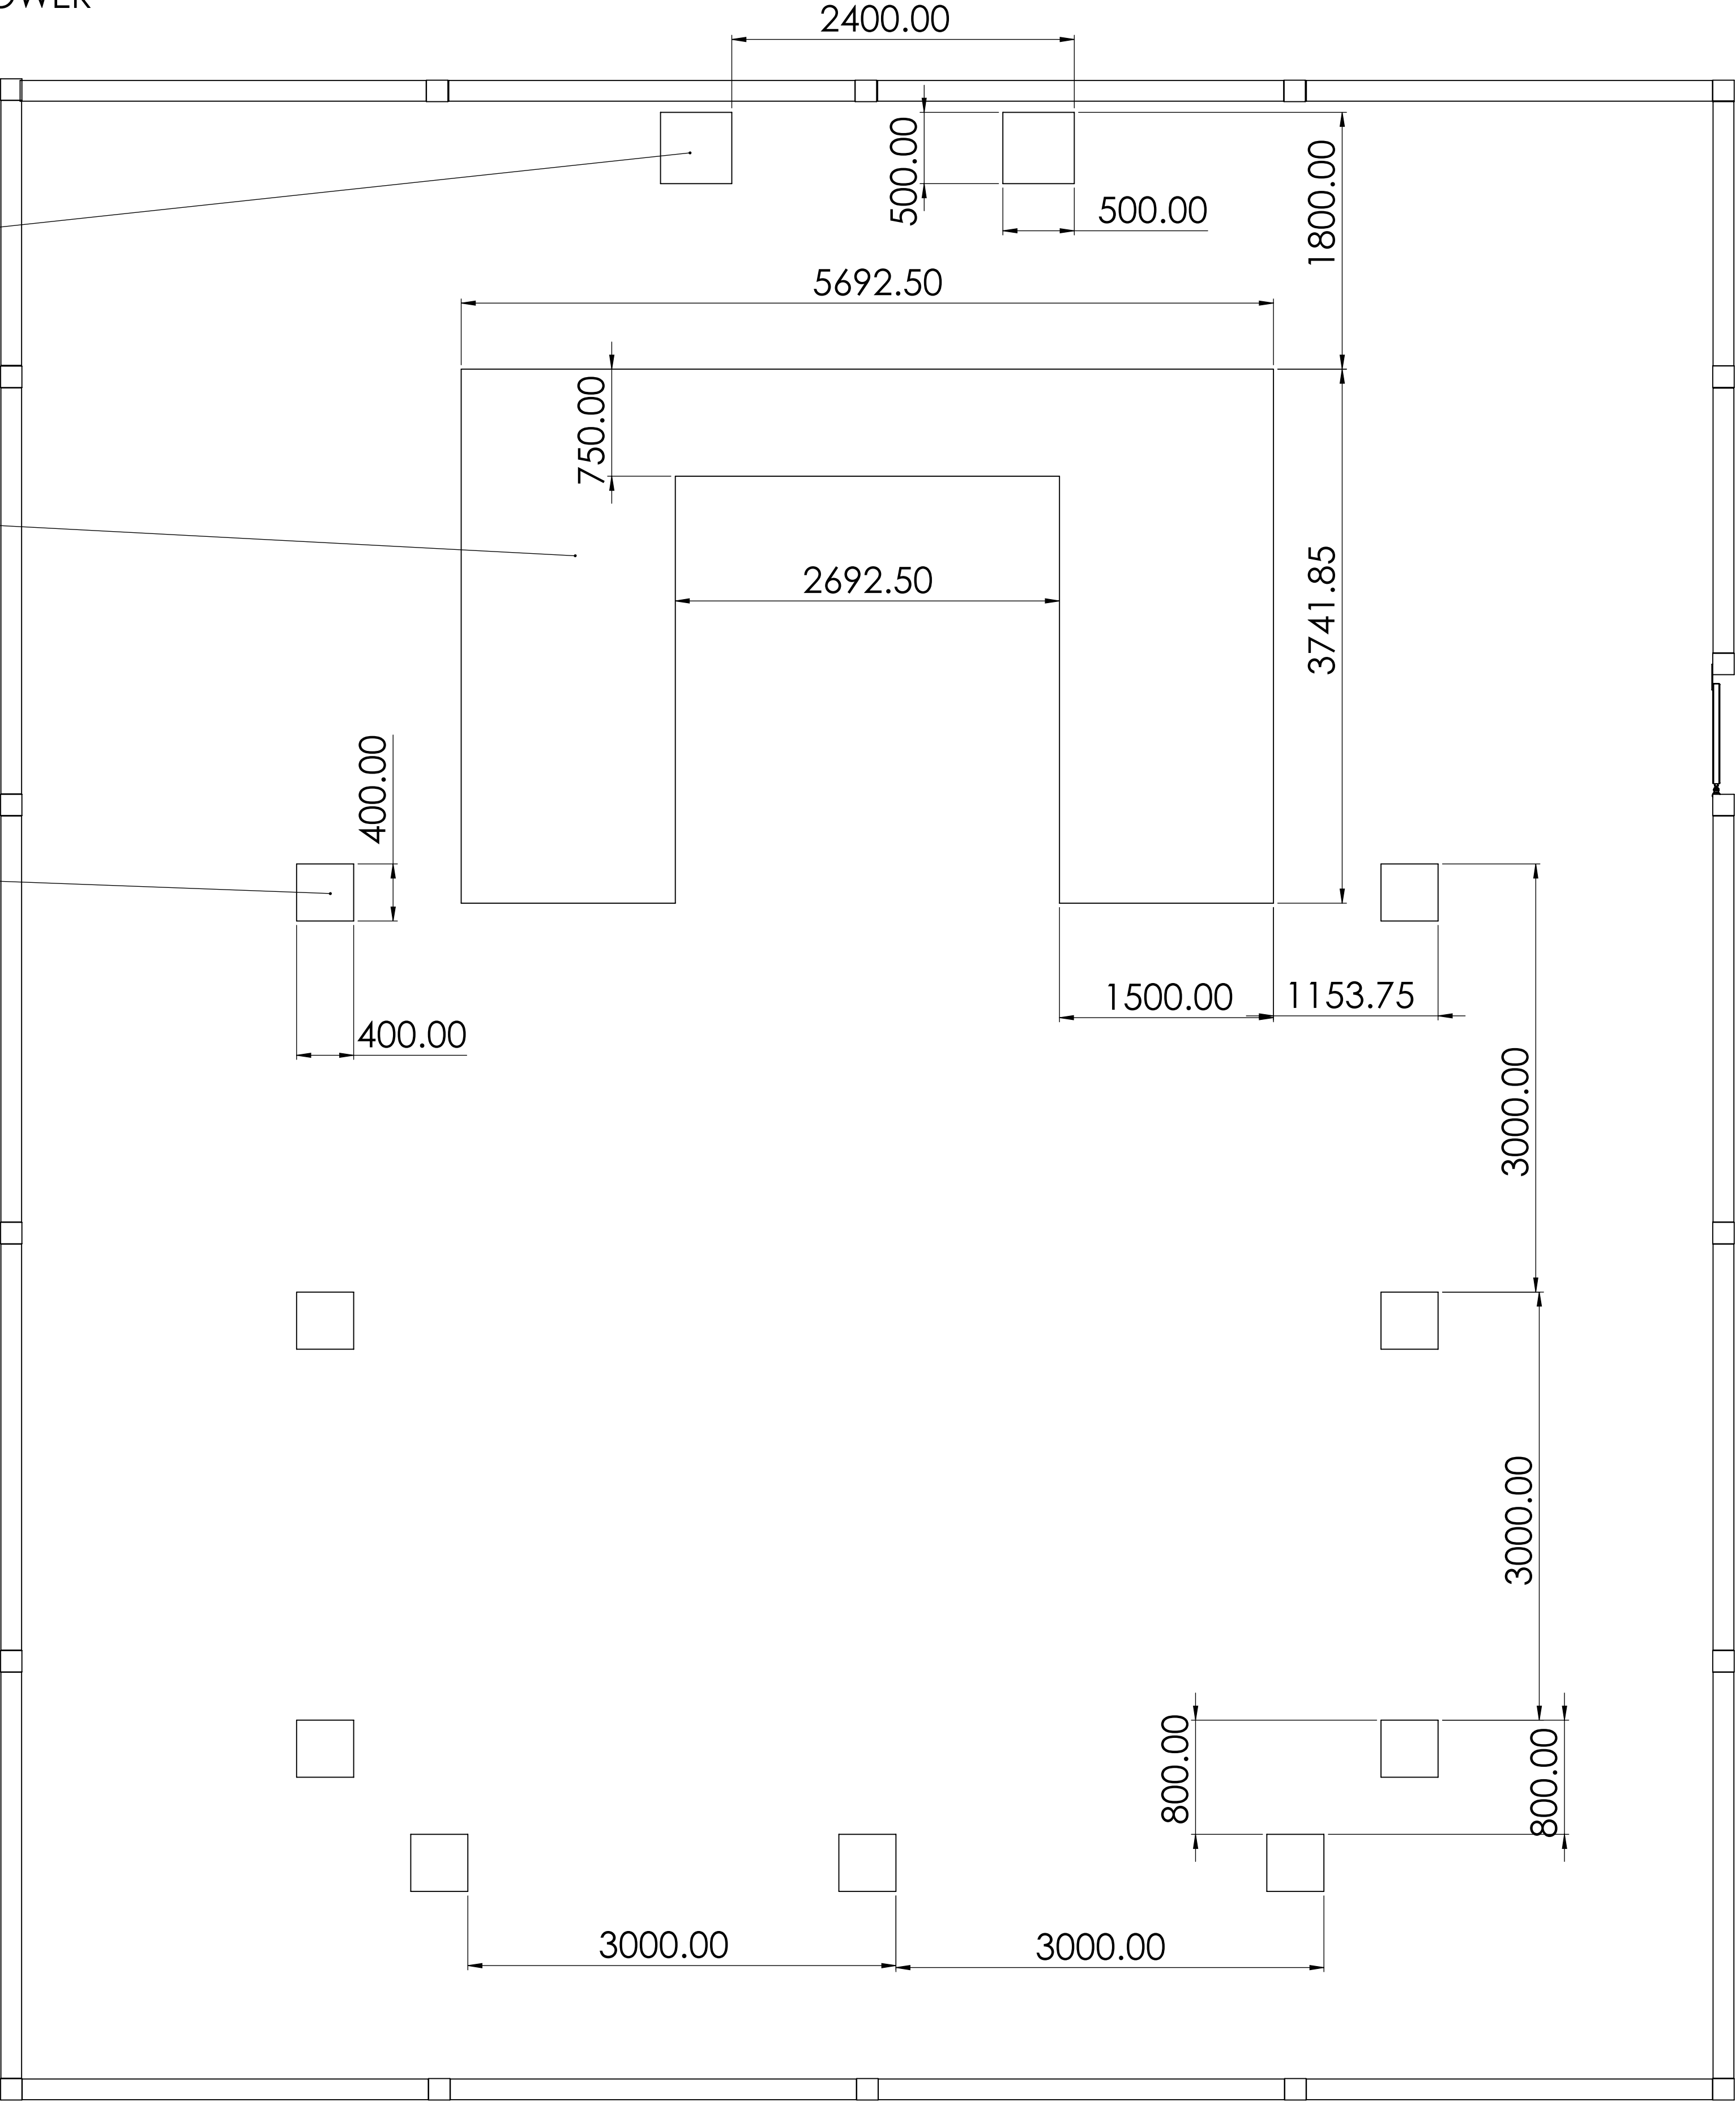

JM Adventure Ltd.
Unit 12 Anvil Centre, Prospect business park
Swanage, Dorset
BH19 1EJ
Tel: 01929475691 email: info@jmadventure.com
www.jmadventure.com

The intellectual property rights, and/or copyright design rights for this drawing remain the property of JM Adventure Ltd at all times. For mor information please refer to our terms and conditions

Client
BOURNE LEISURE

Date
15/12/2021

Project title
22HBLJT

Drawing title
21JMJTA10 - FOOTINGS AND FENCING


Sheet scale
1:30

Sheet number
4

Page size
A1

Notes

STANDARD CONFIGURATION JMA JUMP TOWER
FOUNDATIONS SECTION

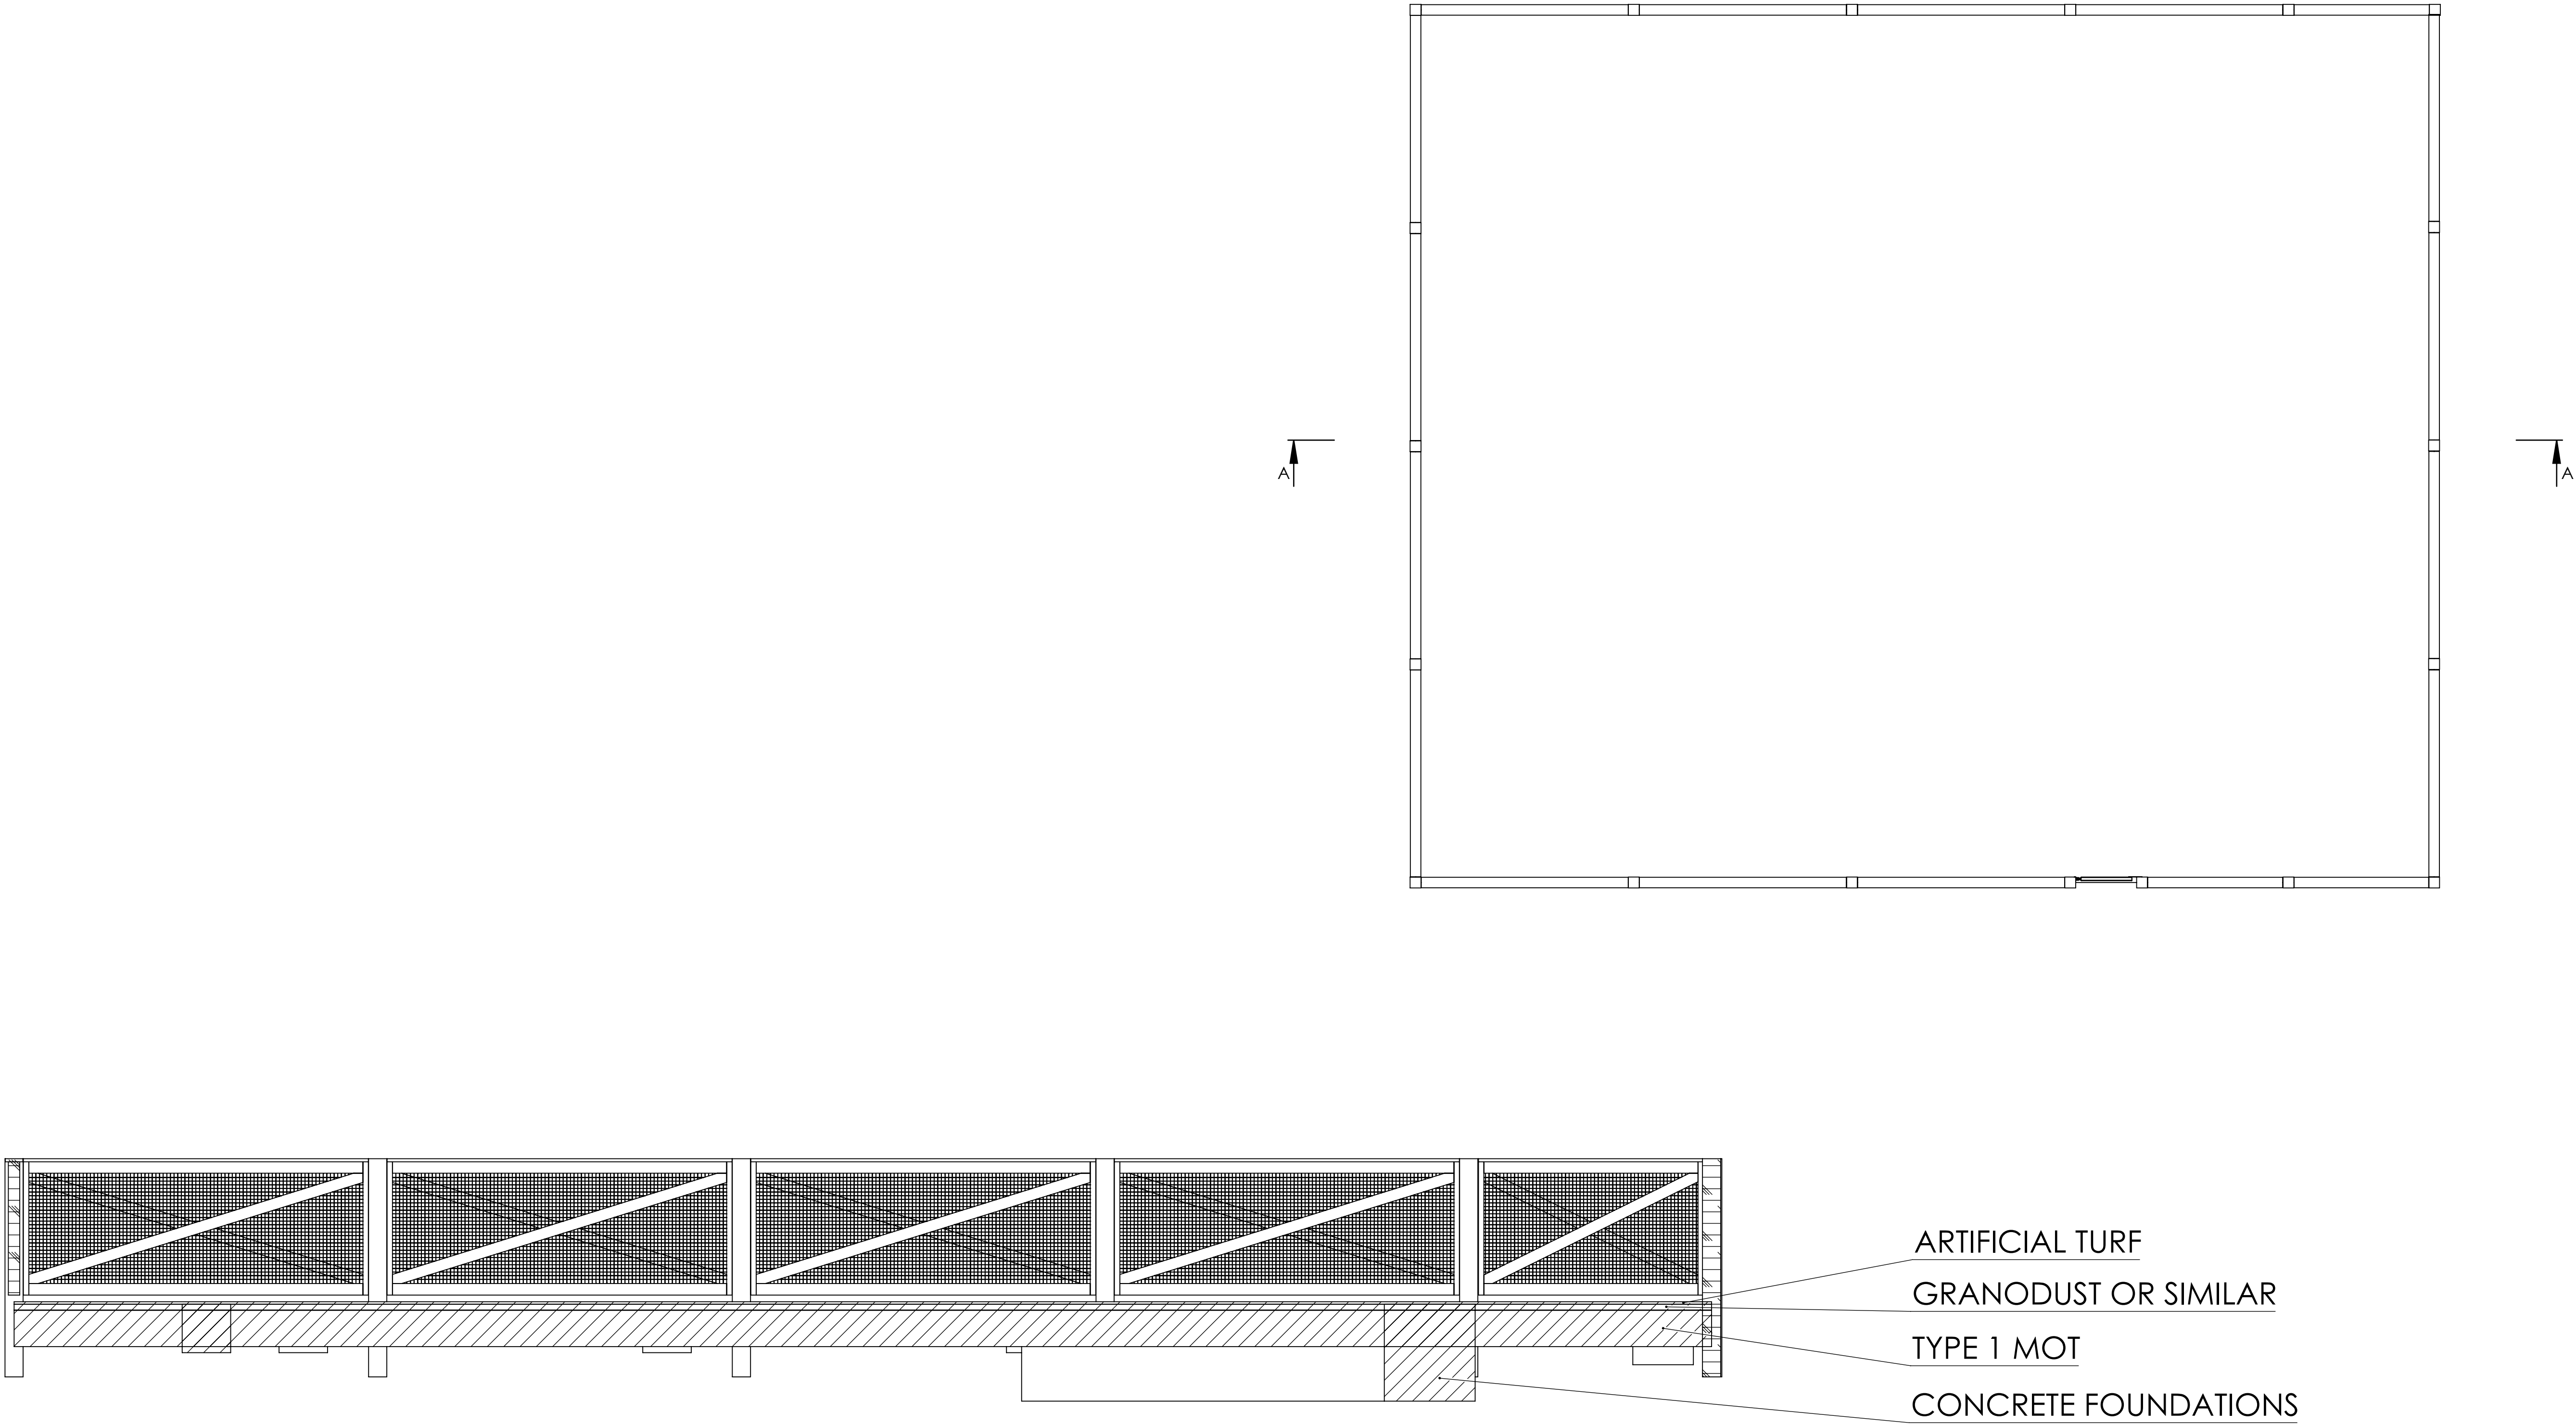

JM Adventure Ltd.
Unit 12 Anvil Centre, Prospect business park
Swanage, Dorset
BH19 1EJ
Tel: 01929475691 email: info@jmadventure.com
www.jmadventure.com

The intellectual property rights, and/or copyright design rights for this drawing remain the property of JM Adventure Ltd at all times. For mor information please refer to our terms and conditions

Client
BOURNE LEISURE

Date
15/12/2021

Project title
22HBLJT

Drawing title
21JMJA10 - FOOTINGS AND FENCING

Sheet scale
1:50

Sheet number
5

Page size
A1

Notes