



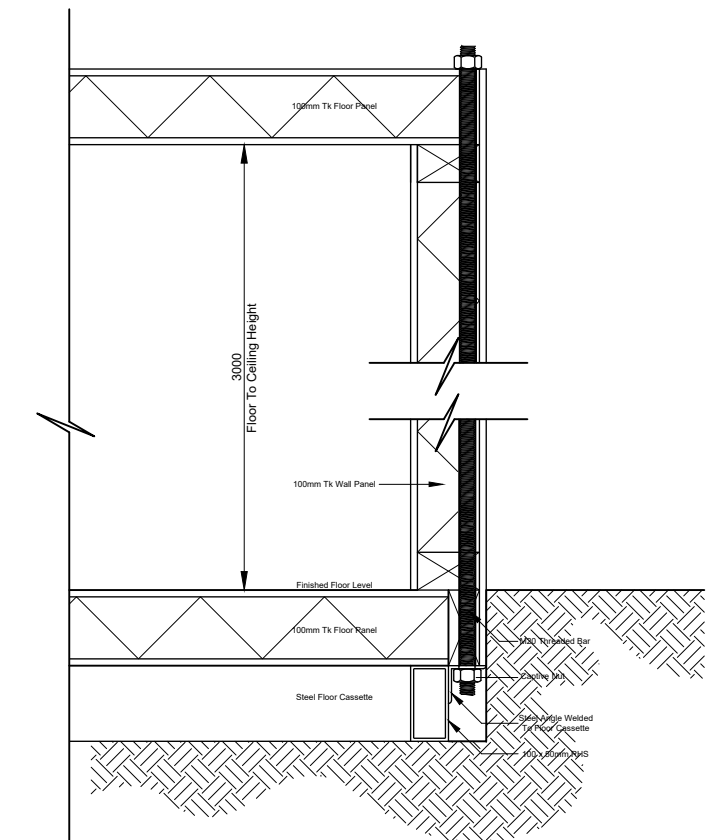

A		B		C		D		E		F		G		H		I		J		K		L		M		N		O		P		Q		R		S		T		U		V		W		X		Y		Z	
1		2		3		4		5		6		7		8		9		10		11		12		13		14		15		16		17		18		19		20		21		22		23		24		25		26		27		28		29		30		31	
32		33		34		

Name		Address	
Haven Box Bar Module		Indicative Floor Plan	
Bourne Leisure Limited		Cross Section	

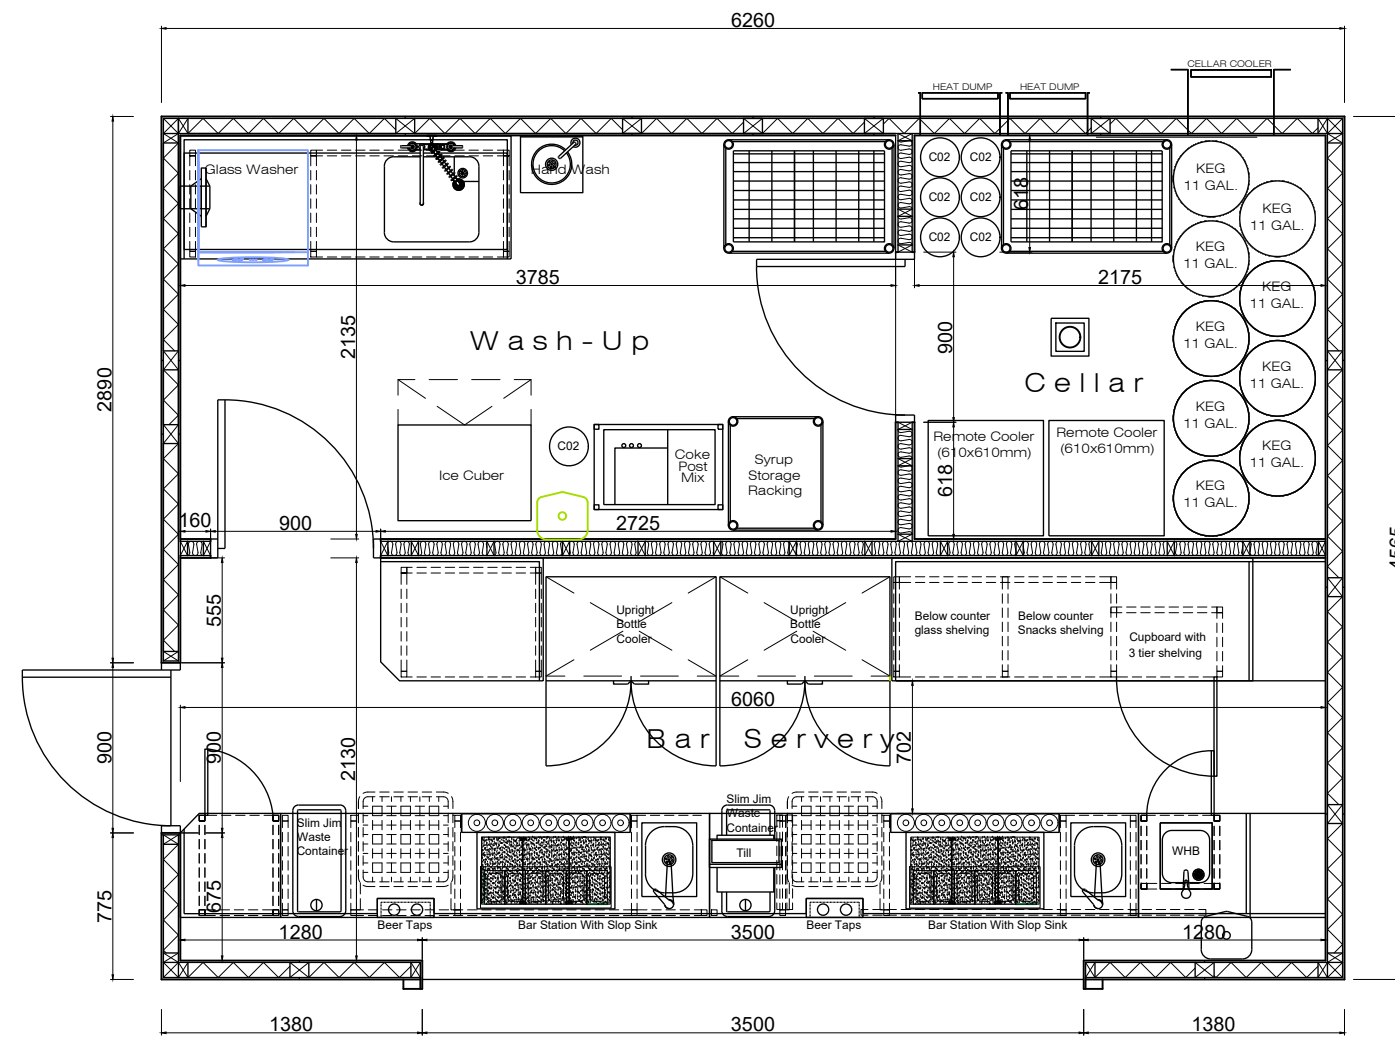

Address	St.	Postcode	St.
120 & 115 (p A)	120	05 03 2022	
120	120		
005	005		A

City Helport, Liverpool Road, ECOLES, Manchester M03 7RU