

From: Simon Davis
Sent: 15 February 2018 14:51
To: Planning.Responses
Subject: FW: Planning Application P/1/18/DOC - Submission of further information - discharge condition 31

Pls see Action Sheet

Kind Regards

Simon J Davis MRTPI | Principal Planning Officer, Planning Department, Directorate of Place, Arun District Council |
Location: In the office next door to the Ash Room, first floor, Arun Civic Centre, Maltravers Road, Littlehampton, BN17 5LF
Internal: 37874 | External: +44 (0) 1903 737874 | E-mail: simon.davis@arun.gov.uk

Visit Arun's web site at www.arun.gov.uk



Save the environment - think before you print.

From: Paul Spratt [REDACTED]
Sent: 15 February 2018 14:43
To: Simon Davis
Subject: FW: Planning Application P/1/18/DOC - Submission of further information - discharge condition 31

Simon

Planning Application P/1/18/DOC - Submission of further information - discharge condition 31

Please see email below and drawing attached.

Kind regards

PAUL SPRATT

Architect
Crayfern Homes



From: Alice Cooper [REDACTED]
Sent: 07 February 2018 17:34
To: [REDACTED]
Cc: Paul Spratt; Adam [REDACTED]
Subject: Planning Application P/1/18/DOC - Submission of further information - discharge condition 31

Dear Liz Rogers,

Further to your discussions with Adam Jessop (of EcoSupport) and on behalf of Crayfern Homes, I have the pleasure in providing the attached drawing 1896-TF-00-00-DR-L-1003 which is to accompany the previously submitted landscape drawings regarding this application.


The plan indicates the extent of the 'on-site' dog walking provision enclosed by low timber rail fence and the additional information for residents that will be added to the signage panel placed in the public open space. I trust this meets with your approval, enabling Condition 21 (landscape) and 31 (dog walking) to be formally discharged.

I look forward to hearing from you in due course.

Yours sincerely,

Alice Cooper | *Chartered Landscape Architect*
The terra firma Consultancy Ltd.



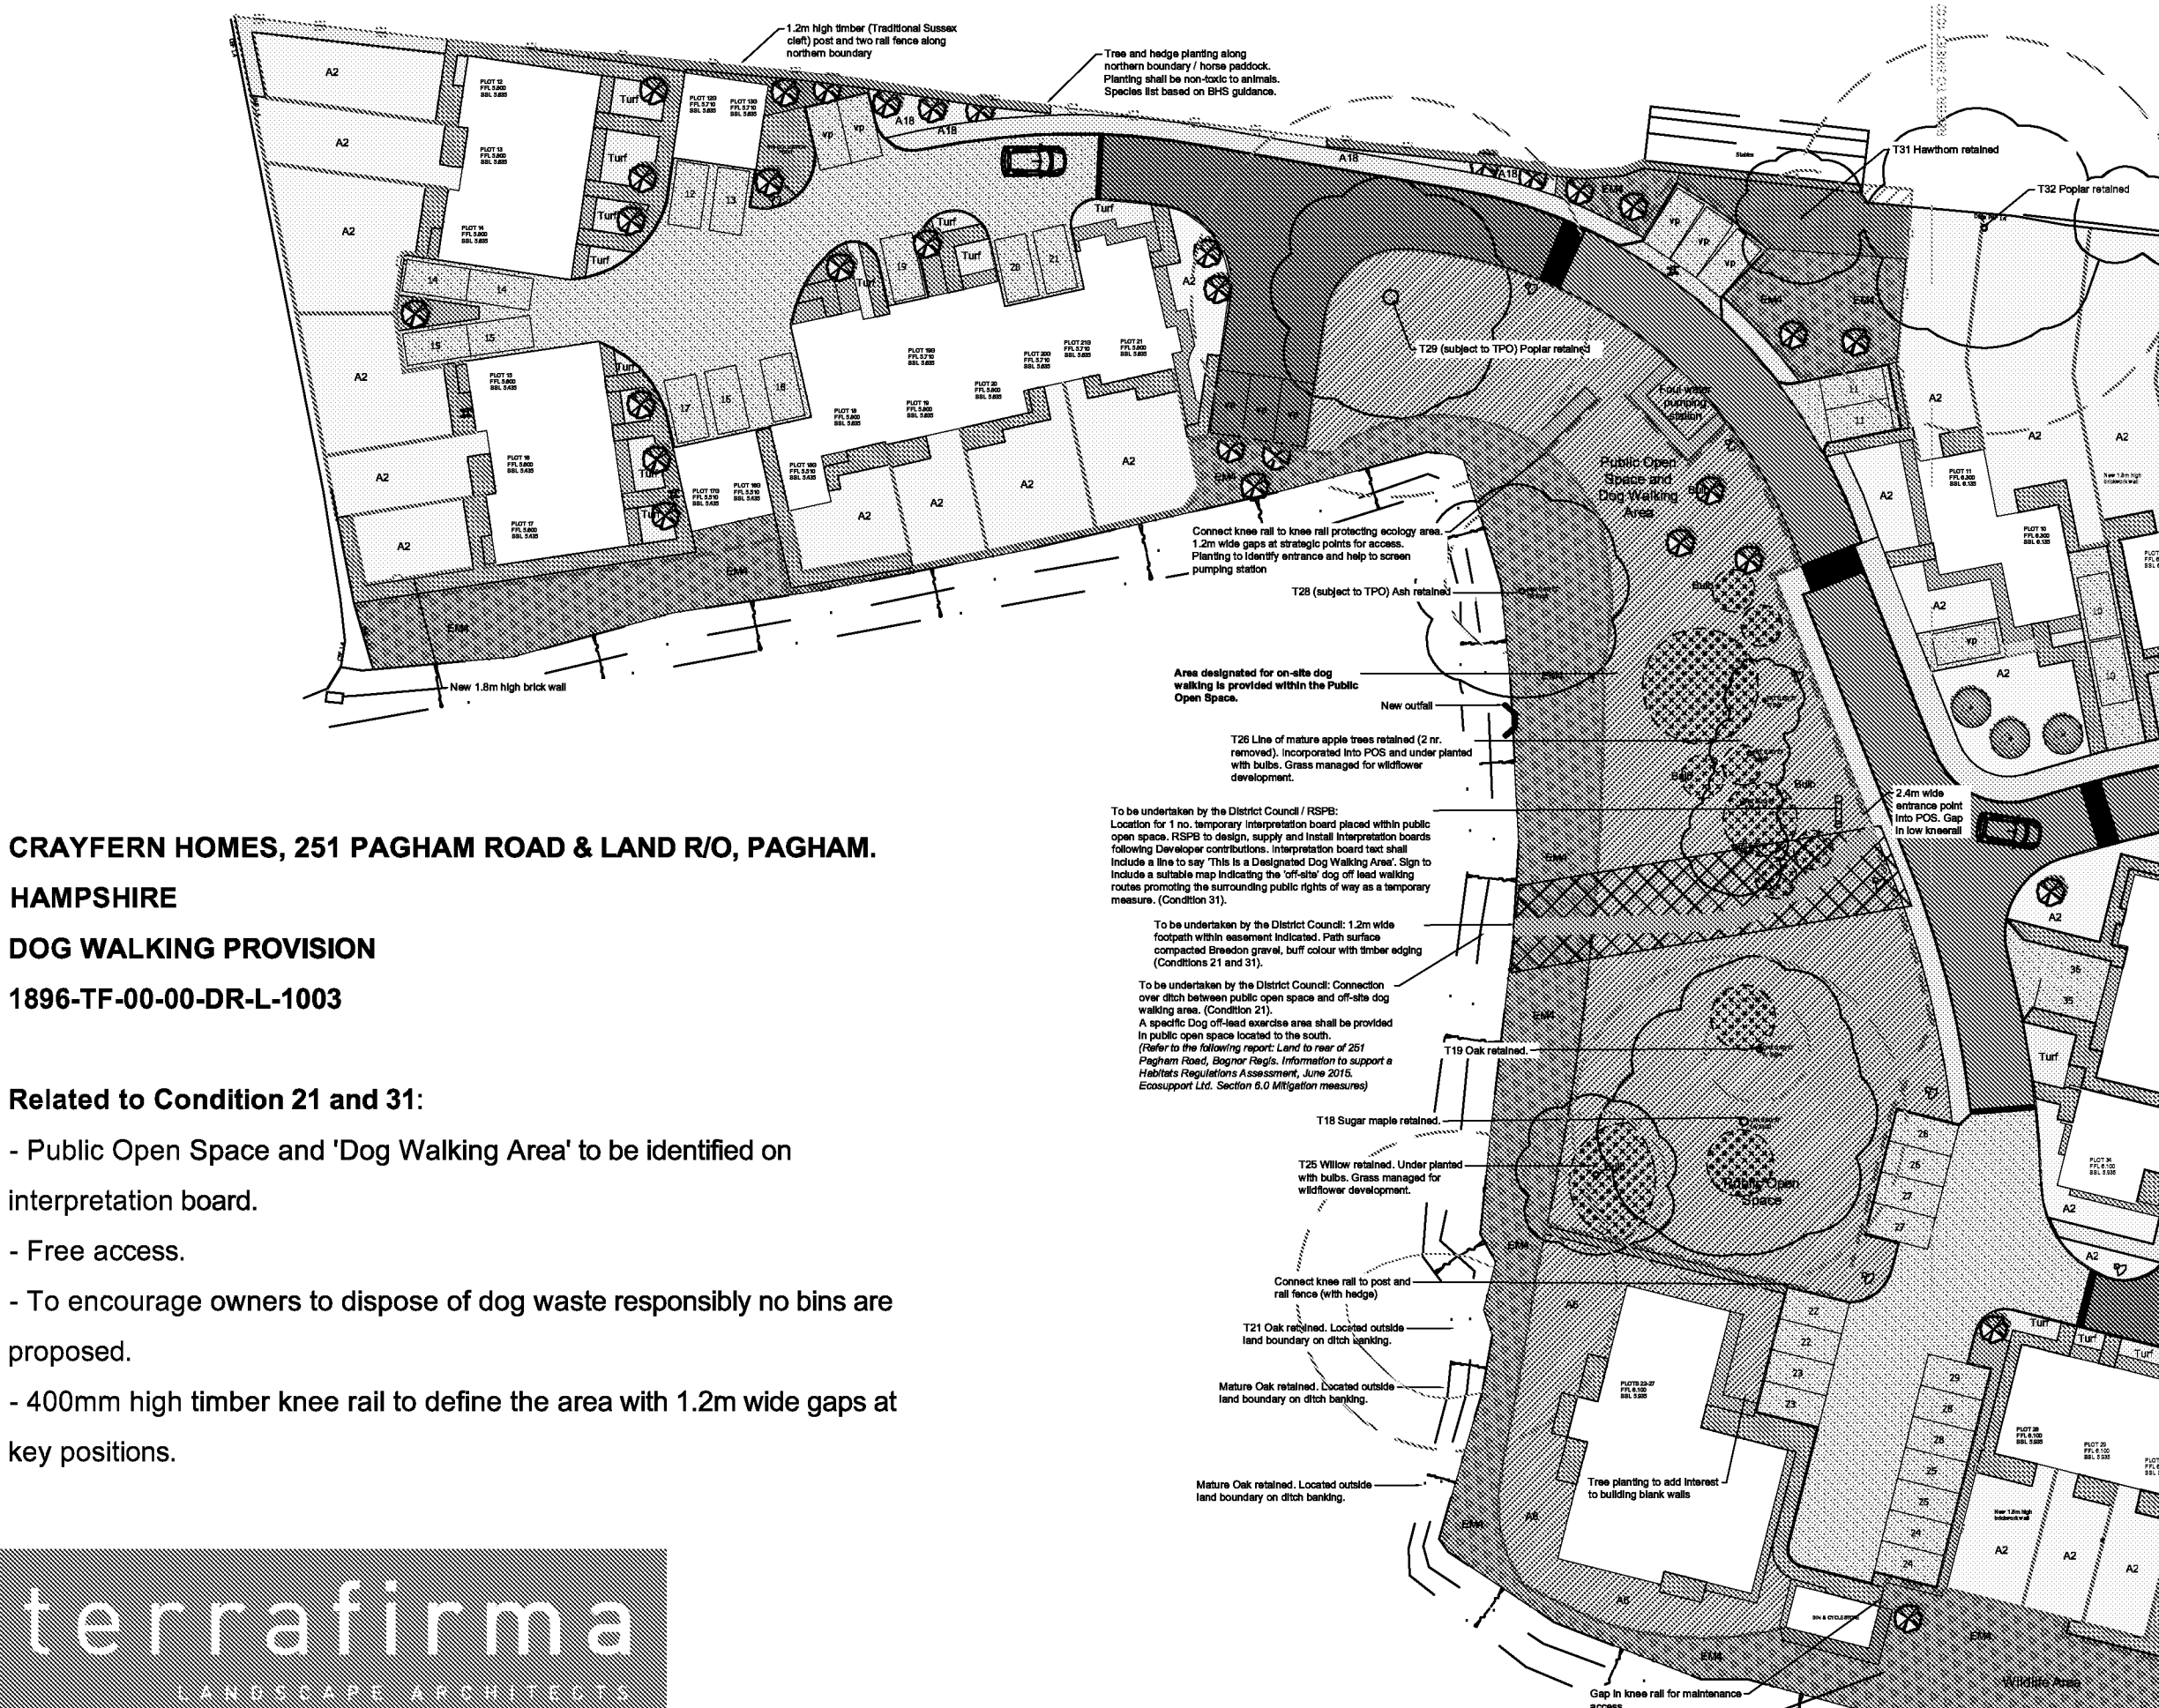

CRAYFERN HOMES, 251 PAGHAM ROAD & LAND R/O, PAGHAM.

HAMPSHIRE

DOG WALKING PROVISION

1896-TF-00-00-DR-L-1003

Related to Condition 21 and 31:

- Public Open Space and 'Dog Walking Area' to be identified on interpretation board.
- Free access.
- To encourage owners to dispose of dog waste responsibly no bins are proposed.
- 400mm high timber knee rail to define the area with 1.2m wide gaps at key positions.