


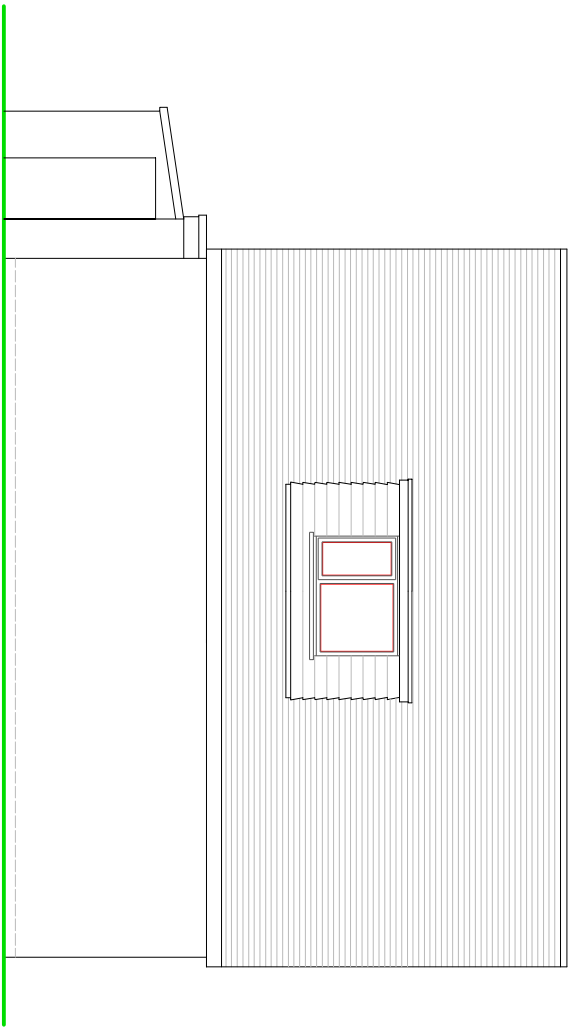

SIDE ELEVATION




FRONT ELEVATION

NOTES


ROOF - Plain concrete tiles to pitched roof and felted flat roofing to garage and dormer.

WALLS - Mixture of painted render, face brickwork and charcoal coloured 'New England' style boarding.

WINDOWS/DOORS - White framed PVC double glazed units.

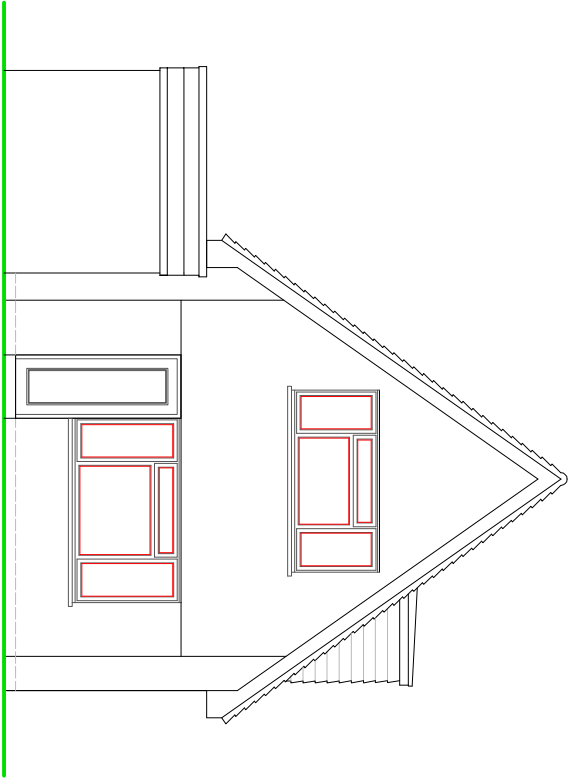

REAR ELEVATION

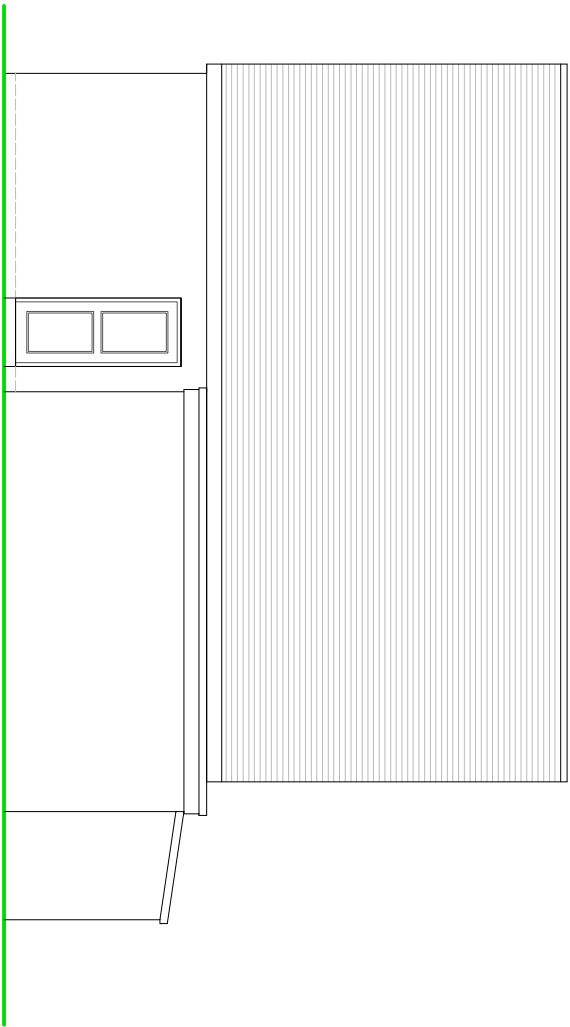

SIDE ELEVATION



EXISTING ELEVATIONS

SUSSEX BUILDING CONSULTANCY LIMITED

46 THE GREEN, PAGHAM,
BOGNOR REGIS, WEST SUSSEX.

SCALE - 1/100 REV - DATE - 22/02/2018



partner
LABC

1 WINDMILL ROAD
BOGNOR REGIS
PO21 4LZ
TEL - (01243) 861379