



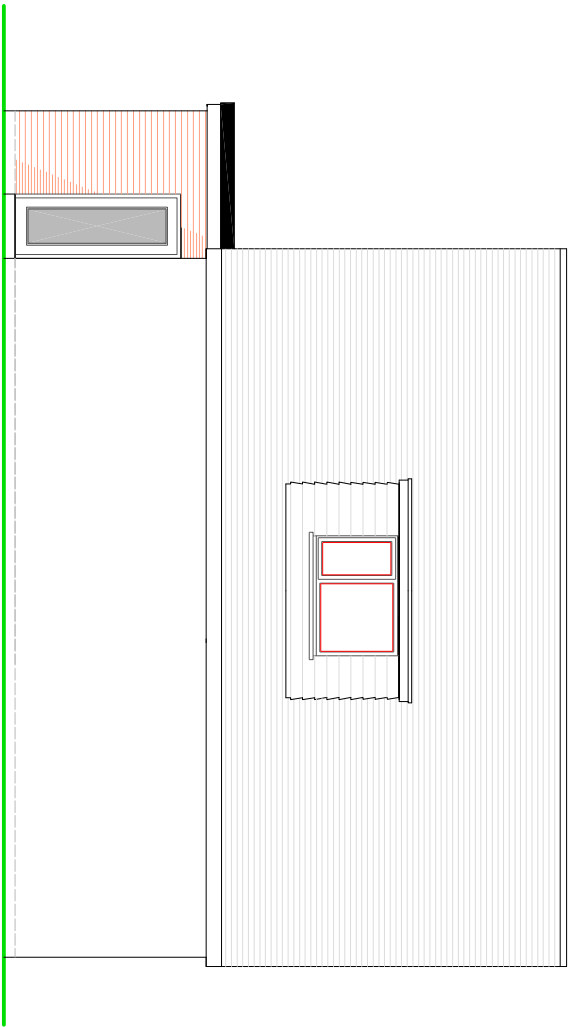

SIDE ELEVATION

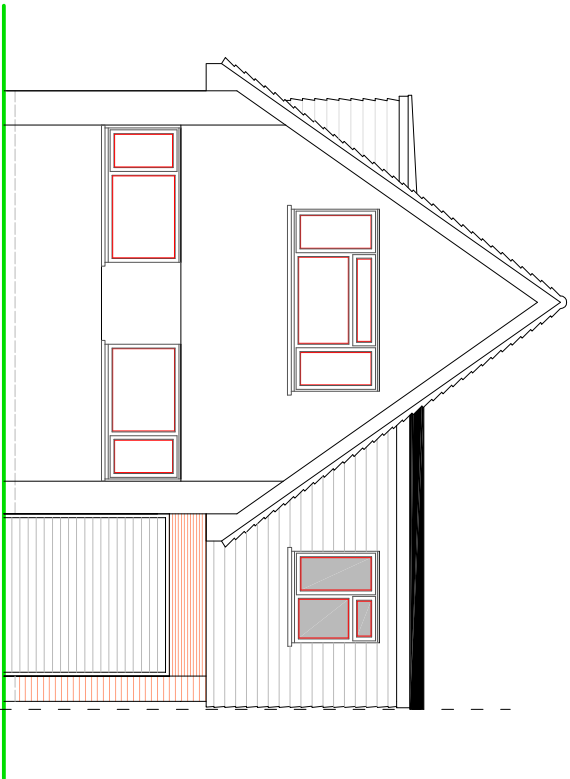


FRONT ELEVATION

NOTES


ROOF - Glass fibre covering to new flat roofs.

WALLS - Face brickwork and charcoal coloured 'New England' style boarding to upper levels all to match existing.


WINDOWS/DOORS - White framed PVC double glazed units.

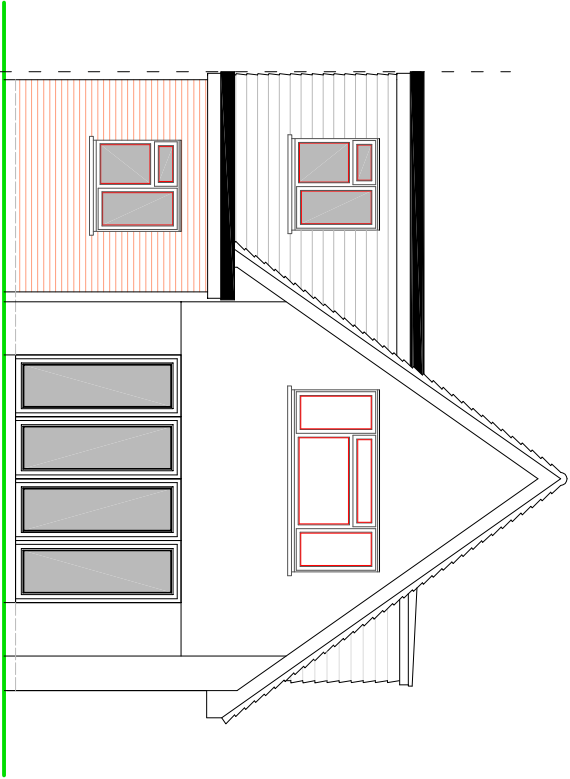

REAR ELEVATION

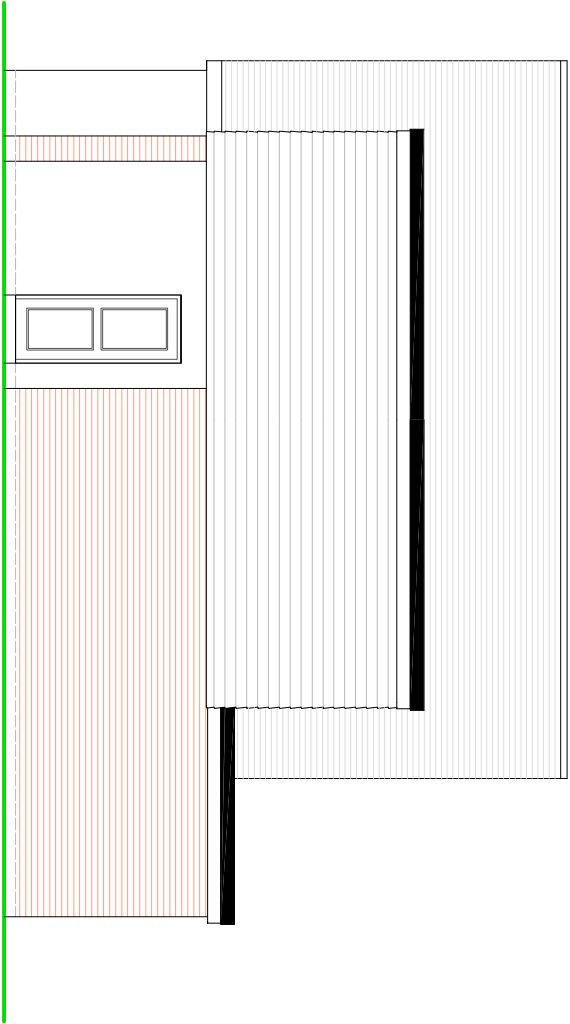

SIDE ELEVATION

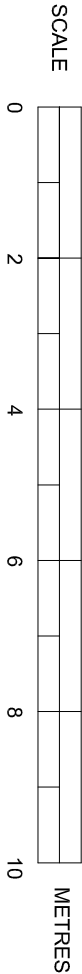

PROPOSED ELEVATIONS

SUSSEX BUILDING CONSULTANCY LIMITED

46 THE GREEN, PAGHAM,
BOGNOR REGIS, WEST SUSSEX.

SCALE - 1/100 REV - DATE - 15/02/2018



partner
LABC

3 HUSKINS ROAD
BOGNOR REGIS
PO21 8Z
TEL - (01243) 861379