


Key:

- bsw** 1.8m high Brick Screen Wall
- prf** 1.0m high Timber Post and Split Rail Fence
- Secure Timber Shed
- Cs Cycle Storage
- Recycling Storage
- Refuse Storage
- Optional Green Bin
- Refuse Collection Point
- Residents Dragging Distance
- Garden Gate
- EV Charging Point

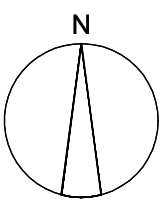

P1	11.02.2022 Planning Submission	NK	NF
Rev	Date	Revision Details	Dr

ECE Architecture
www.ecearchitecture.com

London: 76 Great Suffolk Street, London, SE1 0BL
T 0207 928 2773 E london@ecearchitecture.com

Sussex: Brooklyn Chambers, 11 Goring Road, Worthing, West Sussex, BN12 4AP
T 01903 248777 E sussex@ecearchitecture.com

Bristol: Westworks, Colston Tower, Colston Street, Bristol, BS1 4XE
T 0117 214 1101 E bristol@ecowestworks.com

Client's Name
Vistry Group

Job Title
Land Off Hook Lane Pagham

Drawing Title
Detailed Site Layout Part 3 of 3

Scale
1:250 @ A1 / 1:500 @ A3

Drawn
NK

Checked
NF

Date
14.01.22

Job No
7134

Drawing No
PL-04

Rev
P1

Status
APPROVAL

