


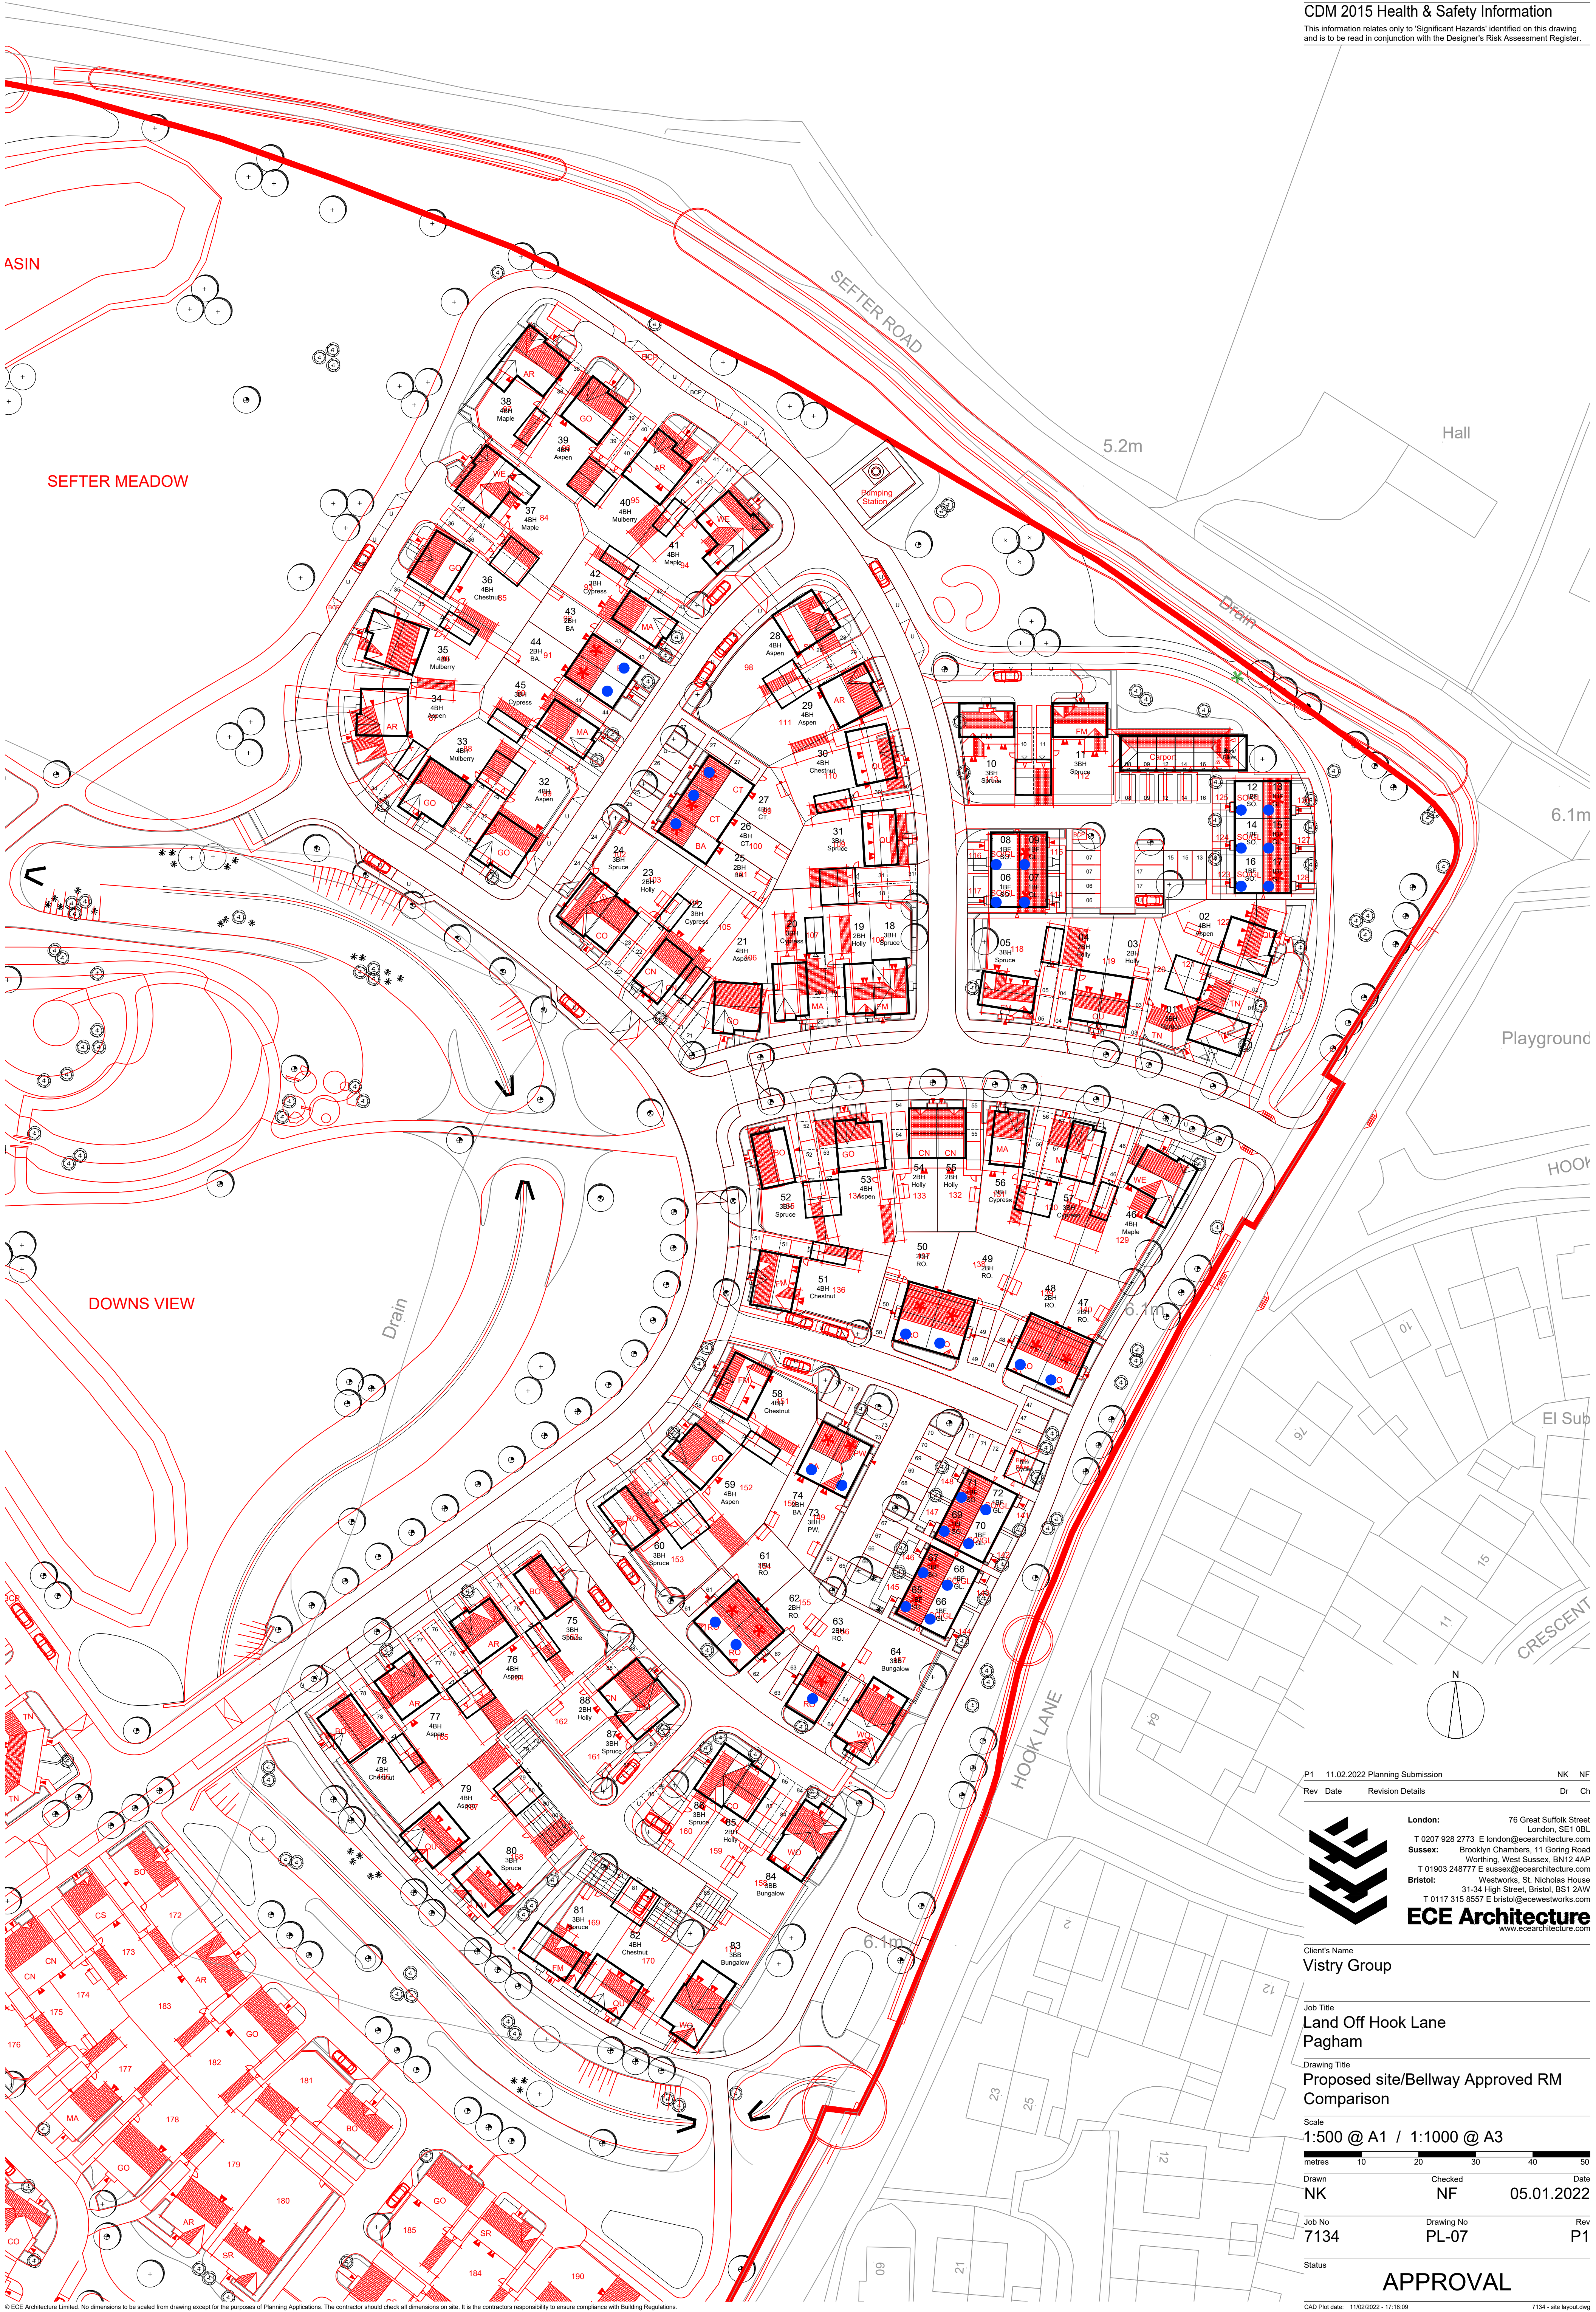

P1	11.02.2022 Planning Submission	NK	NF
Rev	Date	Revision Details	Dr



London: 76 Great Suffolk Street
London, SE1 0BL
T 0207 928 2773 E london@ecearchitecture.com
Sussex: Brooklyn Chambers, 11 Goring Road
Worthing, West Sussex, BN12 4AP
T 01903 248777 E sussex@ecearchitecture.com
Bristol: Westworks, St. Nicholas House
31-34 High Street, Bristol, BS1 2AW
T 0117 315 8557 E bristol@ecewestworks.com
ECE Architecture
www.ecearchitecture.com

Client's Name
Vistry Group

Job Title
**Land Off Hook Lane
Pagham**

Drawing Title
**Proposed site/Bellway Approved RM
Comparison**

Scale
1:500 @ A1 / 1:1000 @ A3



Drawn	Checked	Date
NK	NF	05.01.2022

Job No	Drawing No	Rev
7134	PL-07	P1

Status
APPROVAL