



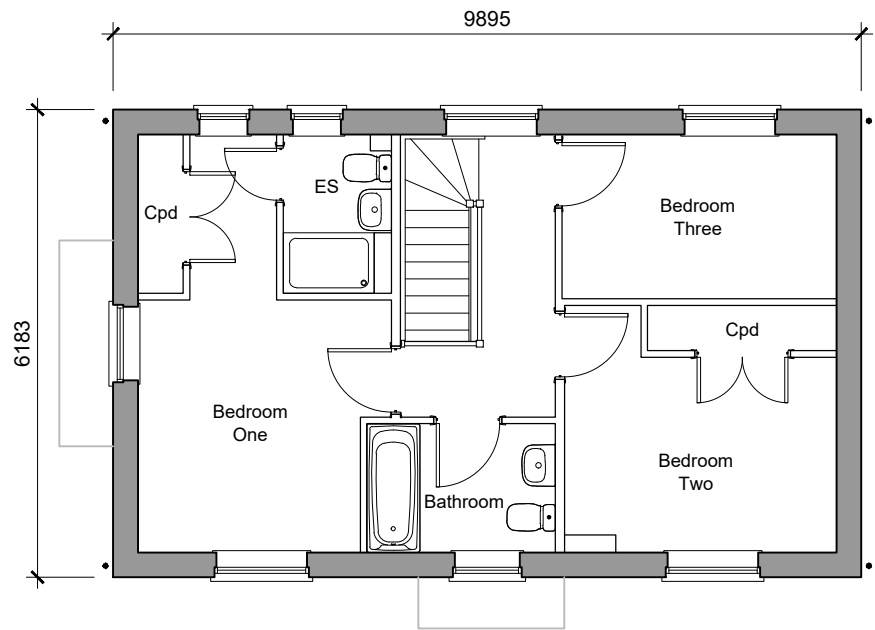


First Floor Plan



Front Elevation
Plots 05, 31, 80, 81

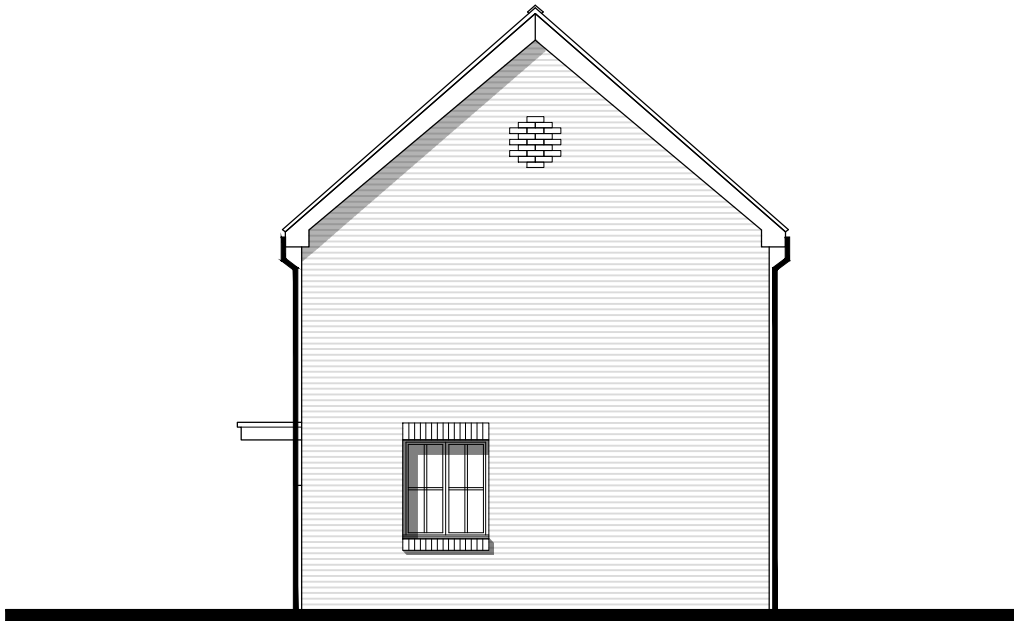

Side Elevation

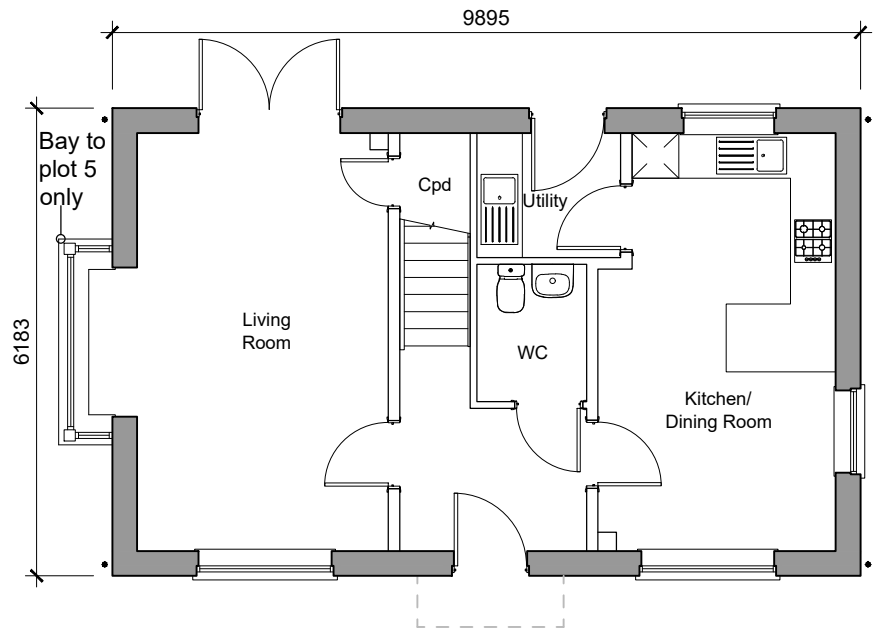

Type Spruce
Ground Floor Plan

3-Bedroom House
103.4sqm / 1113sqft GIA (to finishes)
Plots 05, 31, 80, 81



Rear Elevation



Side Elevation

Client's Name
Vistry Group
Job Title
Land Off Hook Lane, Pagham

Drawing Title
Plans & Elevations Type Spruce - Brick Plots 05, 31, 80, 81
Scale
1:100 @ A3

Drawn	Checked	Date
LP	NF	18.01.22
Job No	Drawing No	Rev
7134	PL-12	P1
Status		
APPROVAL		

P1	10.02.22	Planning Submission	LP	NF
Rev	Date	Revision Details	Dr	Ch
London: T 0207 928 2773 E london@ecearchitecture.com Sussex: T 01903 248777 E sussex@ecearchitecture.com Bristol: T 0117 214 1101 E bristol@ecwestworks.com 76 Great Suffolk Street London, SE1 0BL Brooklyn Chambers, 11 Goring Road Worthing, West Sussex, BN12 4AP Westworks, Colston Tower Colston Street, Bristol, BS1 4XE ECE Architecture www.ecearchitecture.com				
CAD Plot date: 10/02/2022 - 10:59:09				