



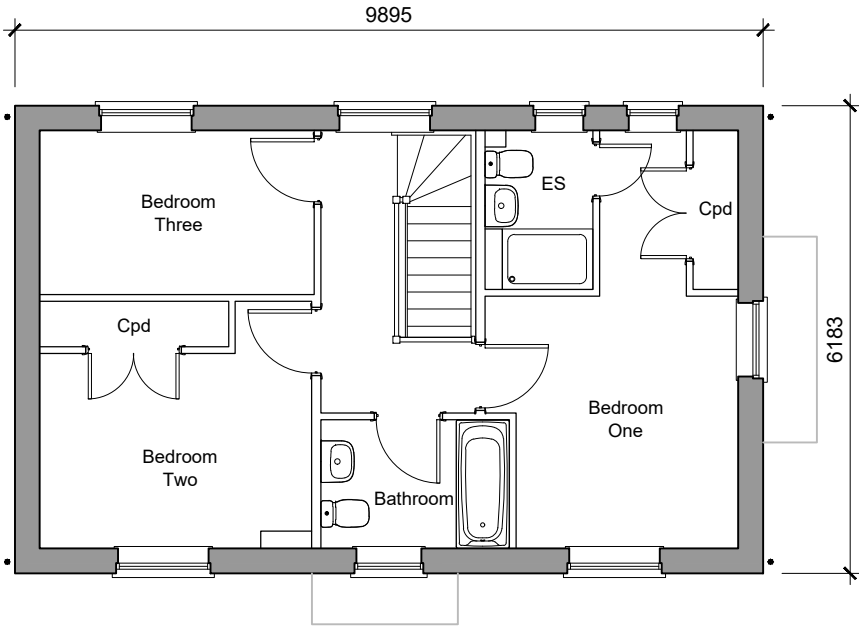


First Floor Plan



Front Elevation
Plots 01

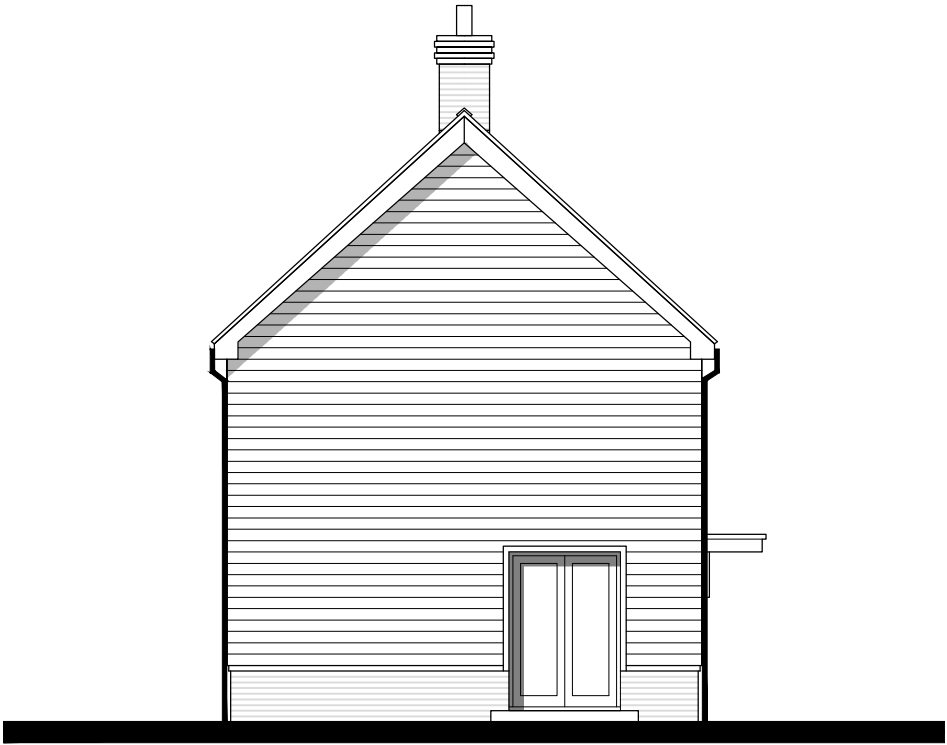

Side Elevation

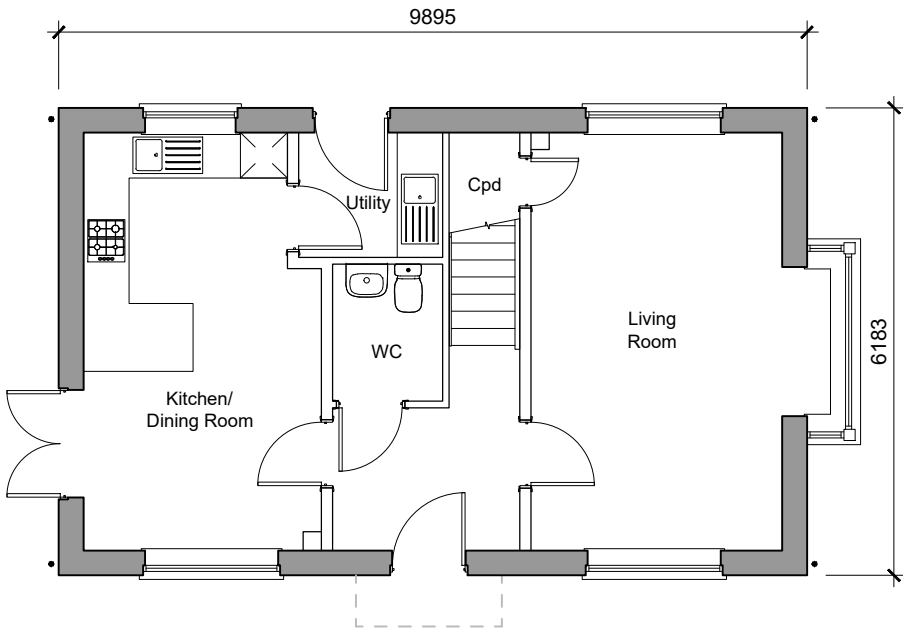

Type Spruce
Ground Floor Plan

3-Bedroom House
103.4sqm / 1113sqft GIA [to finishes]
Plots 01



Rear Elevation



Side Elevation

Client's Name
Vistry Group
Job Title
Land Off Hook Lane, Pagham

Drawing Title
Plans & Elevations Type Spruce - Weatherboard Type 2 Plot 1
Scale
1:100 @ A3

Drawn	Checked	Date
LP	NF	18.01.22
Job No	Drawing No	Rev
7134	PL-15	P1
Status		
APPROVAL		

P1	10.02.22	Planning Submission	LP	NF
Rev	Date	Revision Details	Dr	Ch
				
London:			78 Great Suffolk Street London, SE1 0BL	
Sussex:			T 0207 928 2773 E london@ecearchitecture.com Worthing, West Sussex, BN14 4AP	
Bristol:			T 01903 240777 E bristol@ecearchitecture.com Bristow, Colston Tower Colston Street, BS1 4XE	
			T 0117 214 1101 E west@ecearchitecture.com Weston, Colston Tower	
ECE Architecture				
			www.ecearchitecture.com	
CAD Plot date: 11/02/2022 - 14:58:42				
			7134 - mast.dwg	