


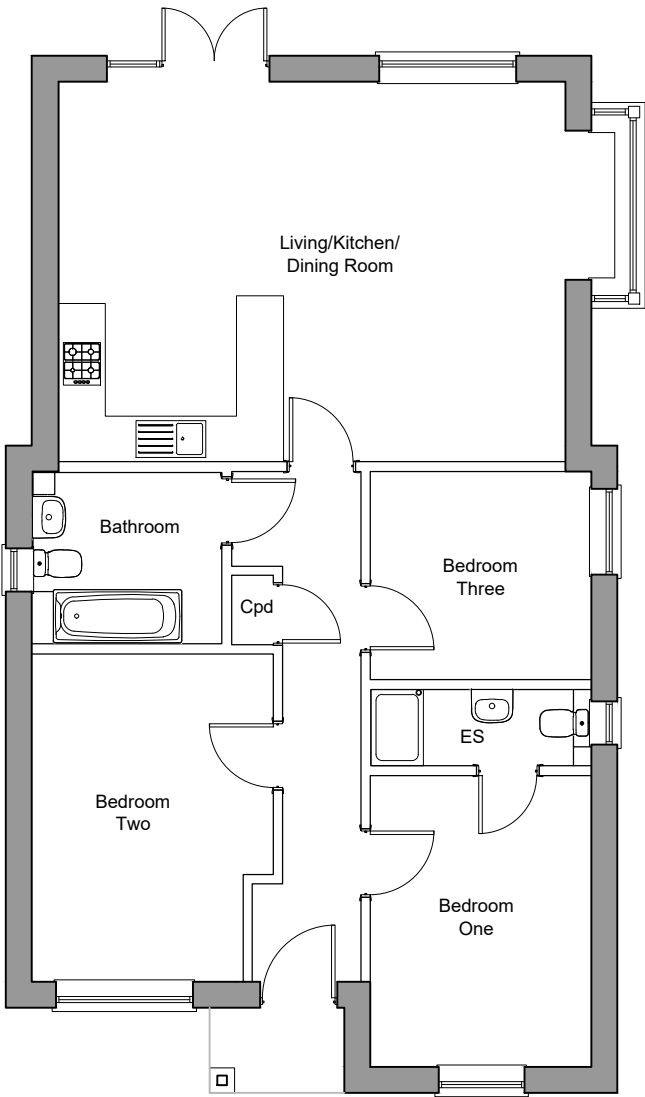

Type Bungalow
Ground Floor Plan
3-Bedroom Bungalow
91.07sqm / 980sqft GIA [to finishes]
Plots 83



Front Elevation
Plots 83



Side Elevation



Rear Elevation



Side Elevation

Client's Name
Vistry Group
Job Title
Land Off Hook Lane, Pagham

Drawing Title
Plans & Elevations Type Bungalow - Weatherboard Plots 83
Scale
1:100 @ A3

Drawn	Checked	Date
LP	NF	18.01.22
Job No	Drawing No	Rev
7134	PL-31	P1
Status		
APPROVAL		

P1	10.02.22	Planning Submission	LP	NF
Rev	Date	Revision Details	Dr	Ch
London: 76 Great Suffolk Street, London, SE1 0BL T 0207 928 2773 E london@ecearchitecture.com Sussex: Brooklyn Chambers, 11 Goring Road, Worthing, West Sussex, BN12 4AP T 01903 248777 E sussex@ecearchitecture.com Bristol: Westworks, Colston Tower, Colston Street, Bristol, BS1 4XE T 0117 214 1101 E bristol@ecewestworks.com www.ecearchitecture.com				
ARUN DISTRICT COUNCIL P/22/22/PL				