



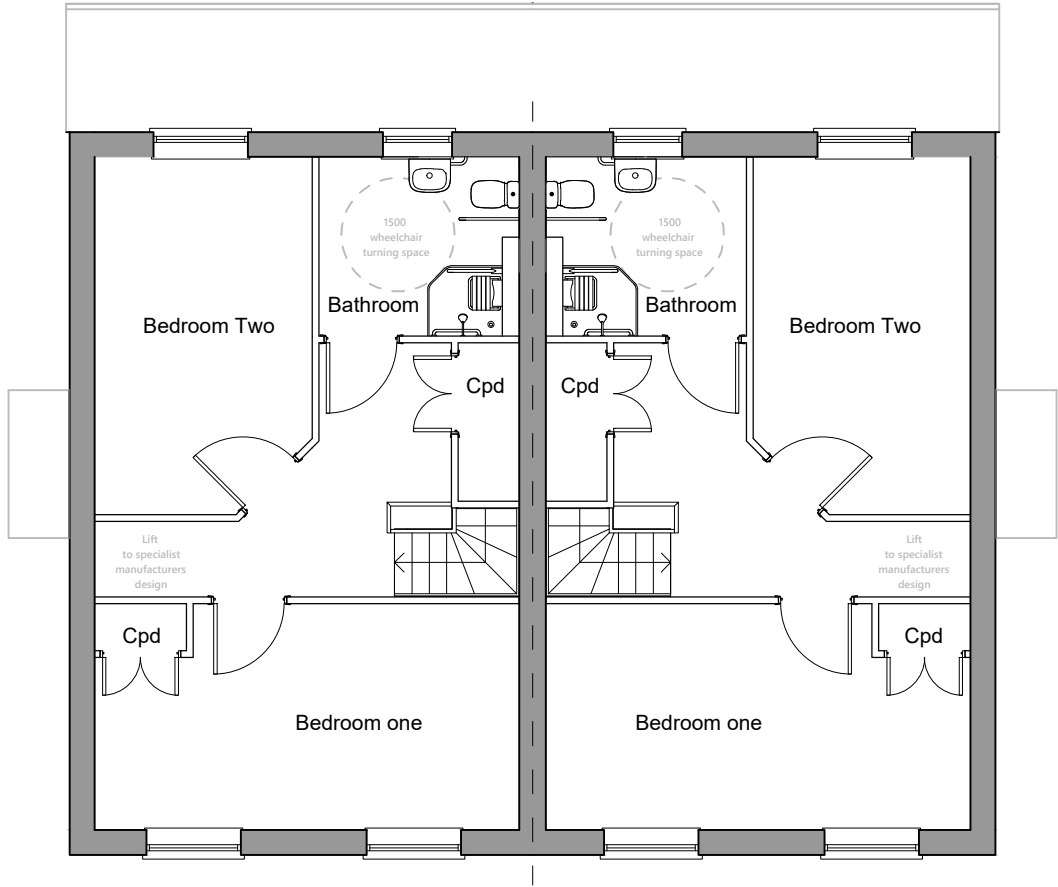

Front Elevation
Plots 47, 48, 49,
50, 61, 62

Side Elevation

First Floor Plan

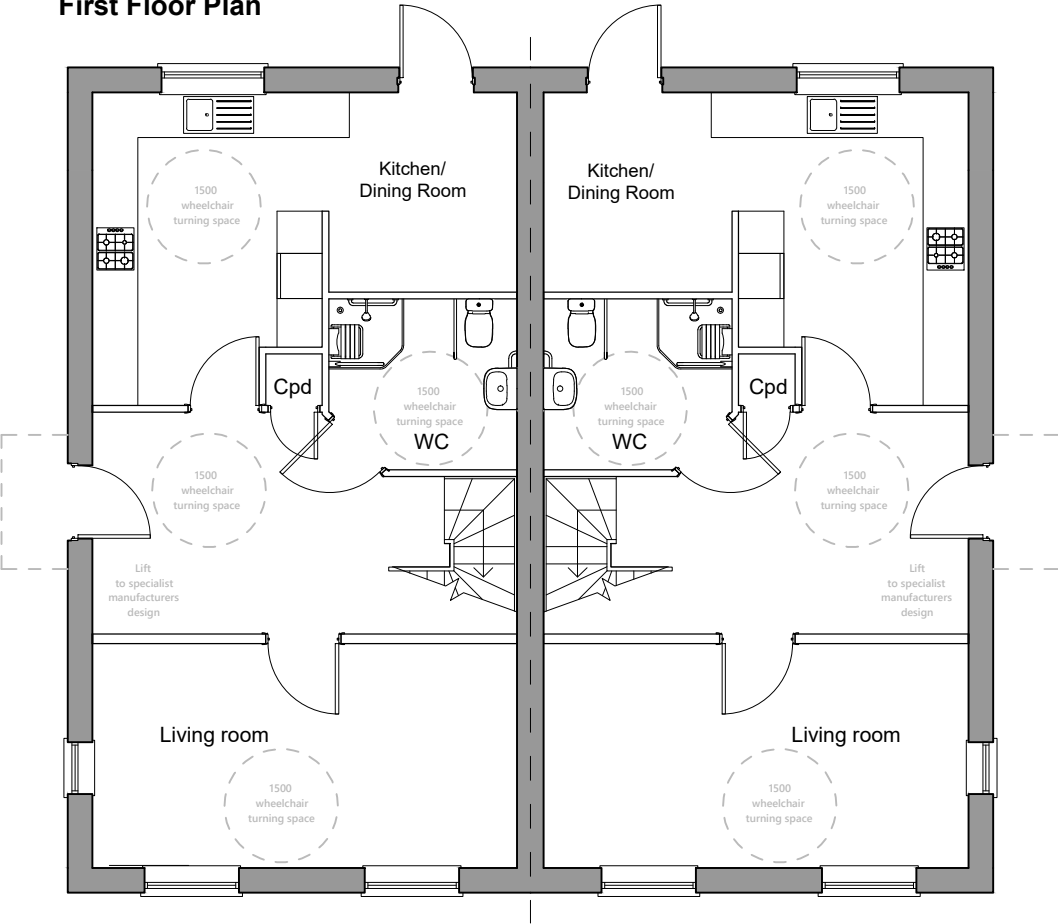

Front Elevation

Rear Elevation

Type Robin
Ground Floor Plan
2-Bedroom House
115.24sqm / 1240sqft GIA [to finishes]
Plots 47, 48, 49,
50, 61, 62

Client's Name
Vistry Group

Job Title
Land Off Hook Lane,
Pagham

Drawing Title
Plans & Elevations Type Robin -
Brick Type 1
Plots 47, 48, 49, 50, 61, 62

Scale
1:100 @ A3

Drawn
LP

Checked
NF

Date
18.01.22

Job No
7134

Drawing No
PL-33

Rev
P1

Status

APPROVAL

P1 10.02.22 Planning Submission LP NF

Rev Date Revision Details Dr Ch

London: 76 Great Suffolk Street
London, SE1 0BL
T 0207 928 2773 E london@ecearchitecture.com
Sussex: Brooklyn Chambers, 11 Goring Road
Worthing, West Sussex, BN12 4AP
T 01903 248777 E sussex@ecearchitecture.com
Bristol: Westworks, Colston Tower
Colston Street, Bristol, BS1 4XE
T 0117 214 1101 E bristol@ecwestworks.com
ECE Architecture
www.ecearchitecture.com

CAD Plot date: 10/03/2022 - 11:45:49

7134 - mast.dwg