

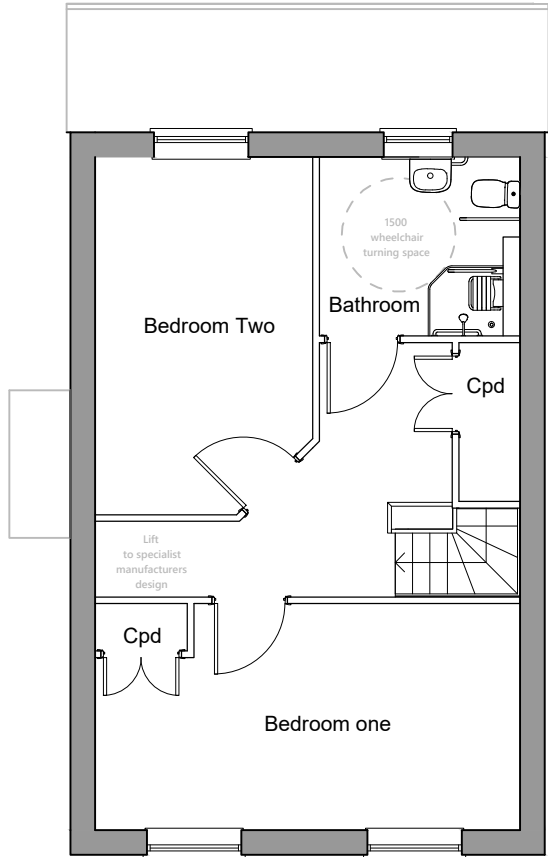


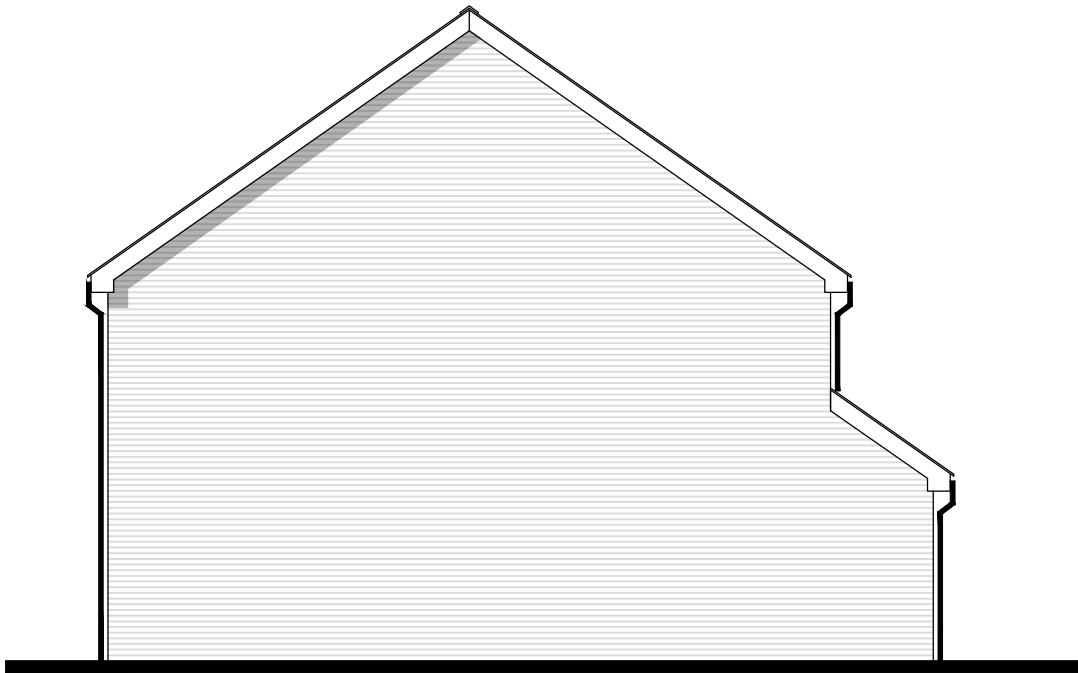

Front Elevation
Plots 63

Side Elevation

First Floor Plan

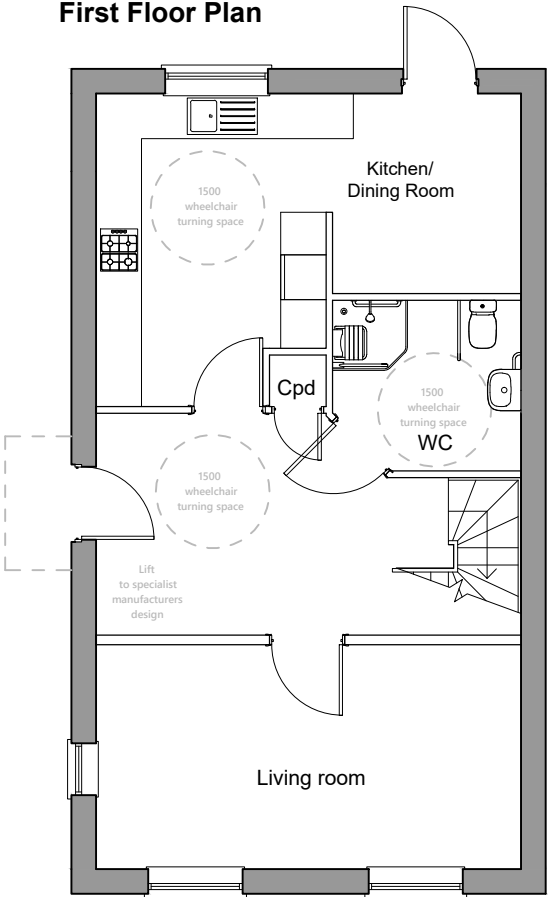

Side Elevation

Rear Elevation

Type Robin
Ground Floor Plan
2-Bedroom House
115.24sqm / 1240sqft GIA (to finishes)
Plots 63

Client's Name
Vistry Group

Job Title
Land Off Hook Lane,
Pagham

Drawing Title
Plans & Elevations Type Robin -
Brick Type 2
Plots 63

Scale
1:100 @ A3

metres 1 2 3 4

Drawn	Checked	Date
LP	NF	18.01.22
Job No	Drawing No	Rev
7134	PL-34	P1
Status		

APPROVAL

P1	10.02.22	Planning Submission	LP	NF
Rev	Date	Revision Details	Dr	Ch

London: 76 Great Suffolk Street
London, SE1 0BL
Sussex: Brooklyn Chambers, 11 Goring Road
Worthing, West Sussex, BN12 4AP
T 01903 248777 E sussex@ecearchitecture.com
Bristol: Westworks, Colston Tower
Colston Street, Bristol, BS1 4XE
T 0117 214 1101 E bristol@ecwestworks.com
ECE Architecture
www.ecearchitecture.com

CAD Plot date: 10/02/2022 - 11:51:05

7134 - mast.dwg